


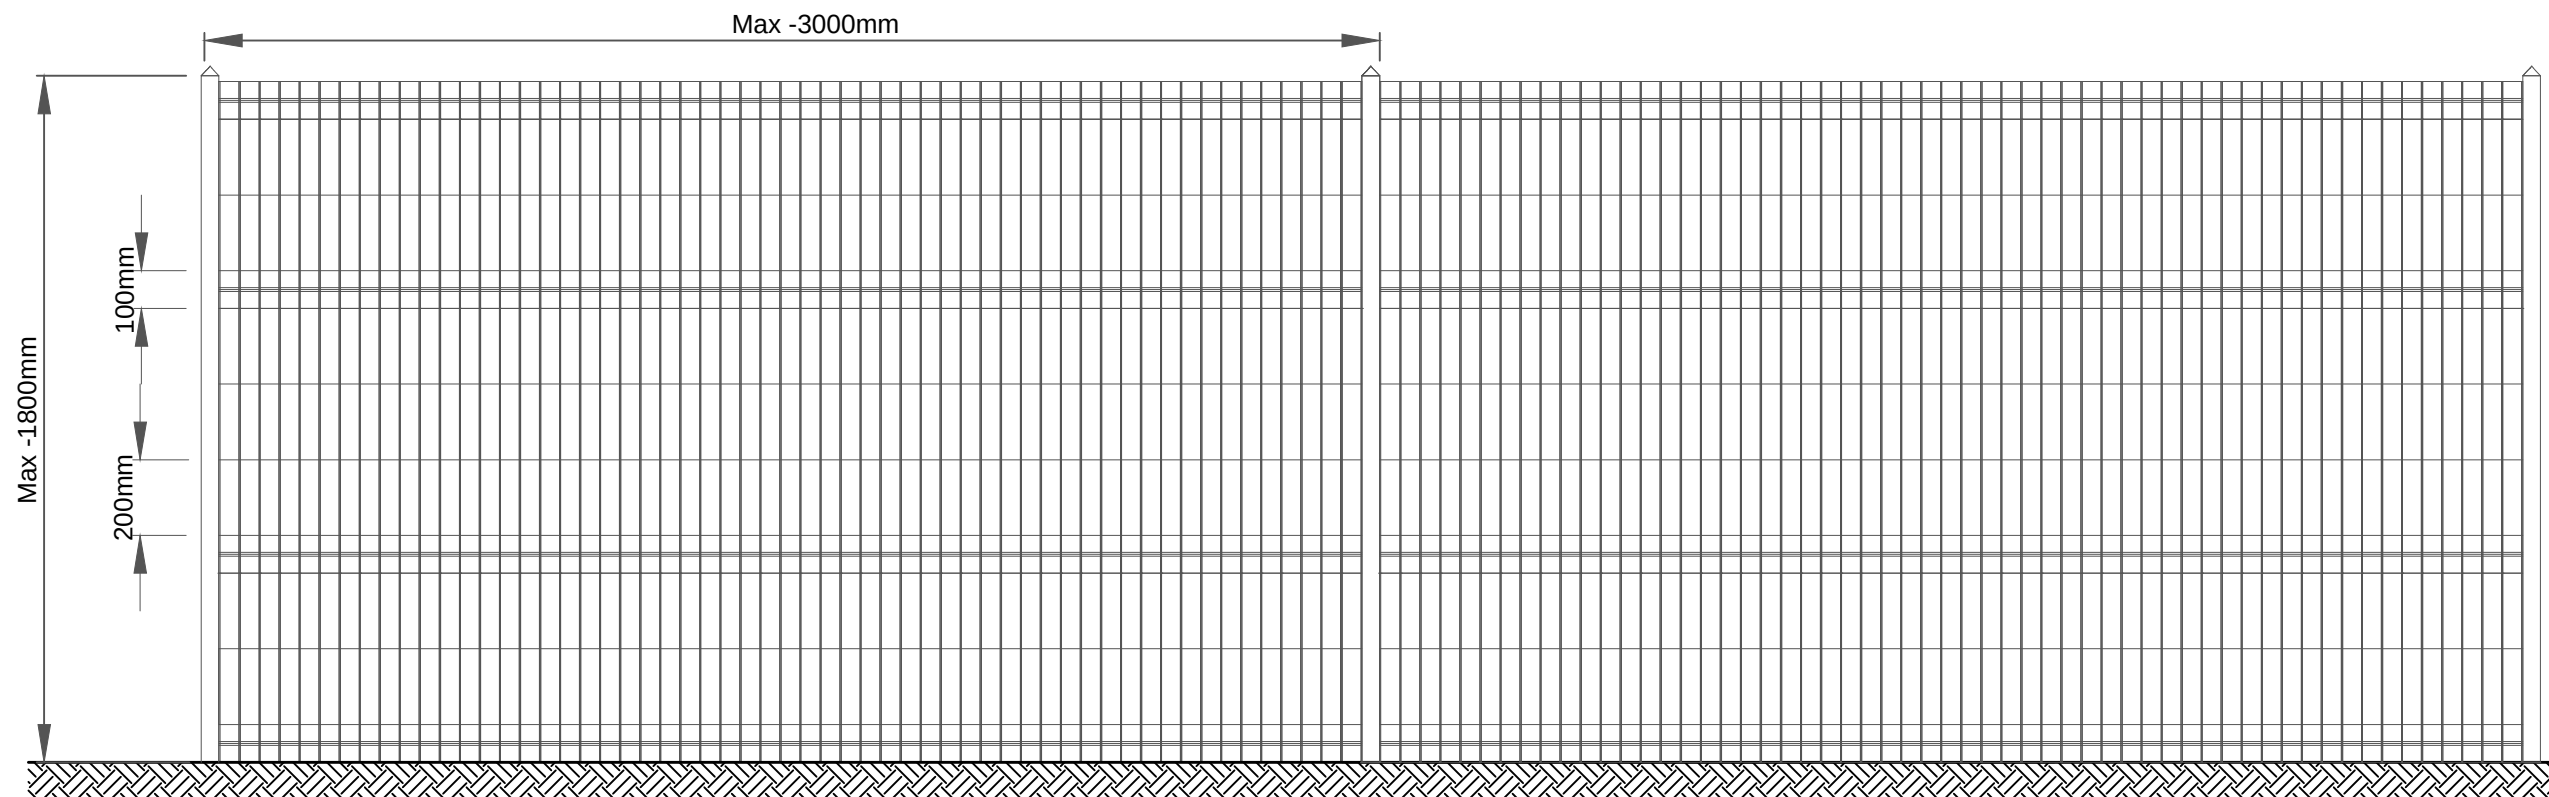

Typical Elevation Of Two **Nylofor® 3-M** Fence Panels 1:20

Section A
Nylofor® 3-M Fence
Panel 1:20



Typical Plan View Of Two **Nylofor® 3-M** Fence Panels 1:20

Notes

(Shown At Maximum Dimensions. Actual Dimensions May Vary)

Fence To Be Green
Exact Colour to be RAL6005



PROJECT TITLE:
PURBROOK WAY

DRAWING TITLE:
Typical Fence Panel Detail

MARCH-2016

Drawn by: GTJ

Date: 22/03/2016

DWG No: P08

REV No: /

A3 - 1:20

OS Licence No.: 100019671

REVISIONS:

Planned Maintenance