

blue dashed line denotes original submission heights

notes

this drawing is the copyright of the **pdp architecture llp** and must not be reproduced in whole or part or used for the execution of works without their permission.

all dimensions to be checked on site prior to commencement of construction works and the architect notified of any discrepancy.

figured dimensions are to be used in preference to scaled dimensions.

no deviation from this drawing will be permitted without prior consent of the architect.

all drawings are prepared subject to a full measured and structural survey of the buildings and site.


all structural work is subject to the appointment of a structural engineer to confirm and agree the structural proposals.

os planning licence no. 100020449.

health & safety:
exceptional risks involving specific methods of construction or exceptional maintenance issues:


NO SIGNIFICANT RISK

site section 1-1

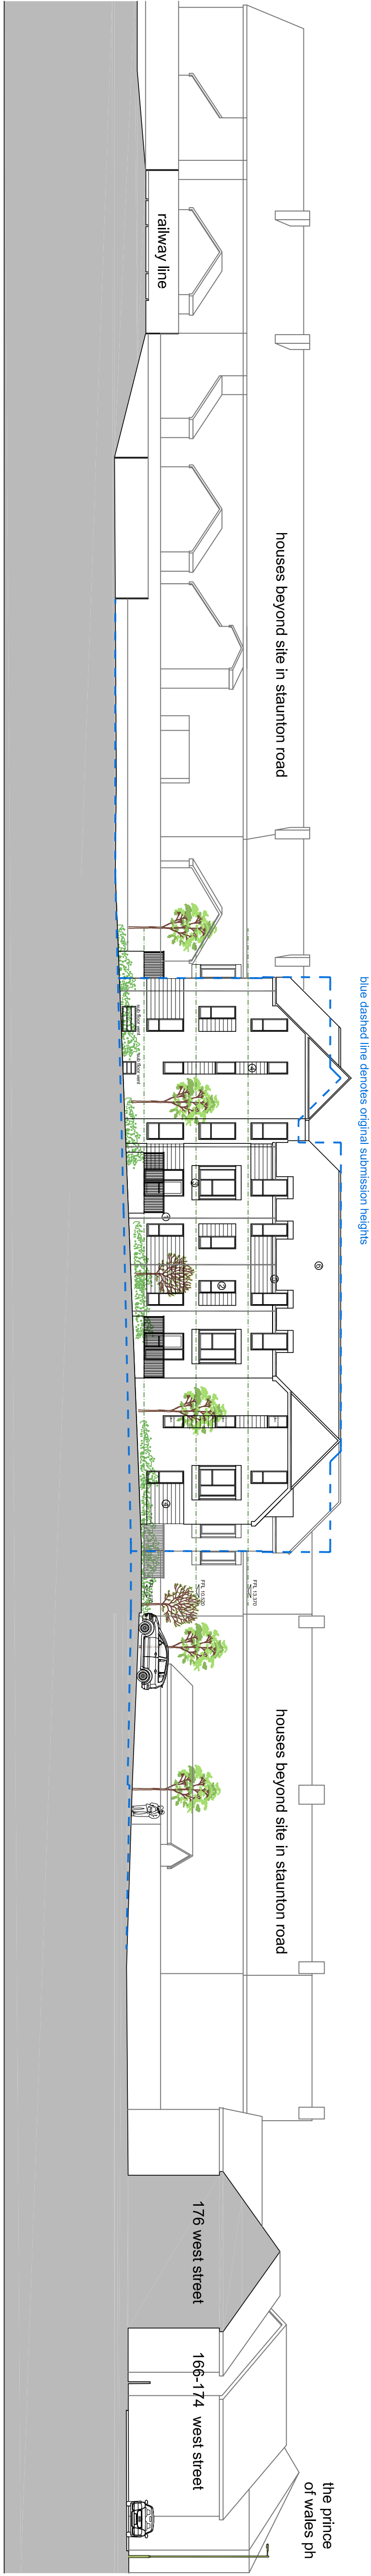


blue dashed line denotes original submission heights

site section 2-2

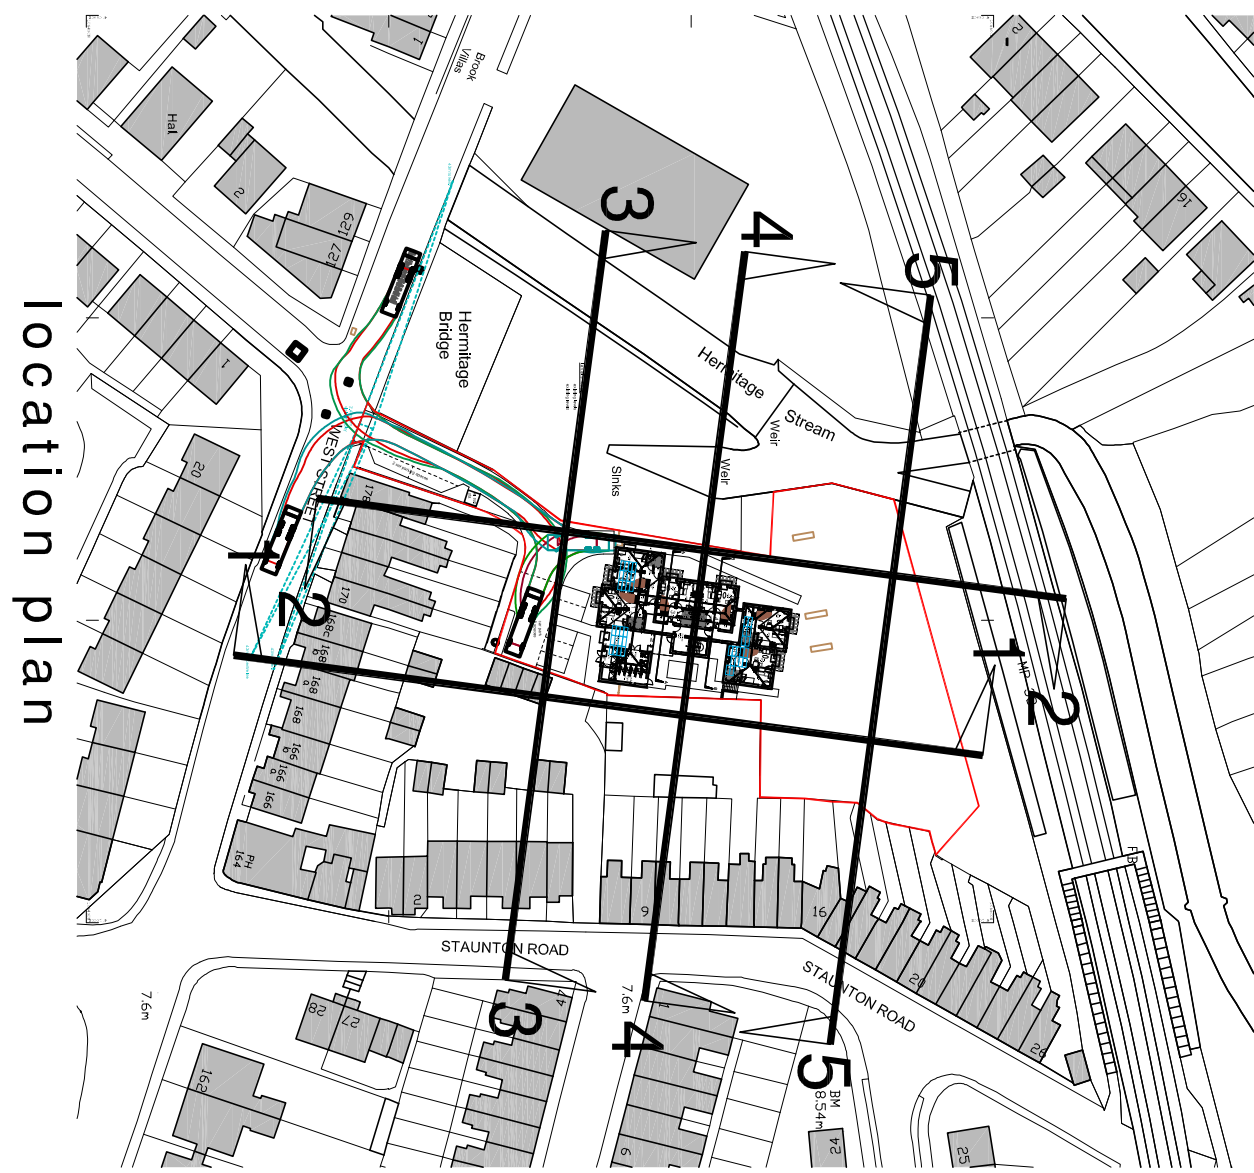


location plan

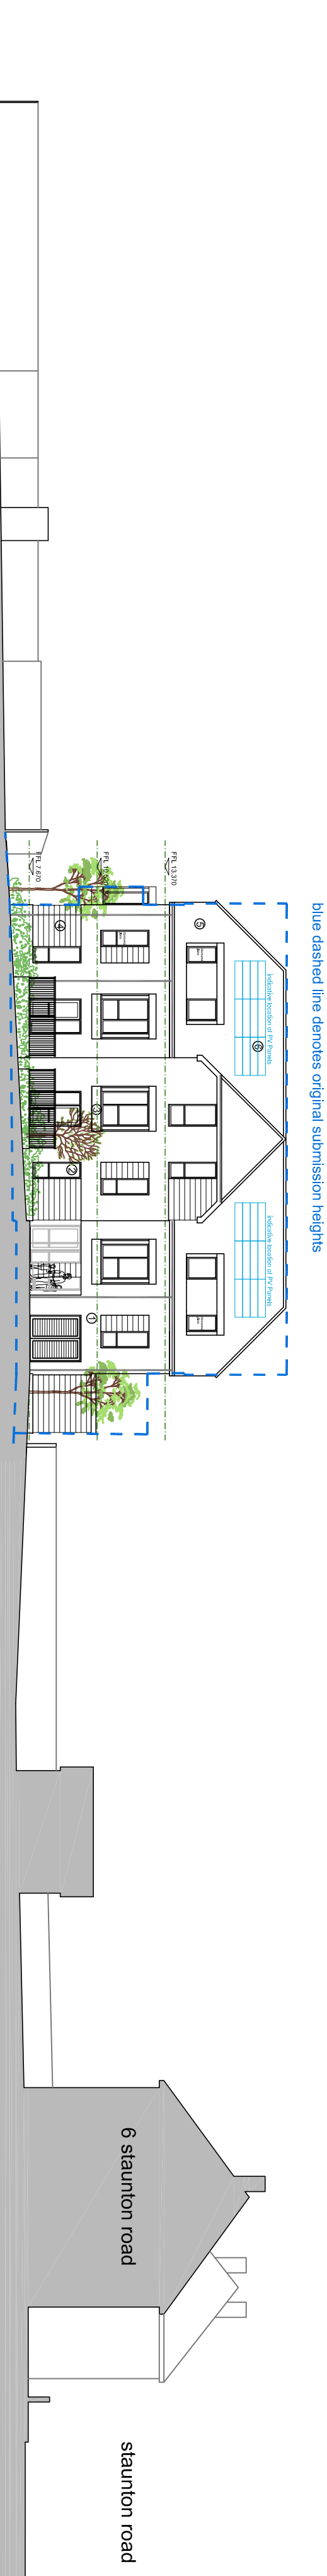


blue dashed line denotes original submission heights

site section 3-3

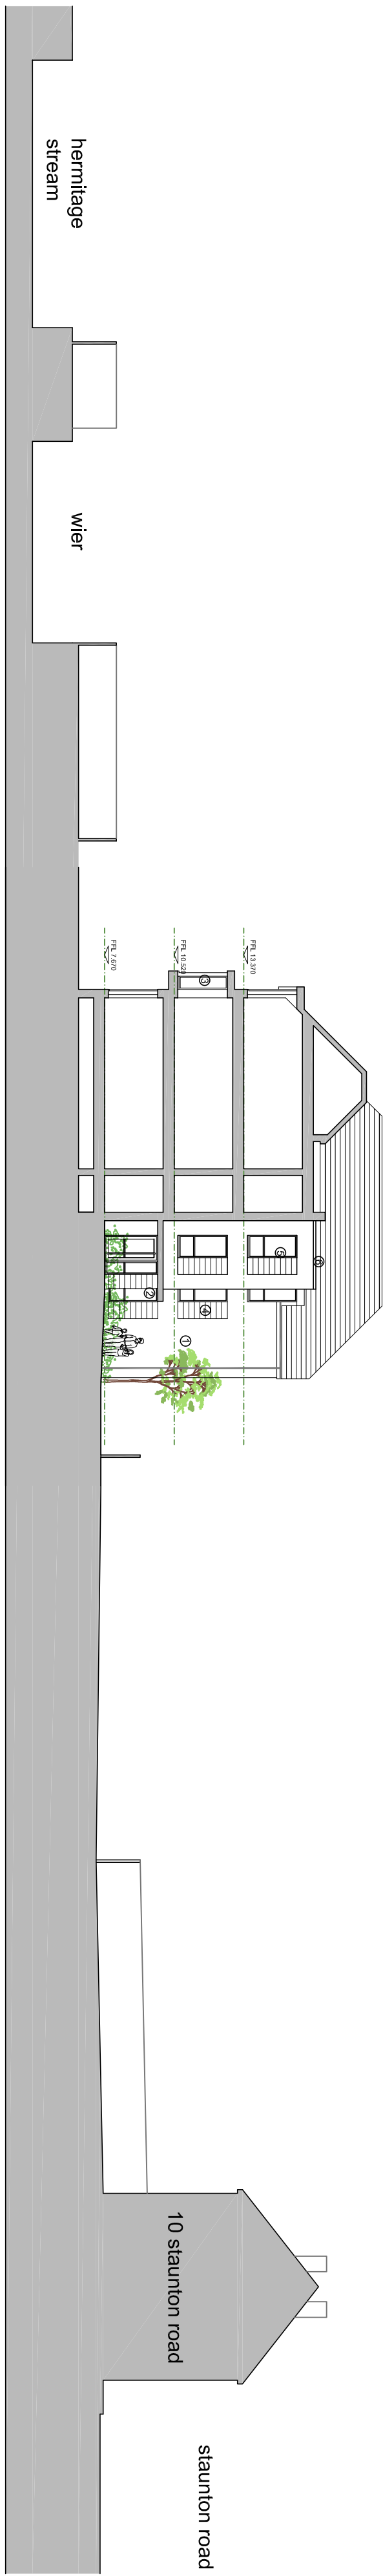

site section 4-4

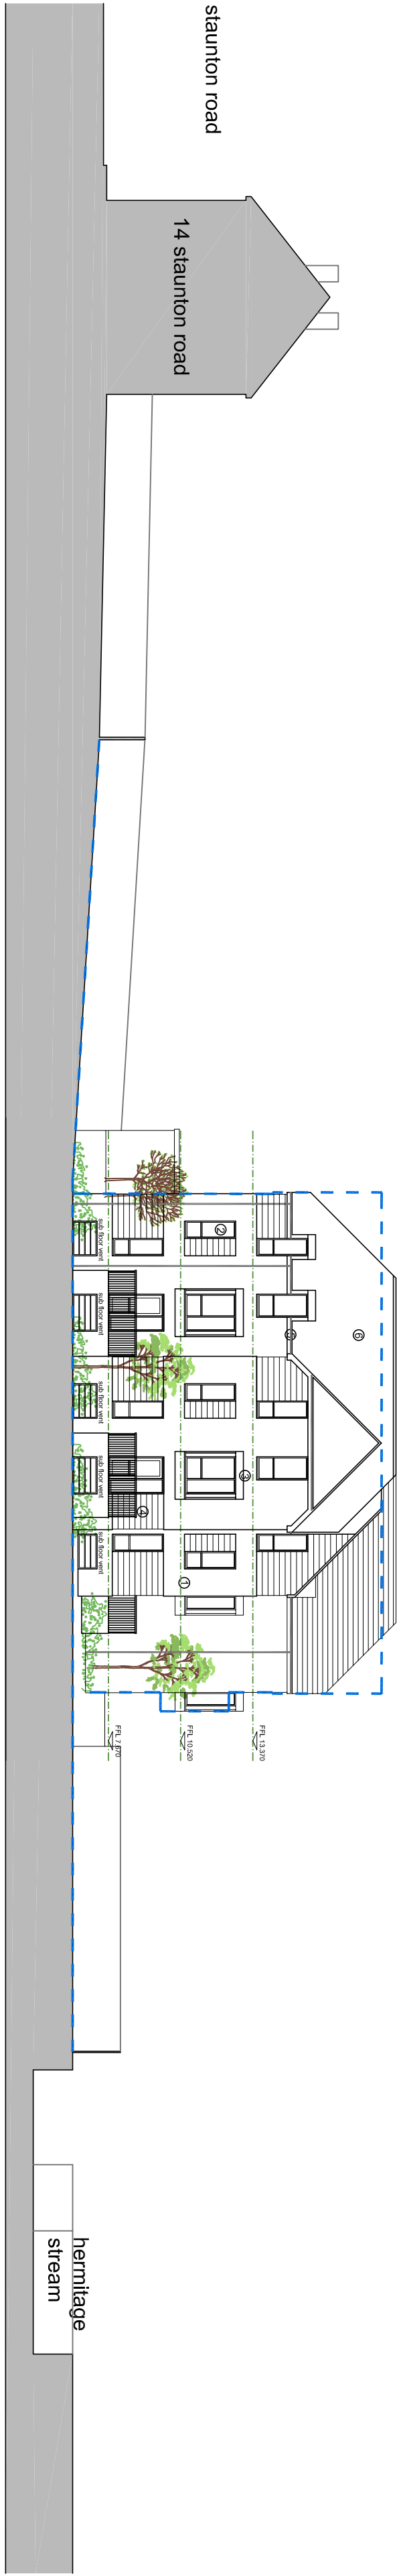


site sections

project			
Proposed Development			
The Burrows			
West Street Bedhampton			
detail			
Site Sections			
drawn	checked		
MAS	MBW		
date	status	Planning	rev
Oct 2019			
a1 scale	a3 scale	28065-PD202	C
1:200	1:400		

email pdp@pdp-architects.co.uk

www.pdp-architects.co.uk

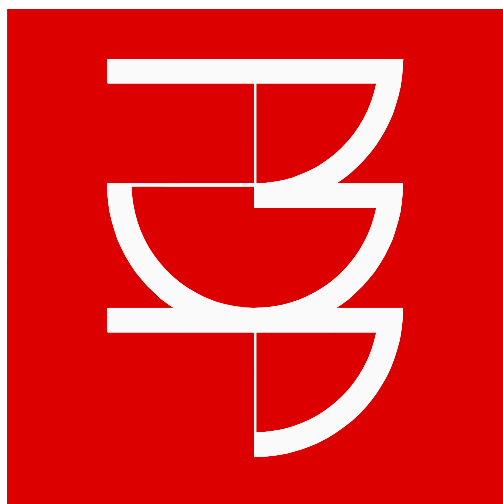

pdp architecture llp

chartered architects town planning
interior design consultants

2 beechworth road havant
hampshire po9 1ax
tel 023 9248 1100
fax 023 9247 5050

PLANNING



client