
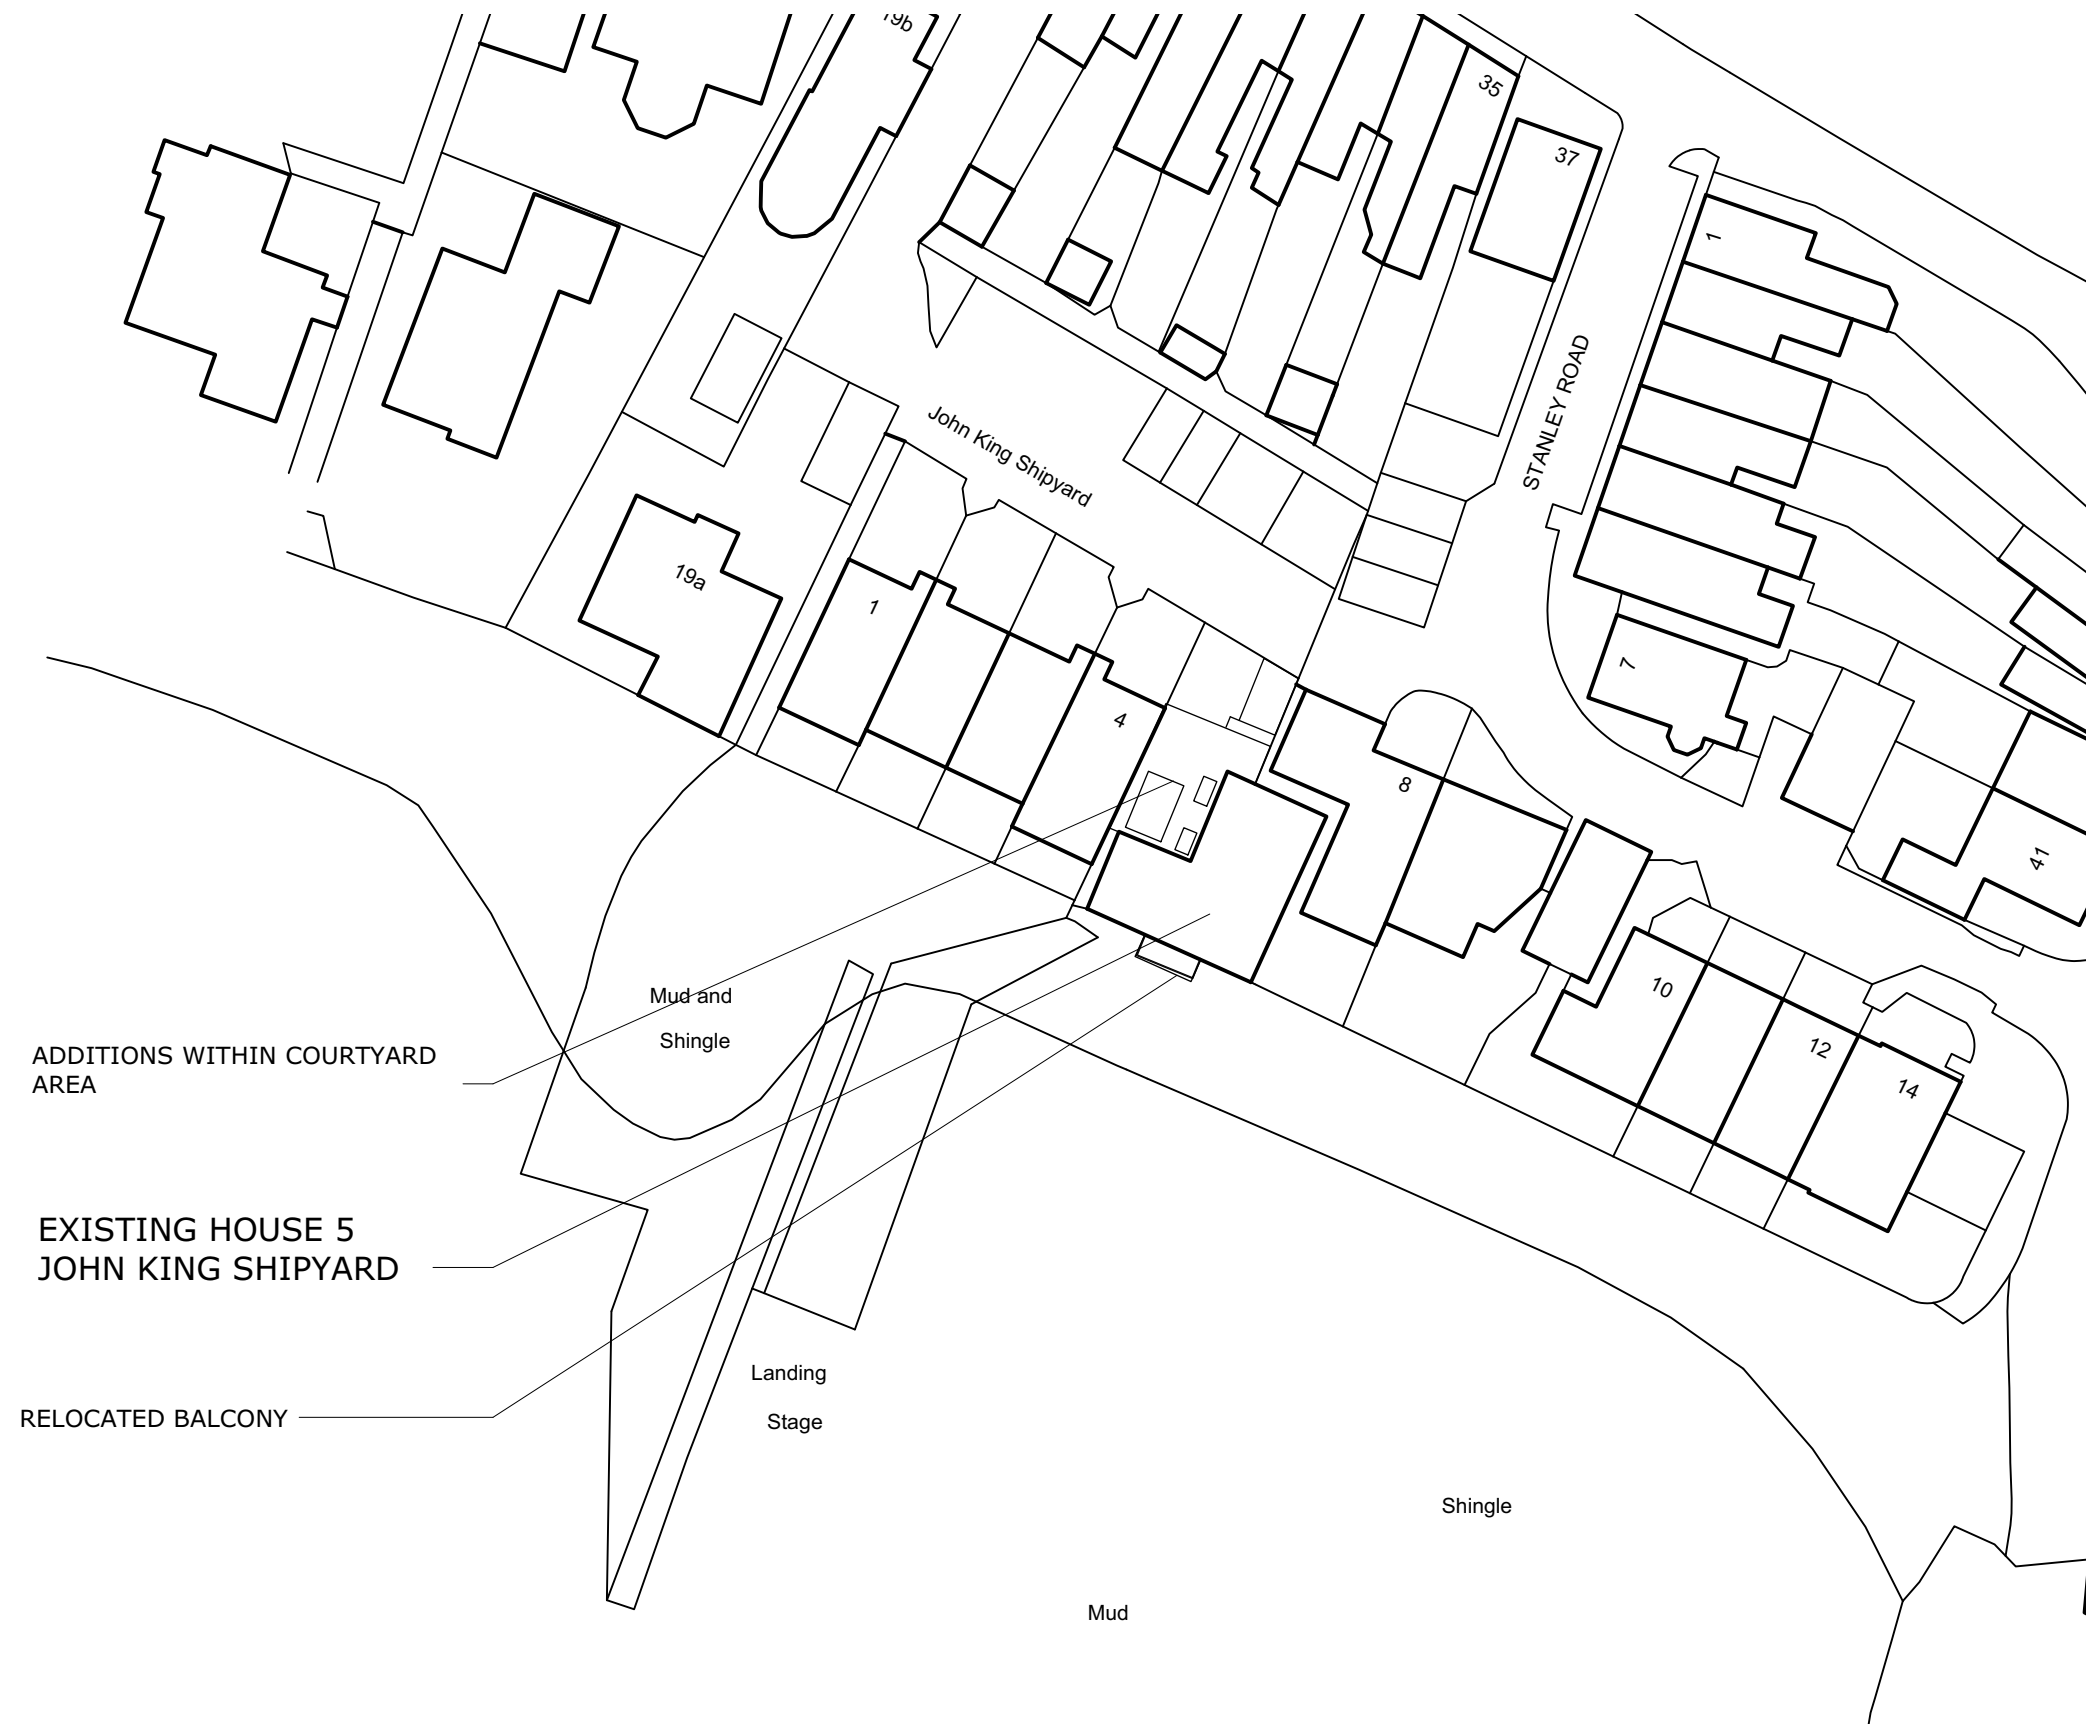
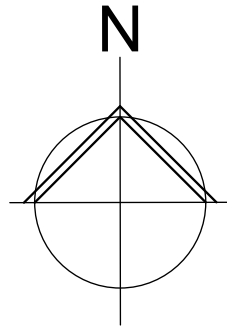


DRAWING SCALE IN METRES

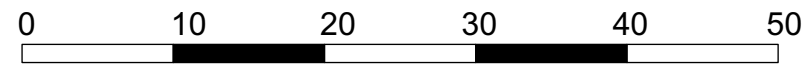

PROPOSED ALTERATIONS
5 John King Shipyard
PO10 7AY
for Mr A. Jackson

BLOCK PLAN

SCALE: 1:500 @ A3
DATE: AUGUST 2021

DRAWING
NUMBER:

02 Rev.

NOEL WRIGHT ARCHITECTS

Petersfield Hampshire GU32 3LA t: 01730 264678

e: studio@noelwrightarchitects.co.uk

www.noelwrightarchitects.co.uk

