




NOTE: THIS DRAWING IS NOT A SPECIFICATION OF WORK AND IS ONLY FOR THE PURPOSE OF GAINING TOWN PLANNING AND BUILDING REGULATION APPROVALS. ALL DIMENSIONS MUST BE CHECKED ON SITE BEFORE COMMENCEMENT OF WORK

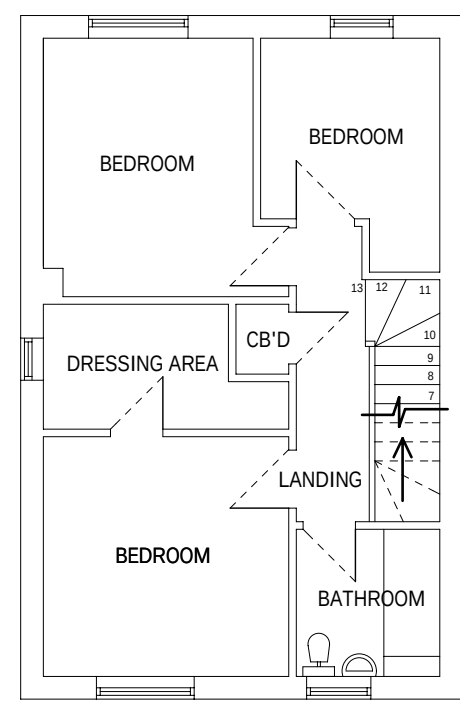

EXISTING FIRST FLOOR

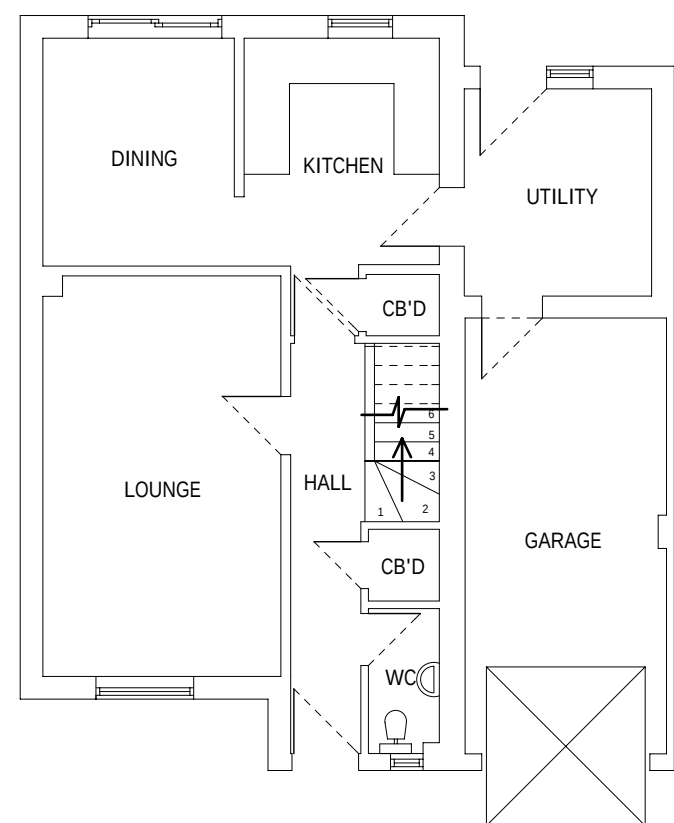


EXISTING GROUND FLOOR

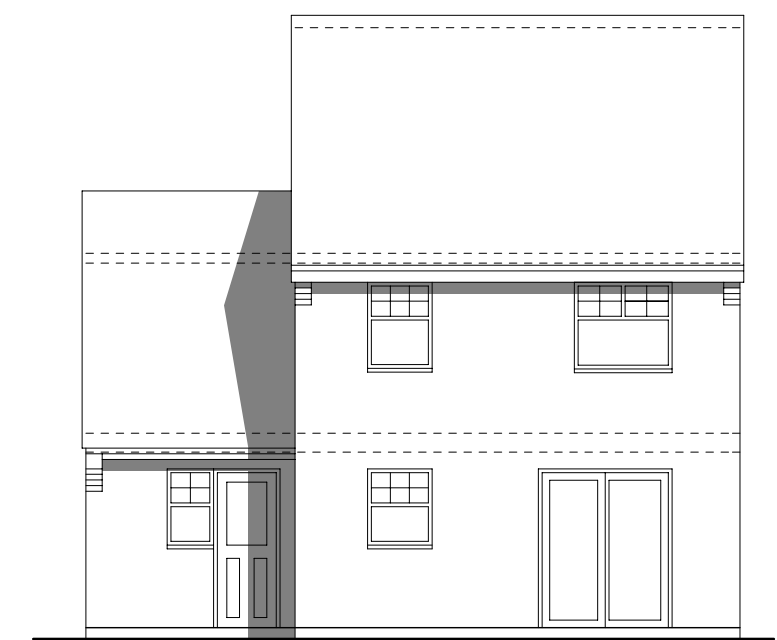


EXISTING REAR VIEW





EXISTING FRONT VIEW

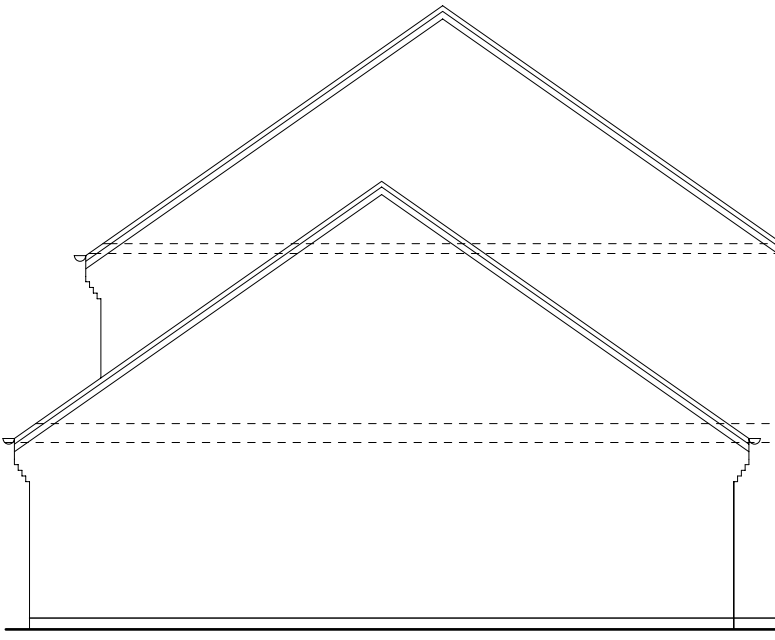

EXISTING SIDE VIEW

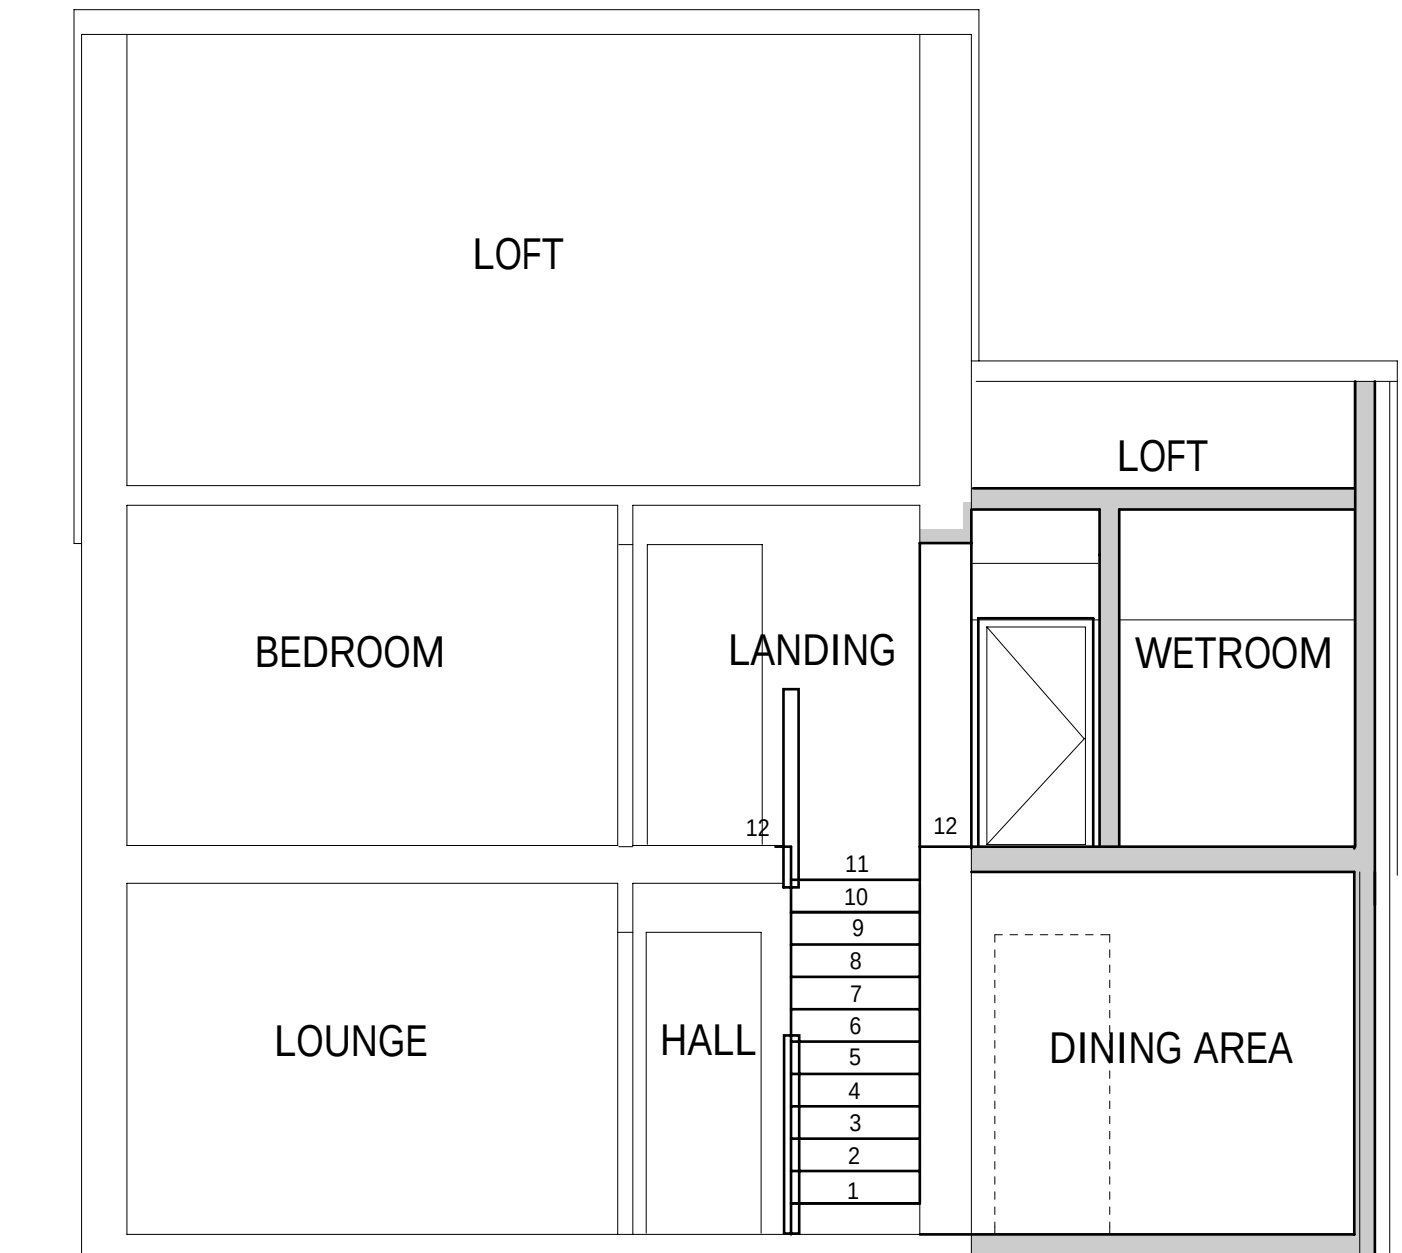


SECTION C-C

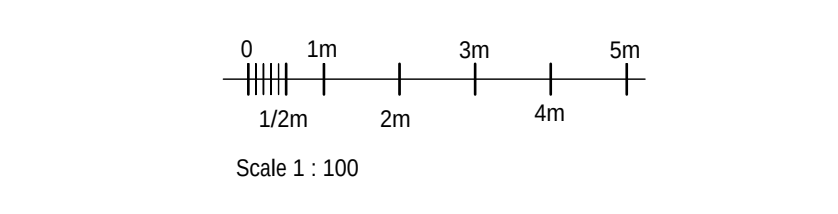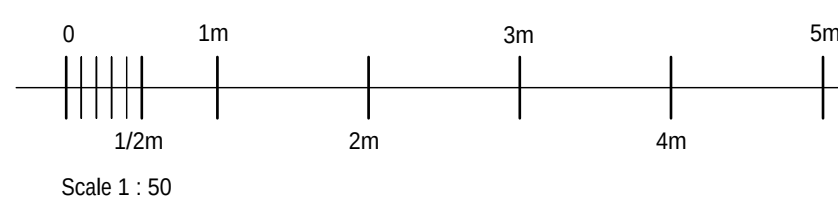


PROPOSED FRONT VIEW




PROPOSED REAR VIEW

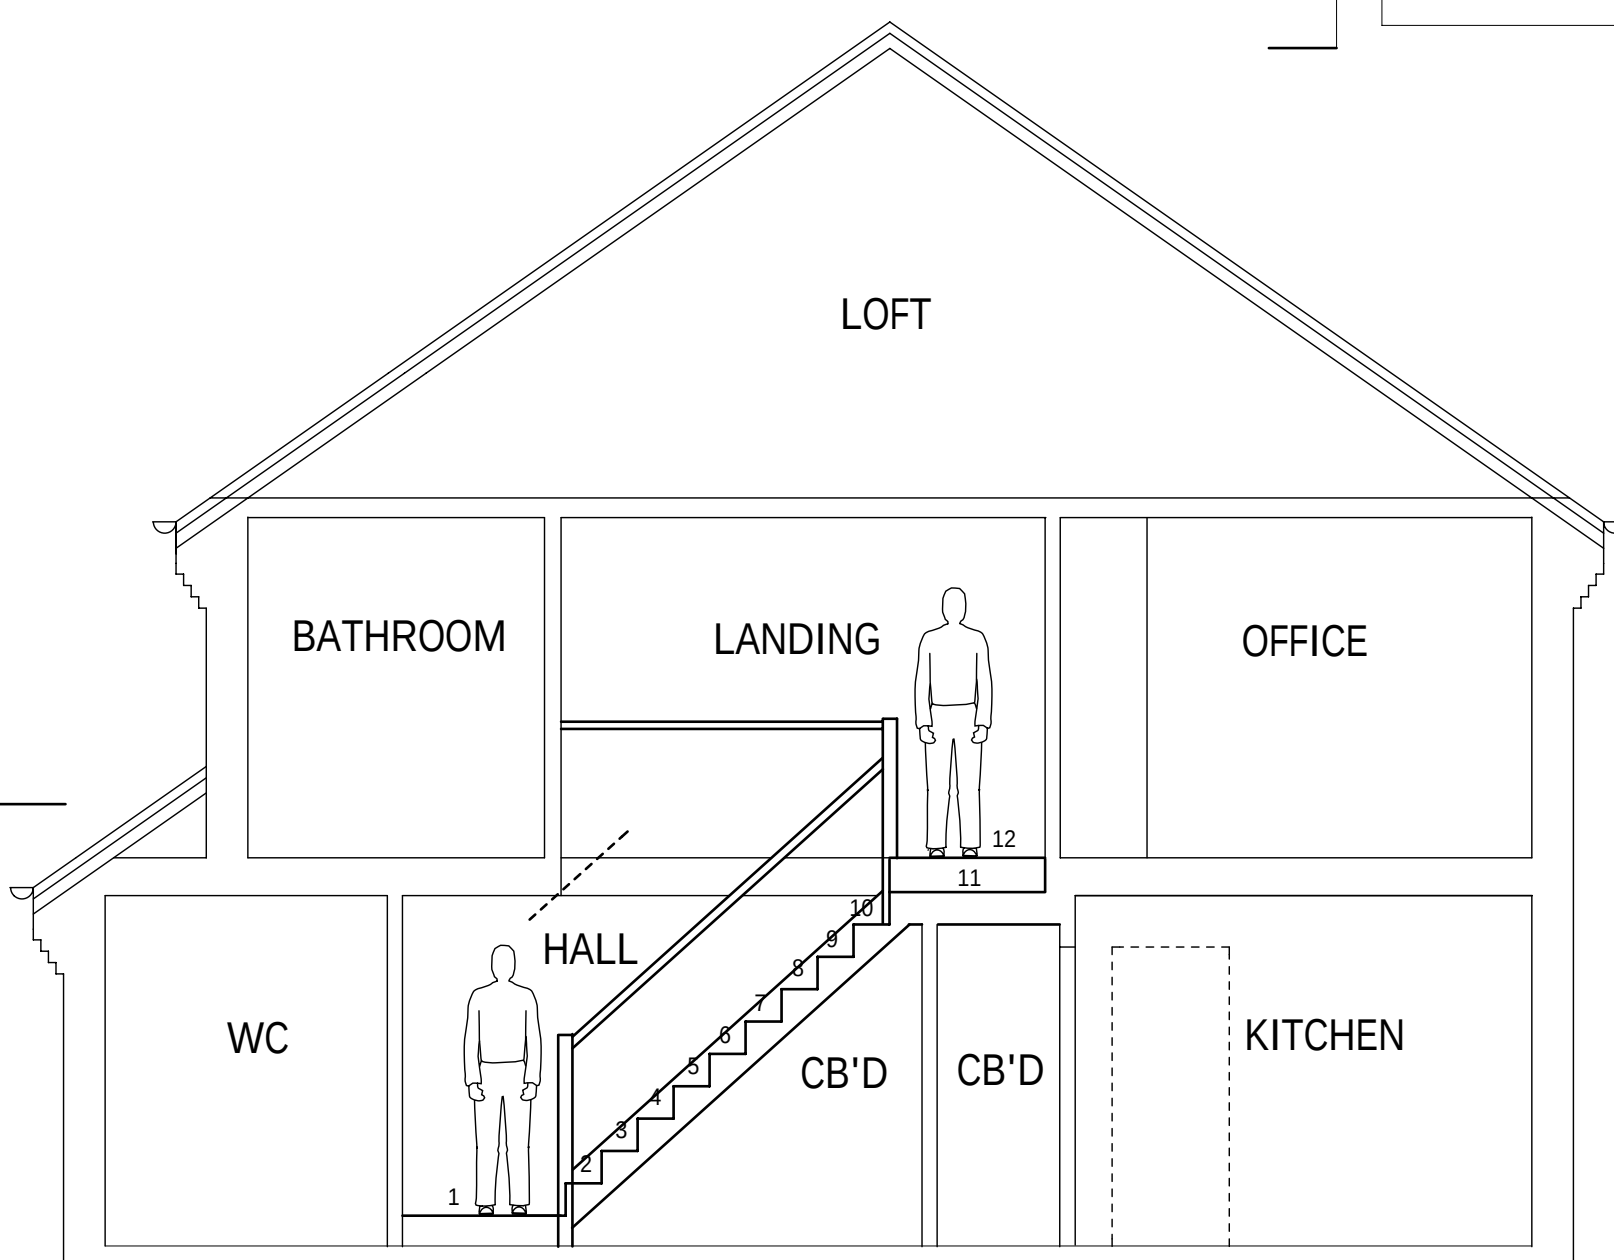


SECTION B-B

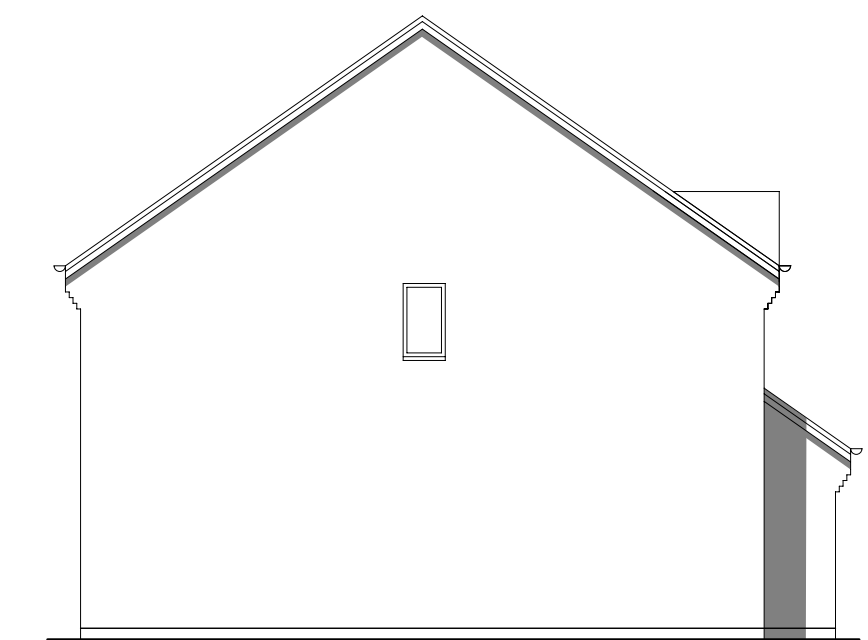


EXISTING AND PROPOSED SIDE VIEW

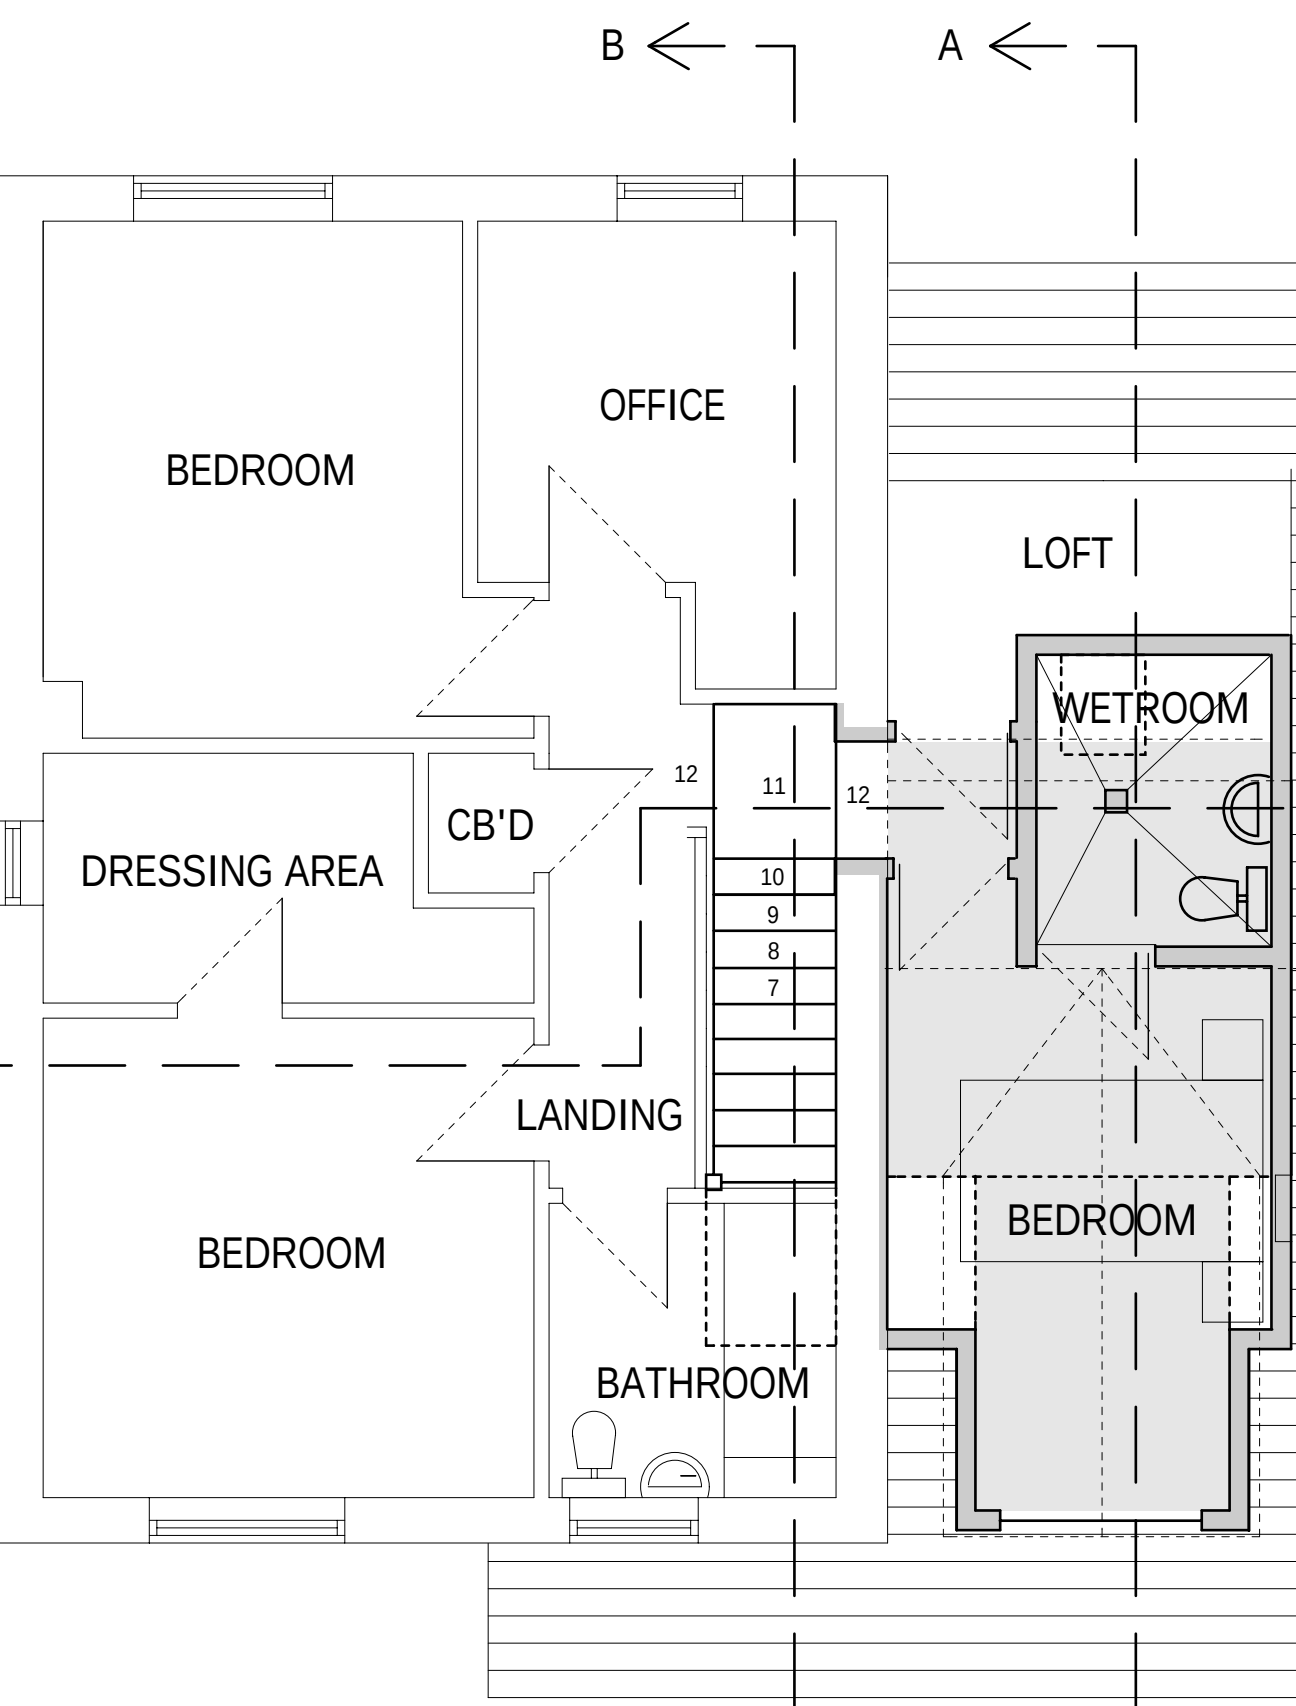


PROPOSED FIRST FLOOR

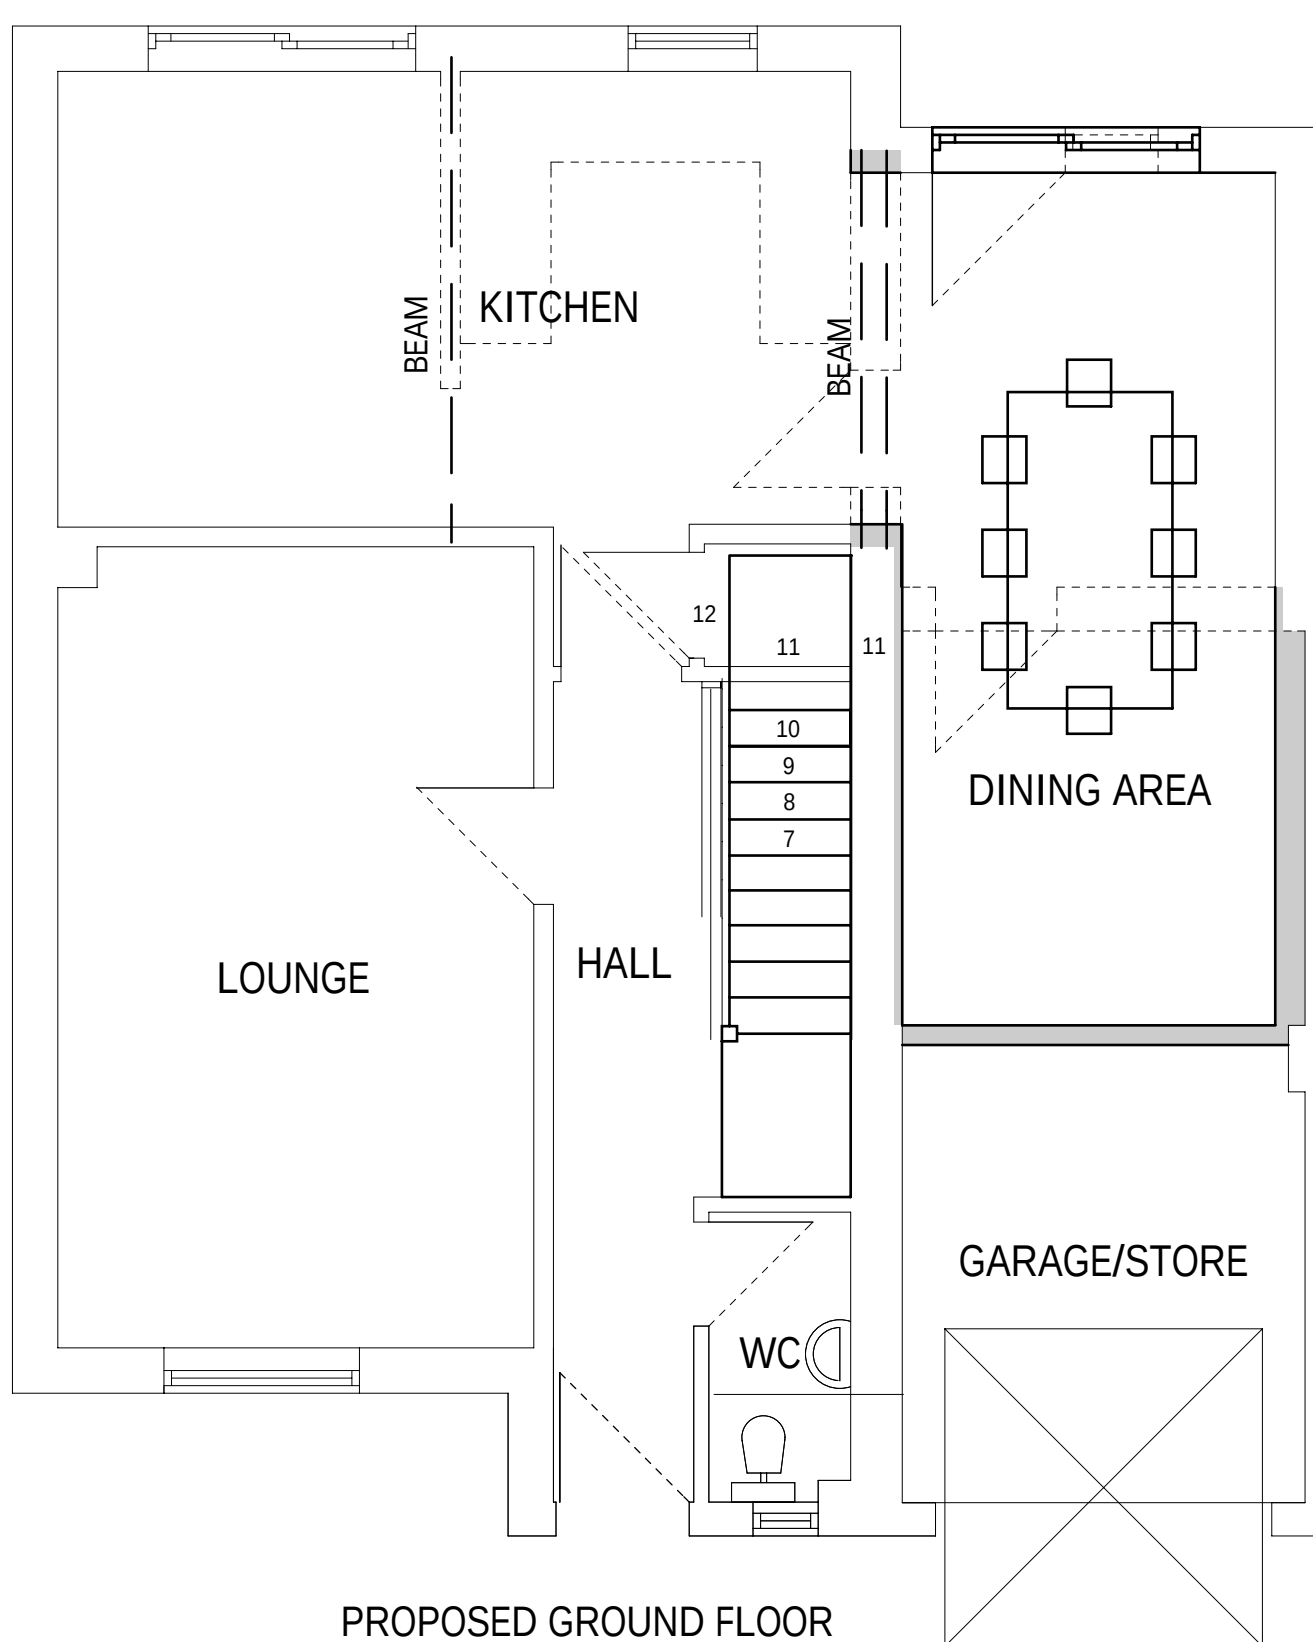

PROPOSED GROUND FLOOR

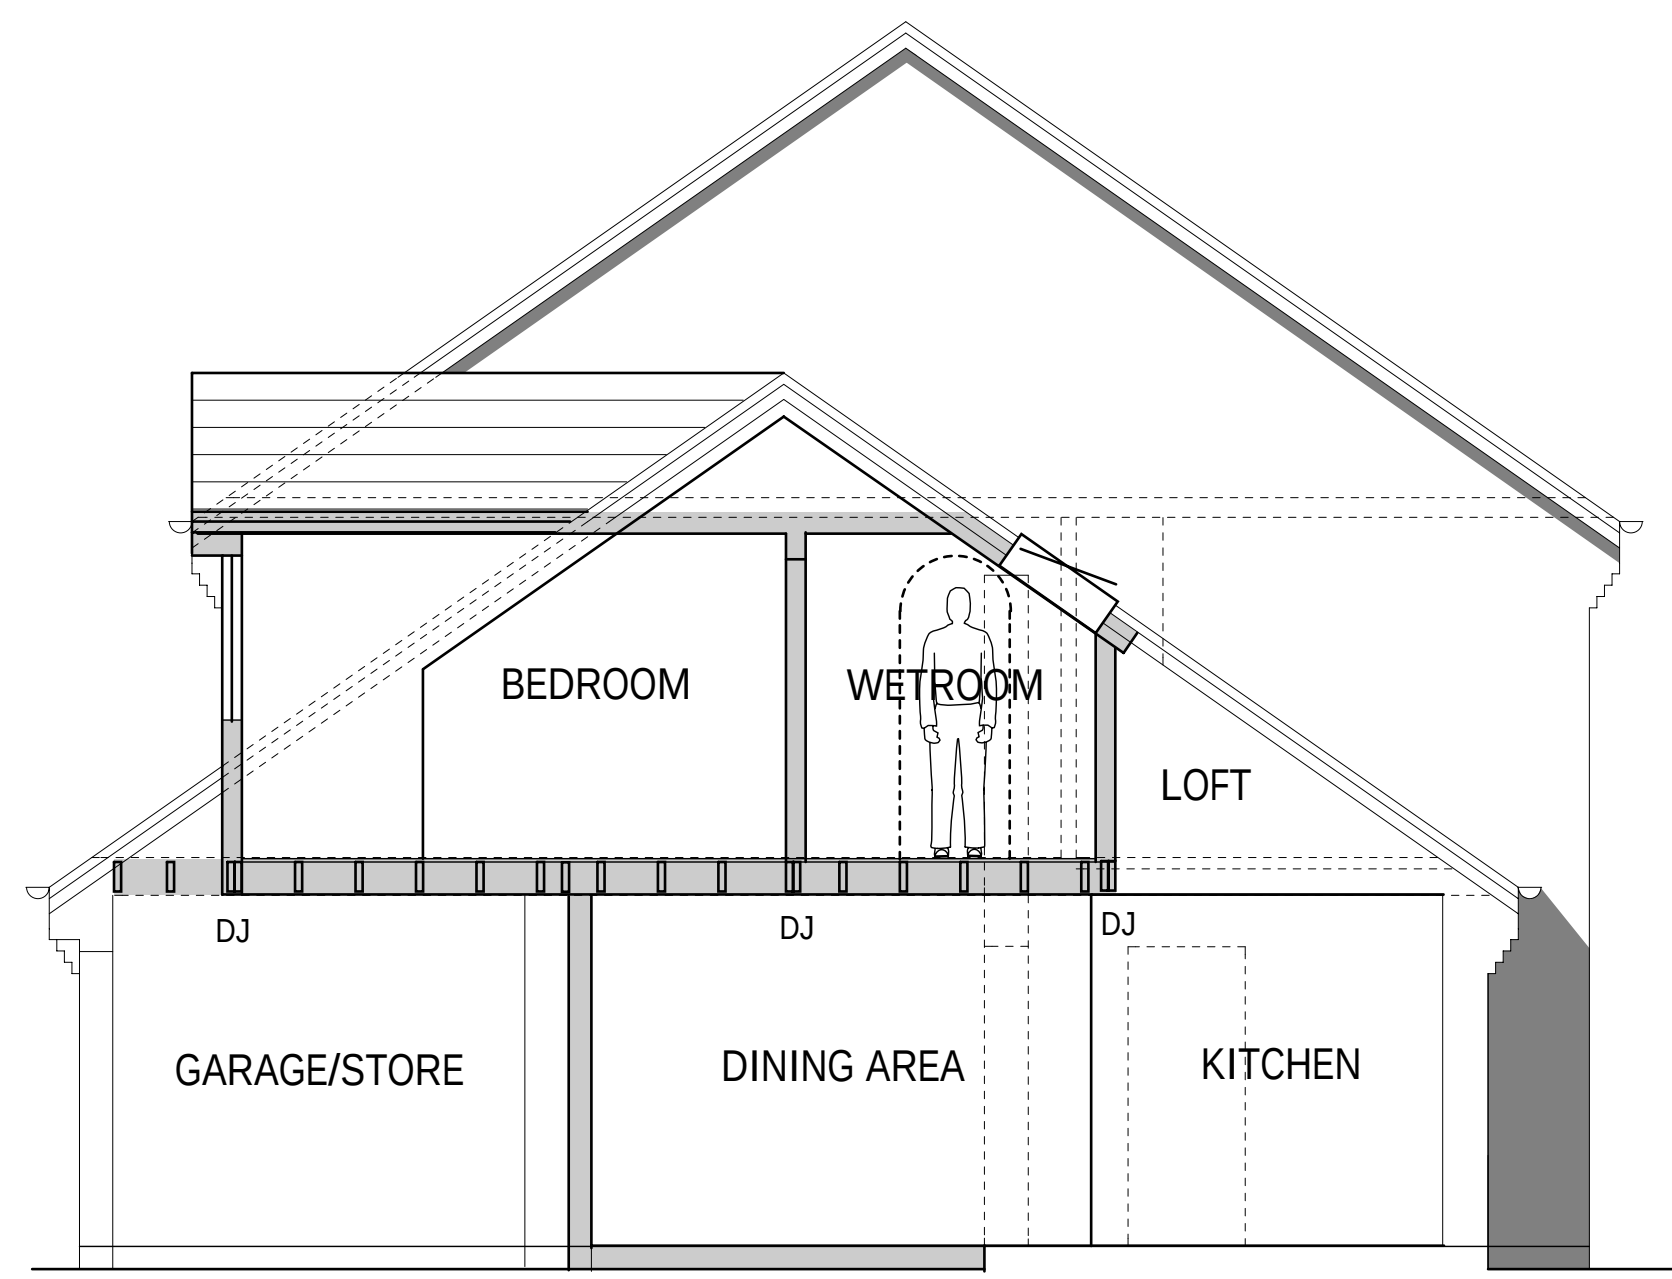

SECTION A-A

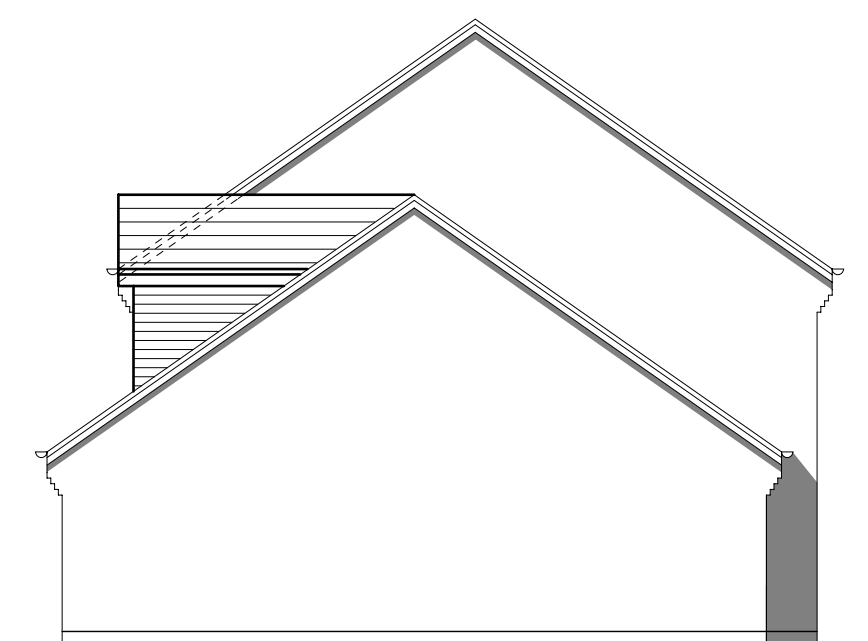

EXISTING SIDE VIEW

THIS DRAWING IS THE COPYRIGHT OF BOTH CREATIVE PARTNERSHIP AND MAY NOT BE COPIED ALTERED OR REPRODUCED IN ANY FORM OR PASSED TO A THIRD PARTY WITHOUT THE WRITTEN CONSENT OF BOTH CREATIVE PARTNERSHIP

LOFT CONVERSION OVER EXISTING GARAGE WITH FRONT DORMER AND INTERNAL ALTERATIONS FOR 4 JAPONICA WAY DENVILLES PO9 2FP