




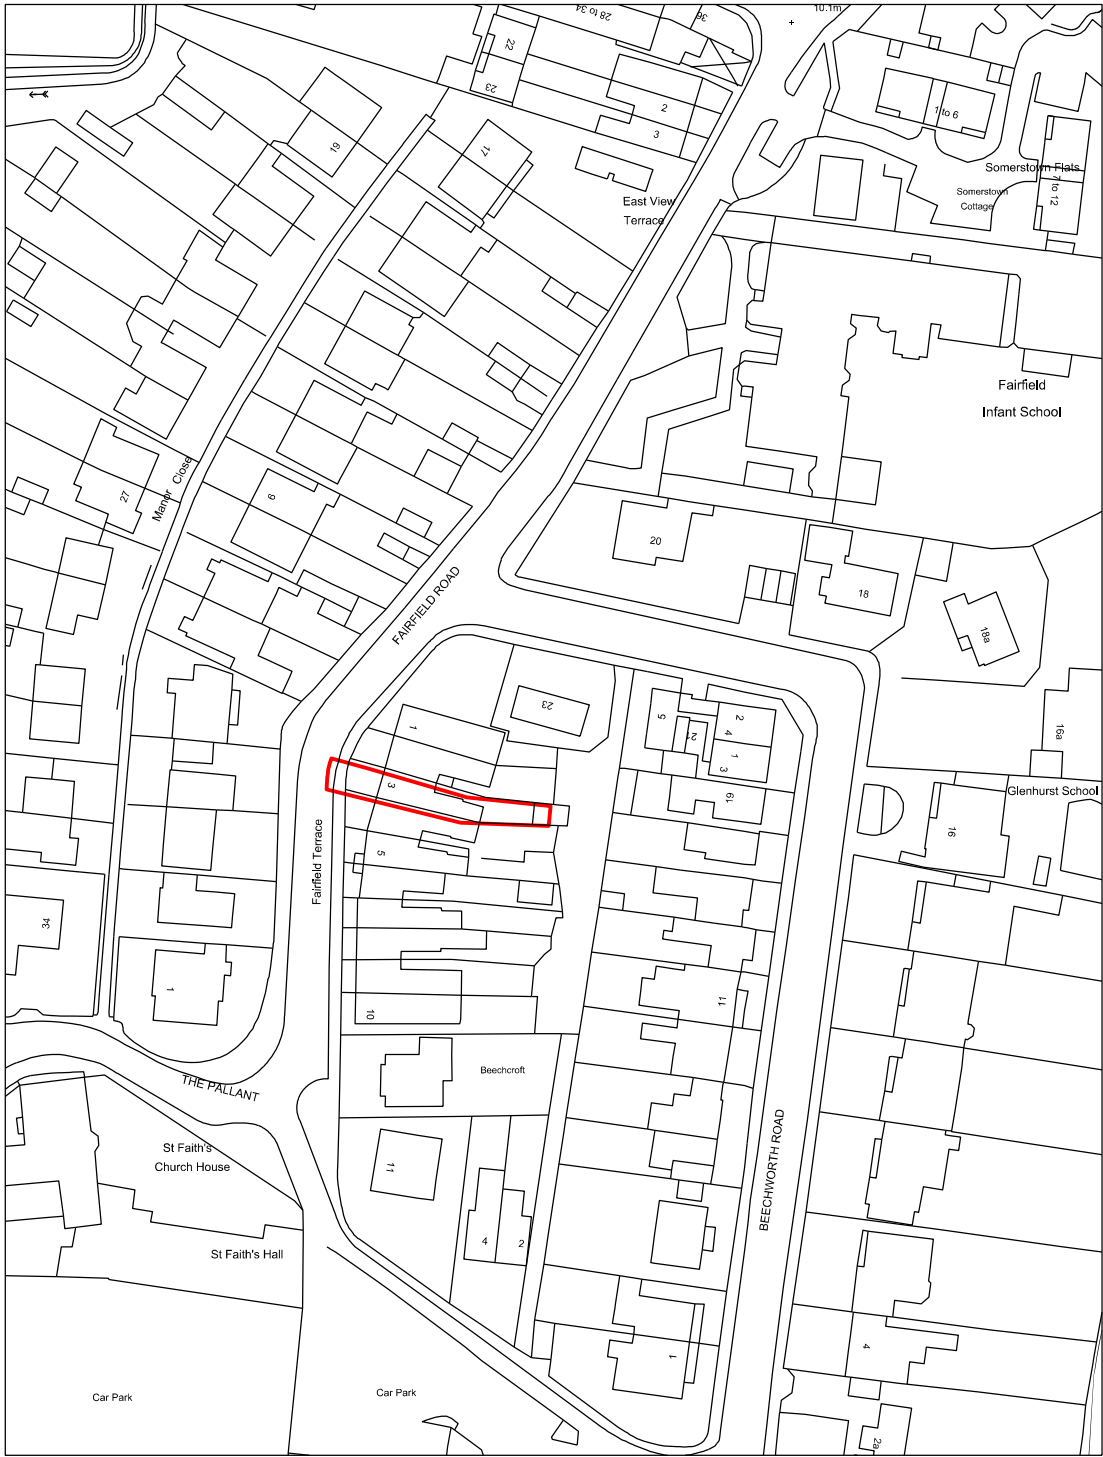


1 1:1250
SITE LOCATION PLAN

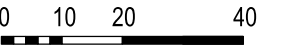

SCALE IN METRES @ 1:1250

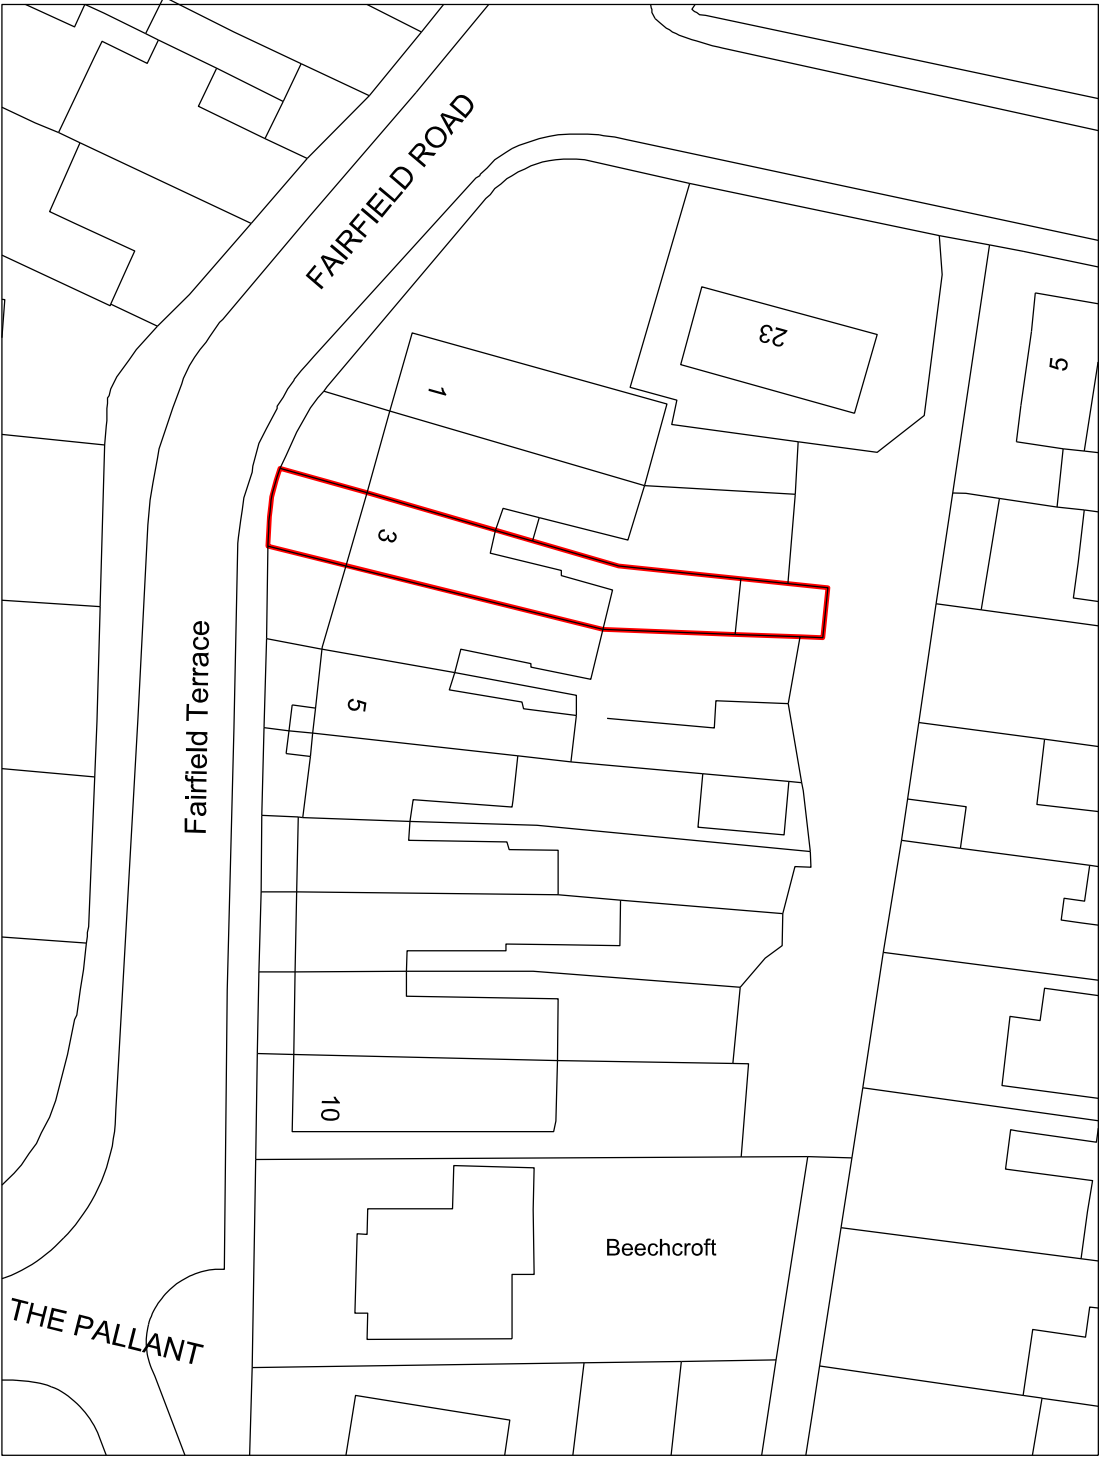

2 1:500
BLOCK PLAN

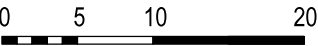

SCALE IN METRES @ 1:500

Scale A3 - AS SHOWN
Date 26/04/16
Drawn OS

1629-101 0

© Crown Copyright
All rights reserved.
Reproduced by Permission.
Licence No. 100046837

A	11.07.2016	LICENSE NO. INCLUDED	GM
/	29.06.2016	PLANNING APPLICATION	GM

REV	DATE	NOTES	INIT.
-----	------	-------	-------

DRAWING TITLE

SITE LOCATION & BLOCK PLAN

PROJECT	PROJECT NO.
3 FAIRFIELD TERRACE W1K 4BA	015

DRAWING NUMBER	0010
----------------	------

DATE	DRAWN	SCALE @ A3	1:50	REVISION
MAY 2016	GM	SCALE @ A1	1:25	A

