


PROPOSED REAR EXTENSION AND LOFT ALTERATIONS REV D
18 WARFIELD CRESCENT, WATERLOOVILLE

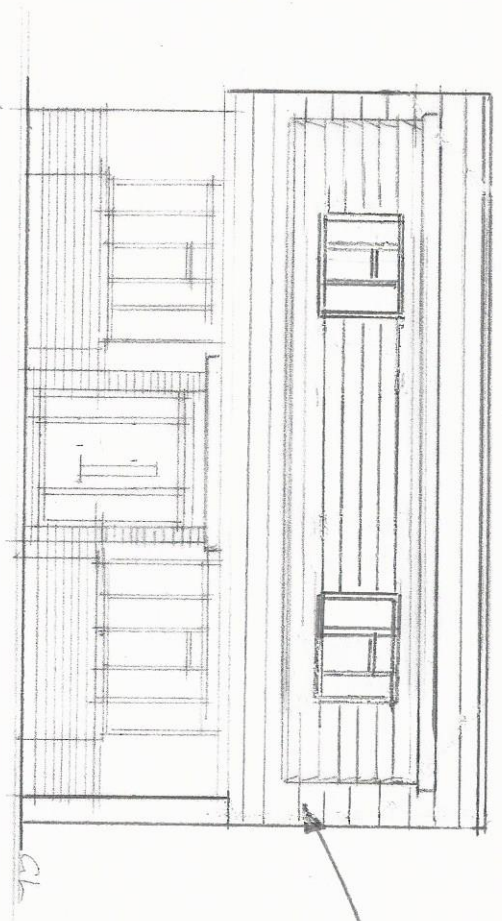


FRONT ELEVATION 1:100

BLACK FLAT TILES
TO ALL ROOFS.


FRENCH DOORS TO OPEN INWARDS
WITH GLASS BALUSTRADE

Decking level

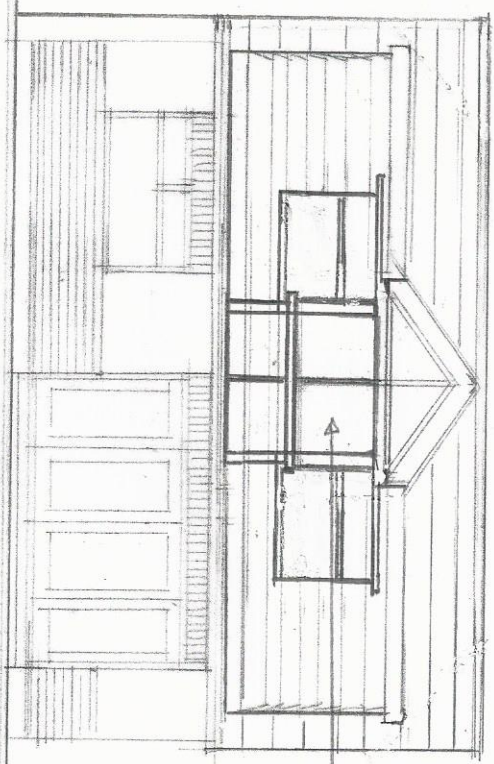


REAR ELEVATION 1:100

Max 300
GL

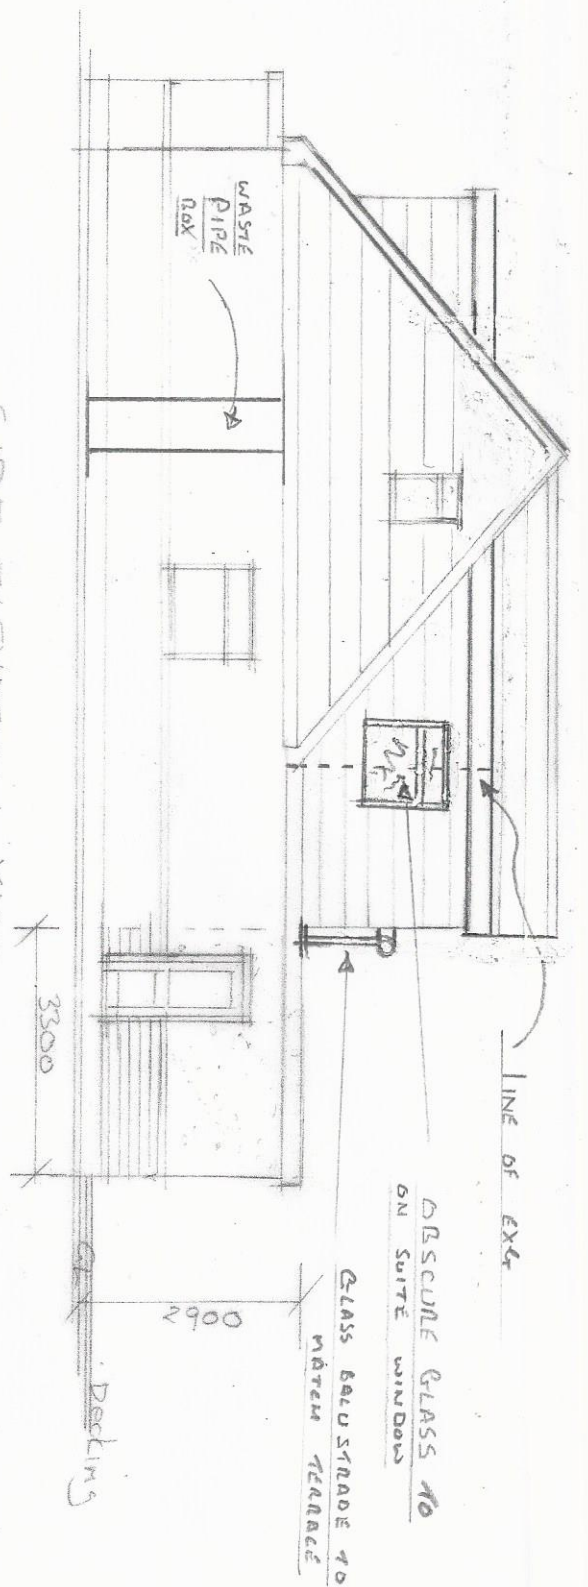

SIDE ELEVATION. 1:100

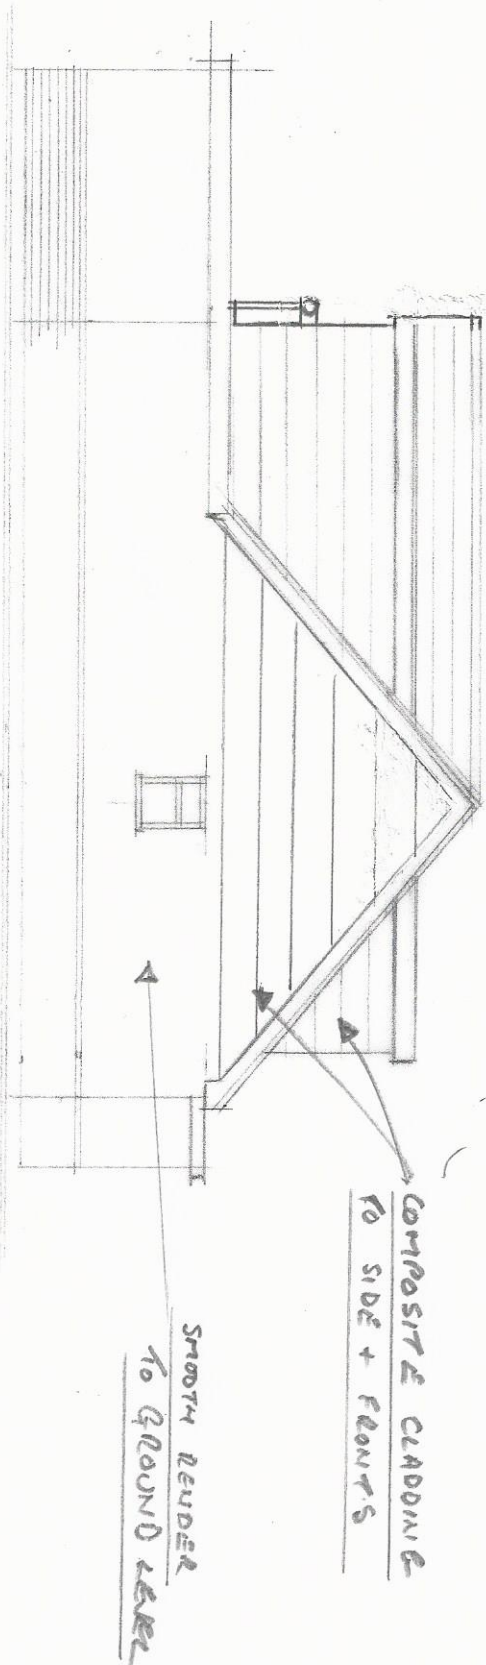

SIDE ELEVATION. 1:100