




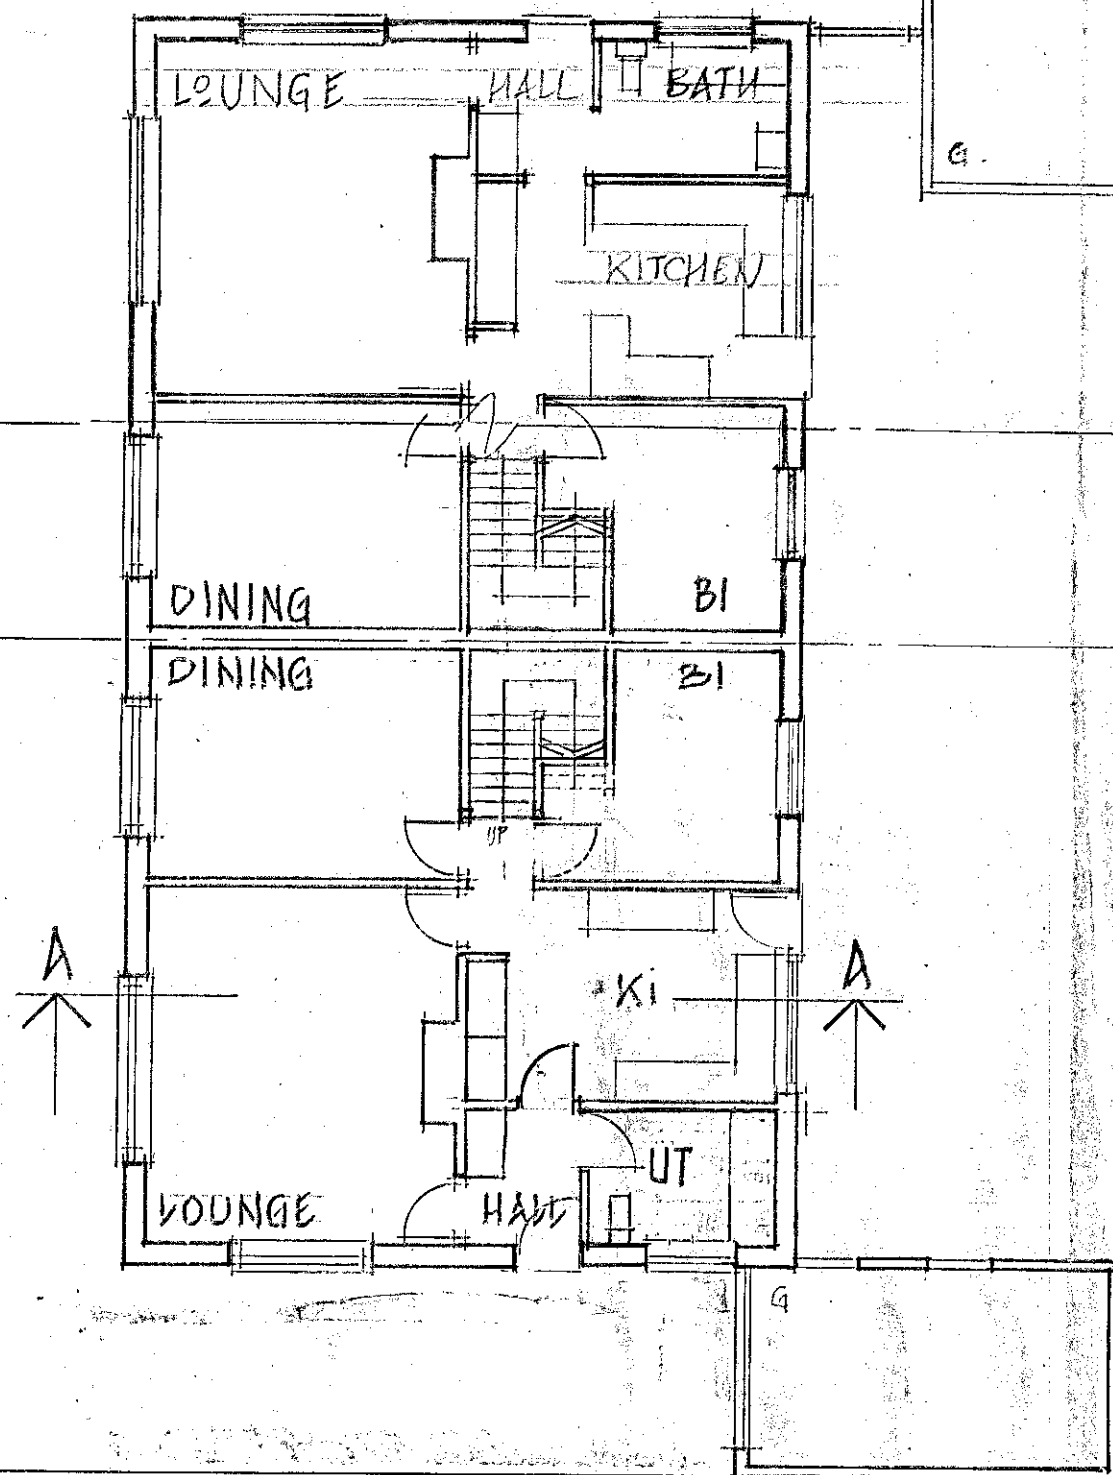

Proposed Ground Floor Plan.

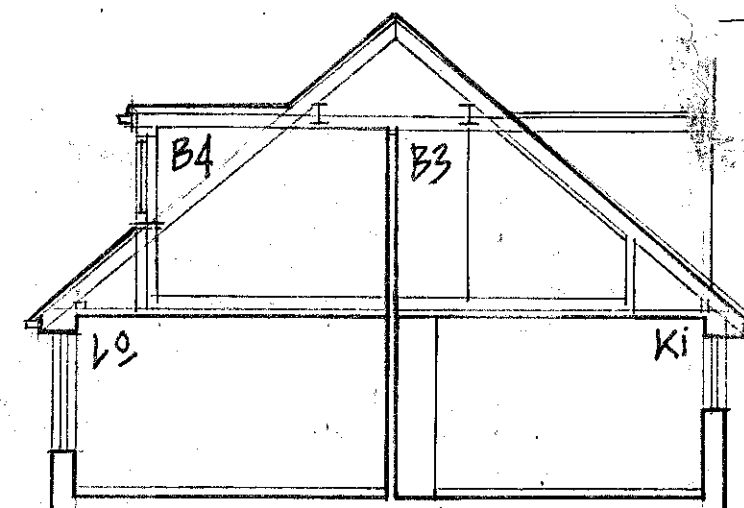

TYPICAL SECTION A-A

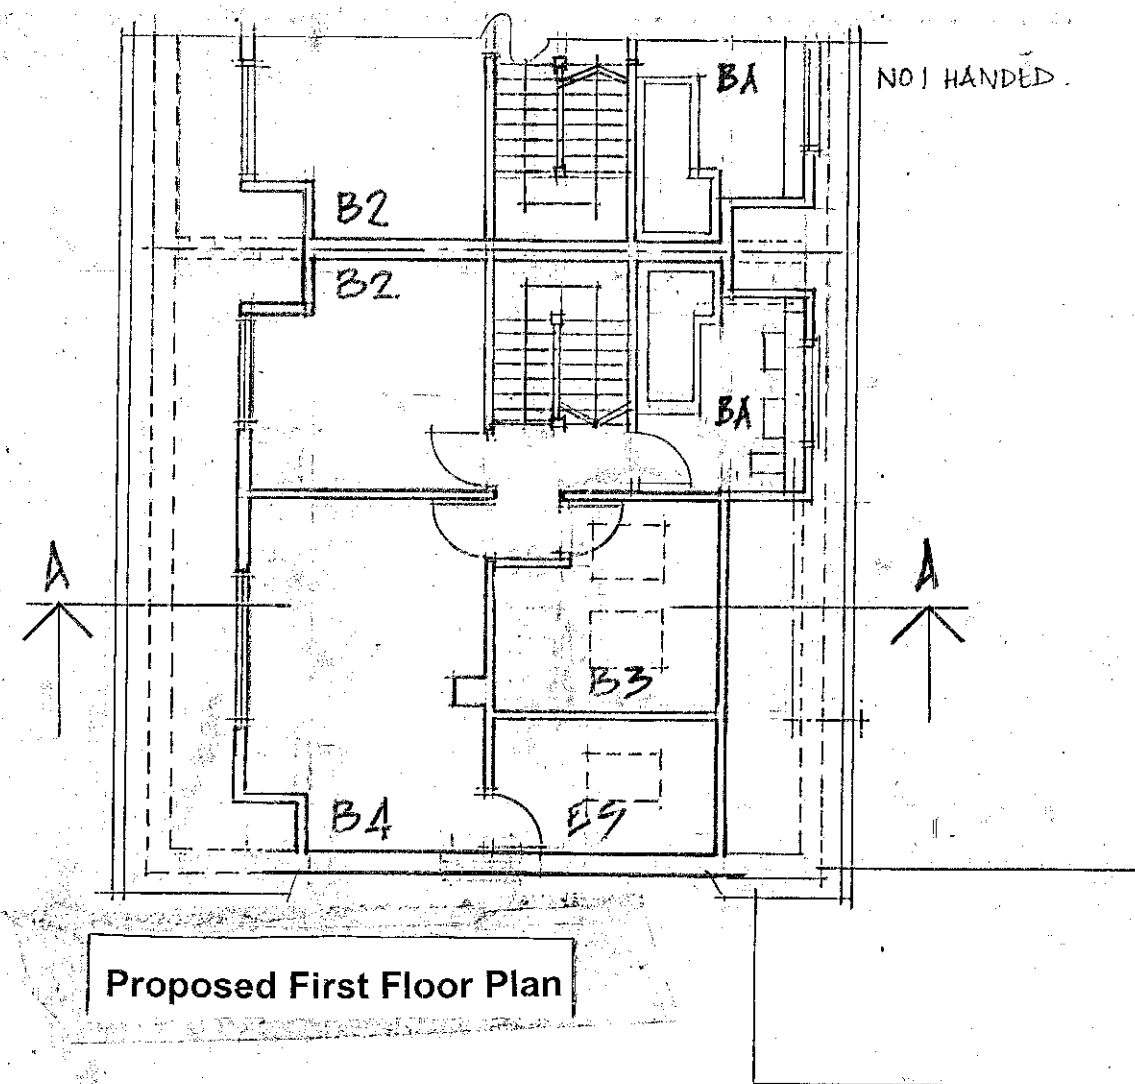

Proposed First Floor Plan