


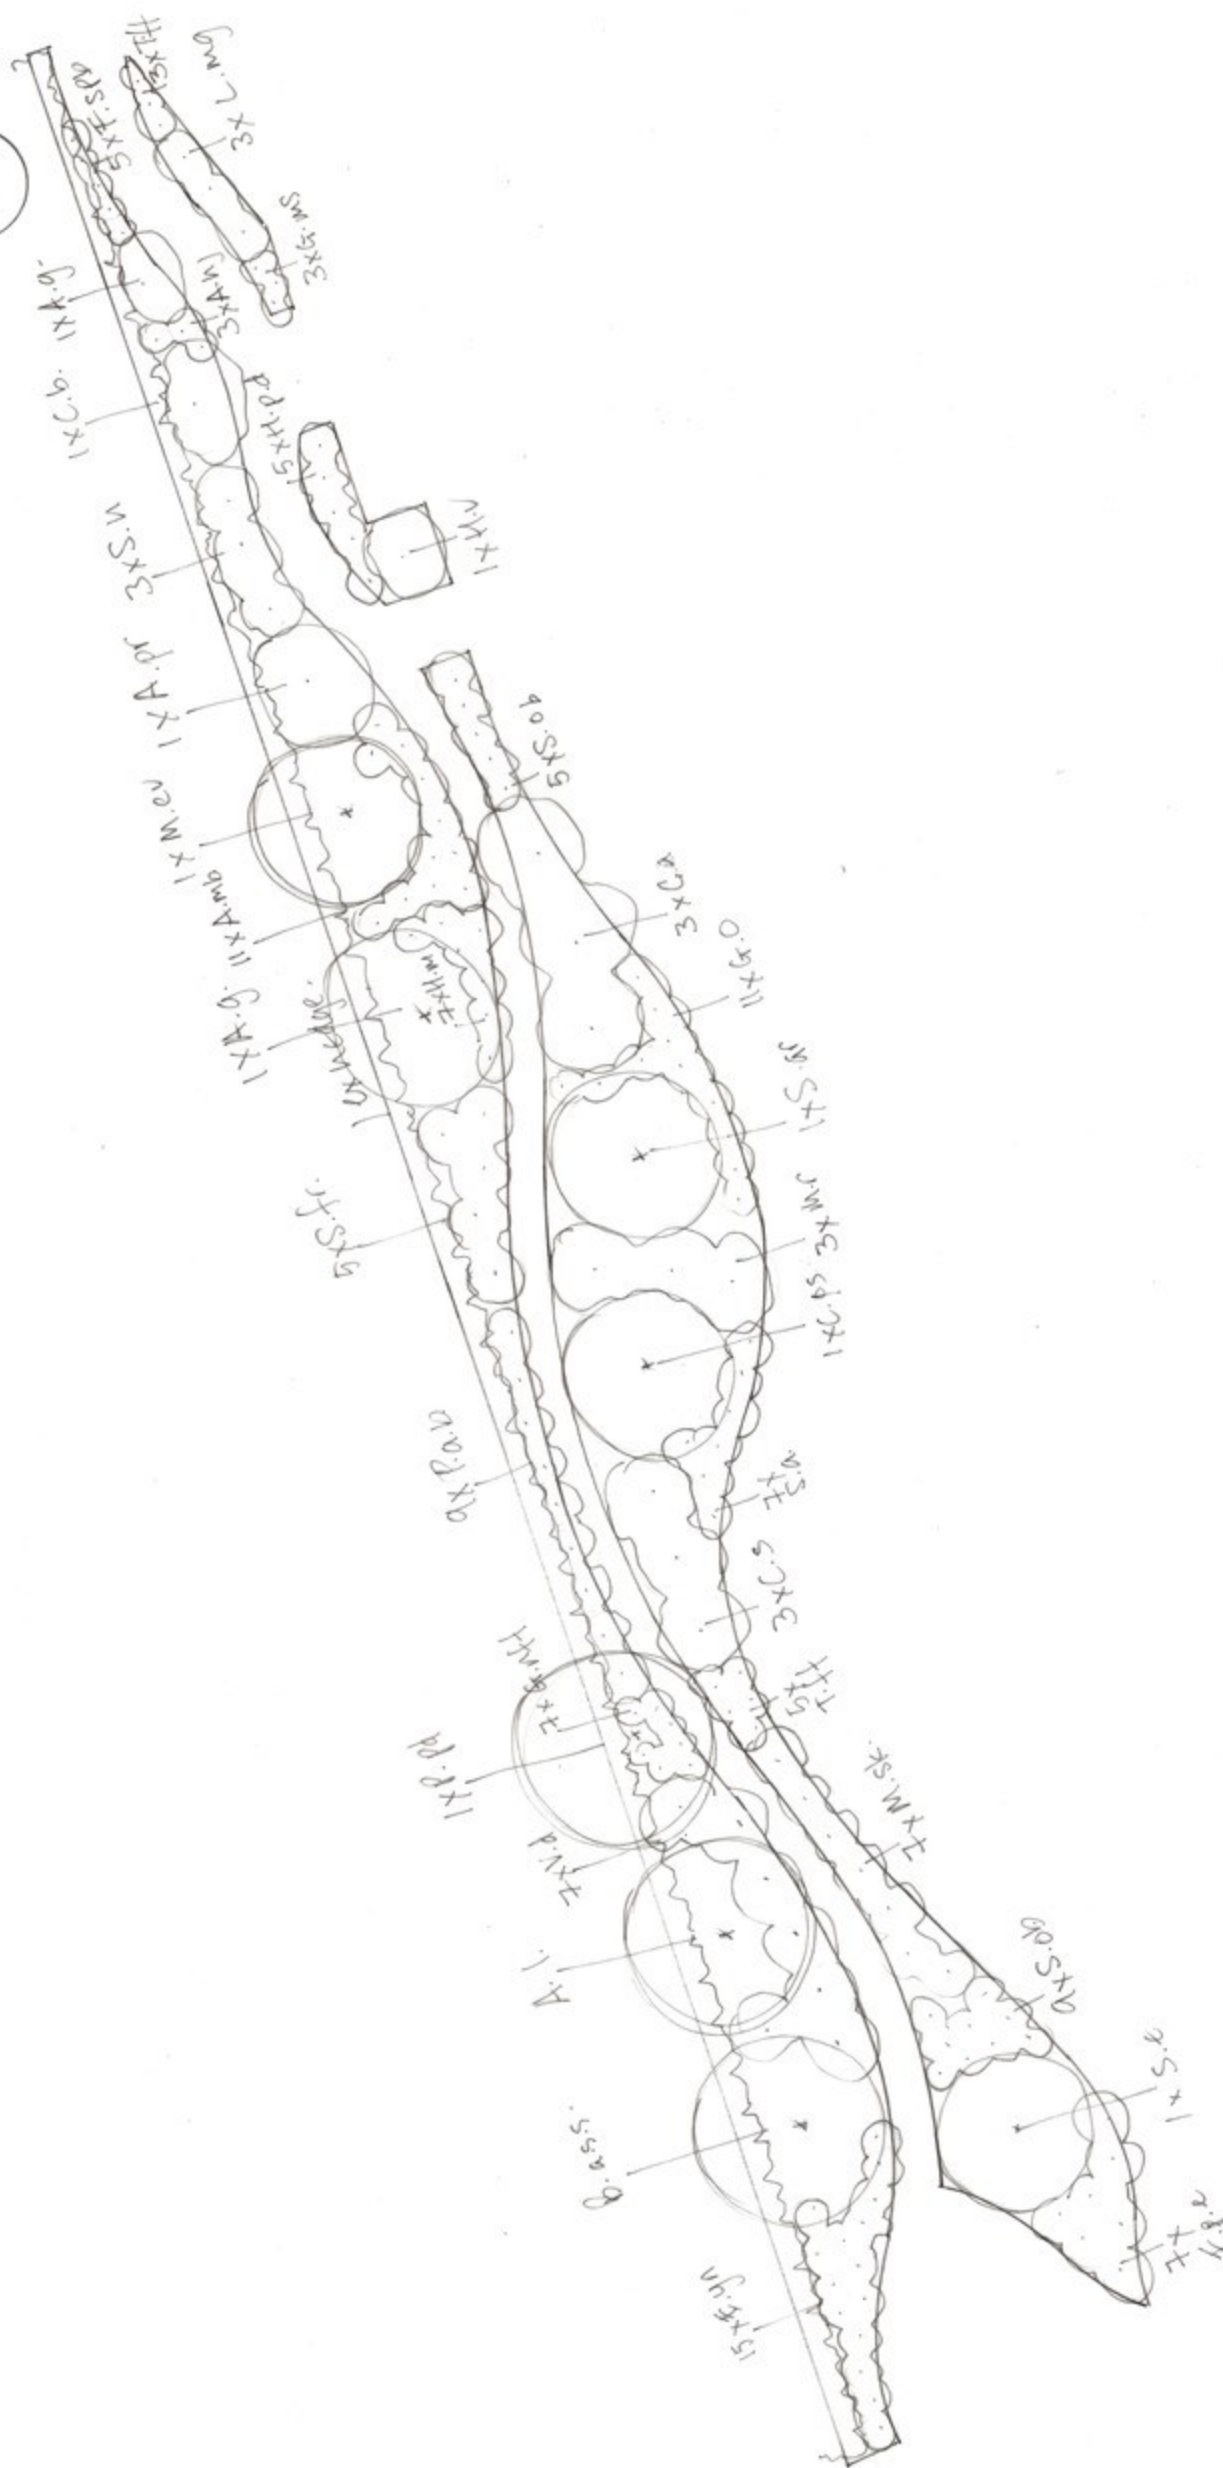

Creative Landscapes, Daisy Cottage, 40 Lutener Rd, Easebourne, W.Sussex

Please do not scale from this drawing - all measurements to be checked on site

Drawing title	Planting plan Bed no.7
---------------	------------------------

Drawing title	Planting plan bed no.7
Project	48, Sinah Lane, Hayling Island

Project	40, 50
Scale	1:100

Drawing number	PP07
----------------	------

Date	July 2021
------	-----------