




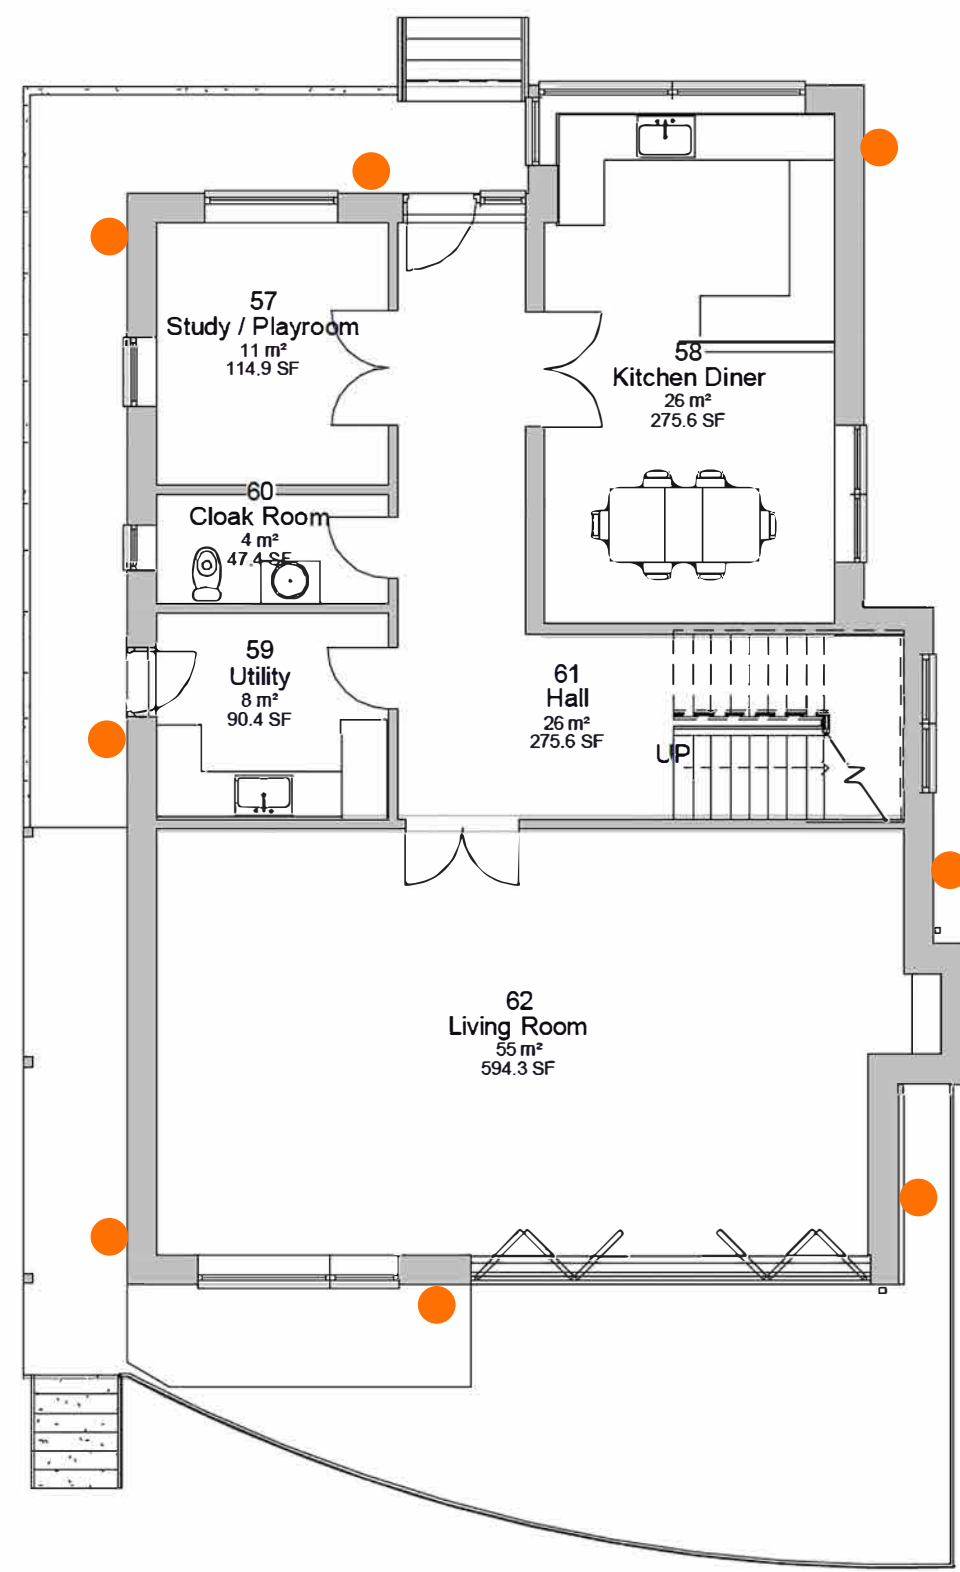

1 Level 0 HT A M
1 : 100

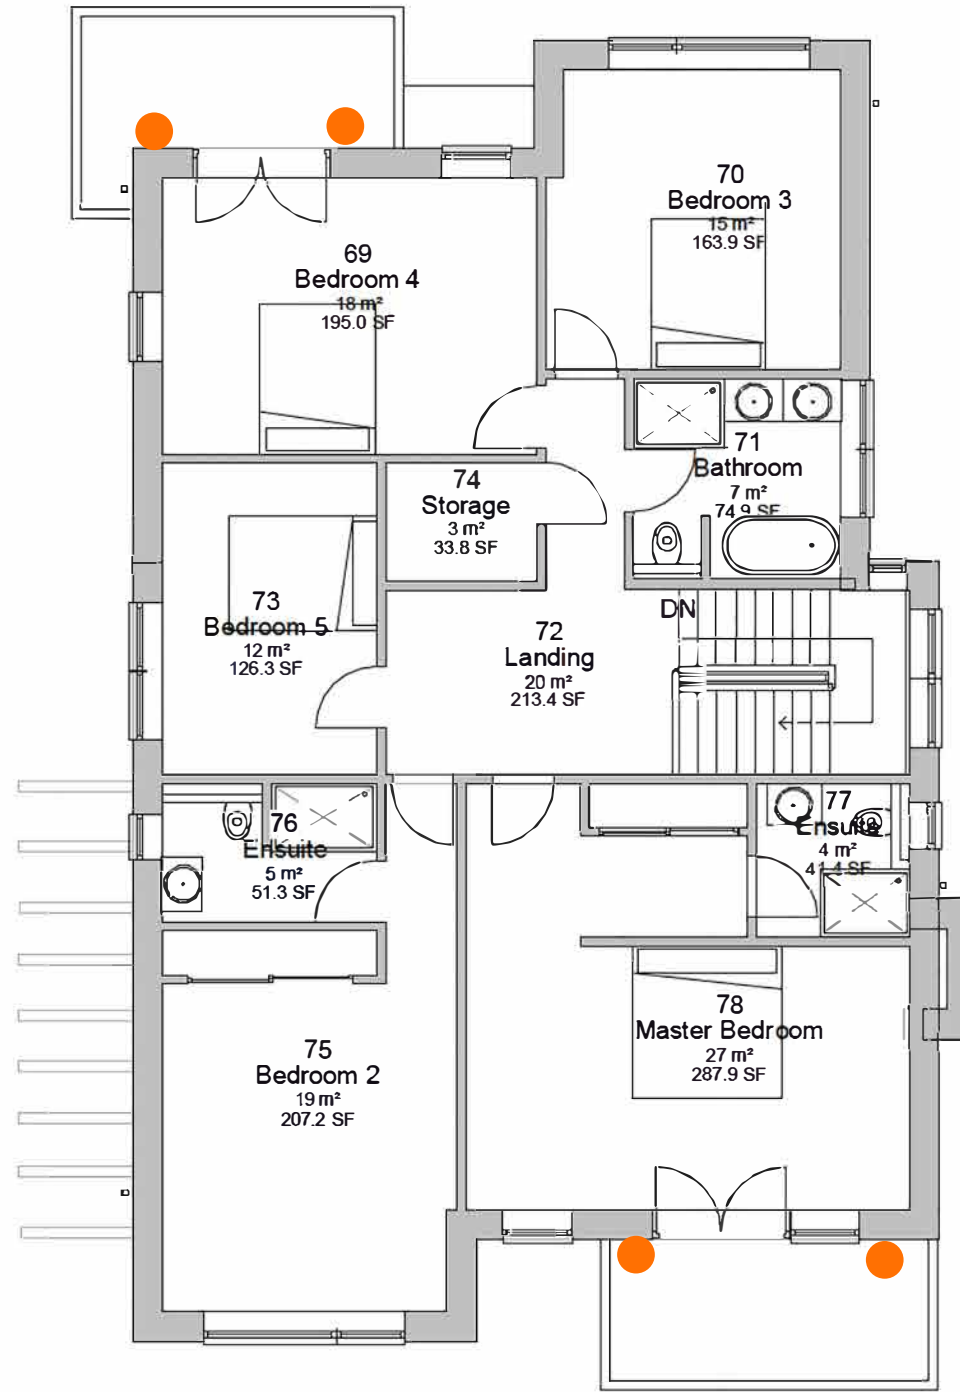

2 Level 1 HT A M
1 : 100

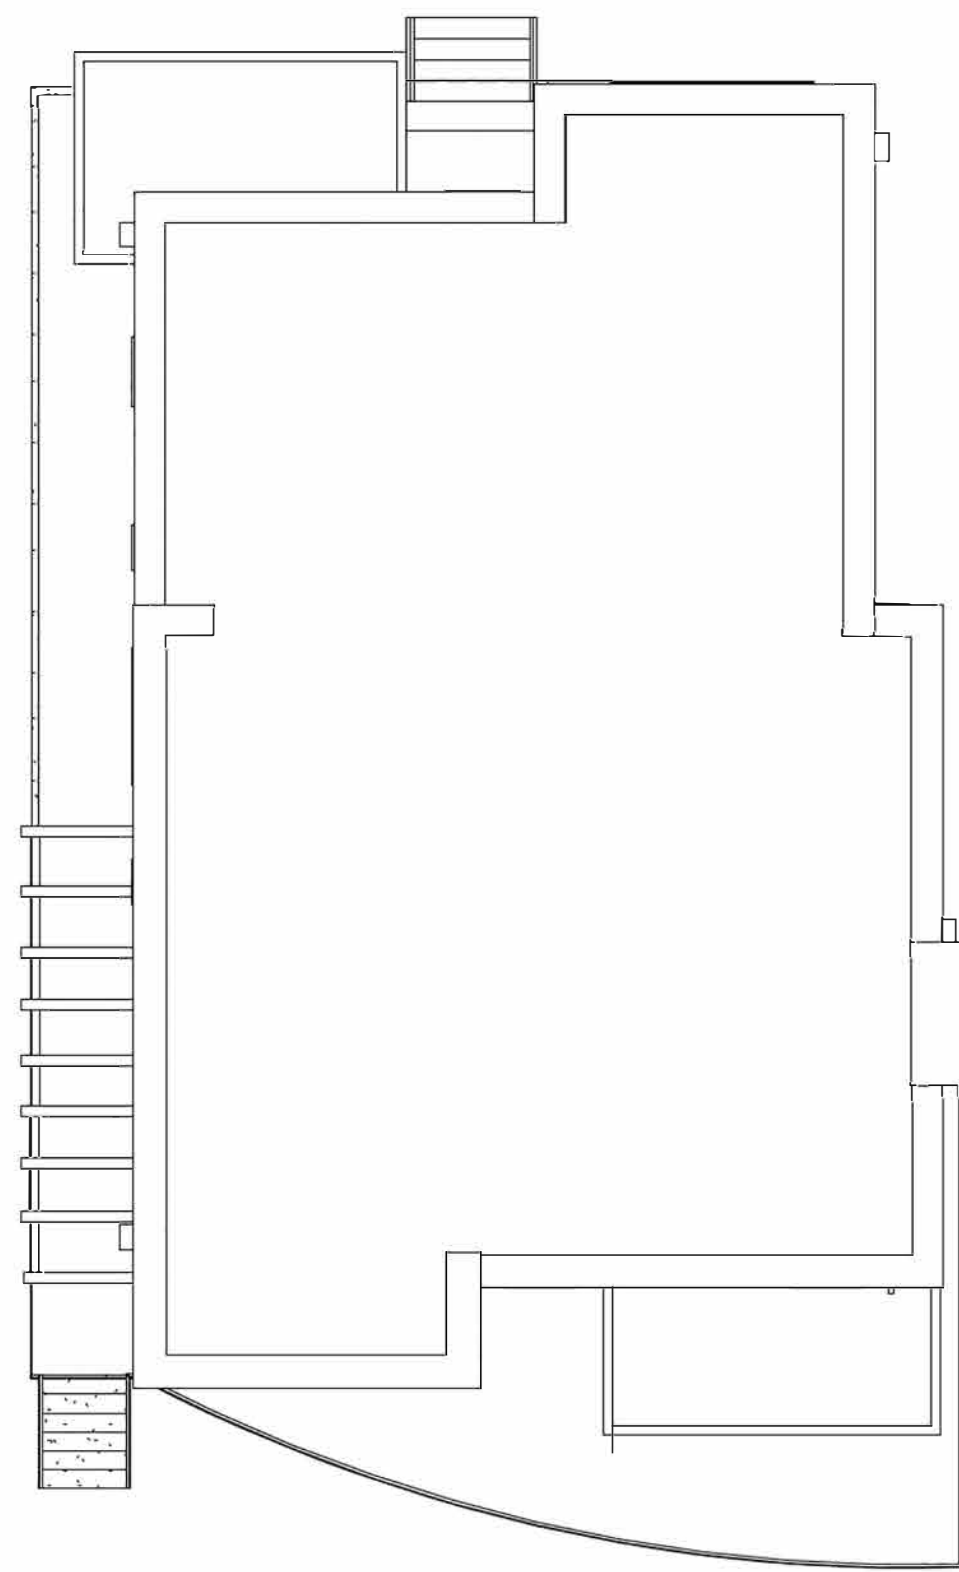

3 Roof Plan HT A M
1 : 100



5 North Elevation HT A M
1 : 100



8 HT A M Nth Sth Section
1 : 100



6 South Elevation HT A M
1 : 100



4 East Elevation HT A M
1 : 100



7 West Elevation HT A M
1 : 100

Key

- JCC JC1707
External Wall
Light

Alpine Homes

Yacht Haven

Plot 5