


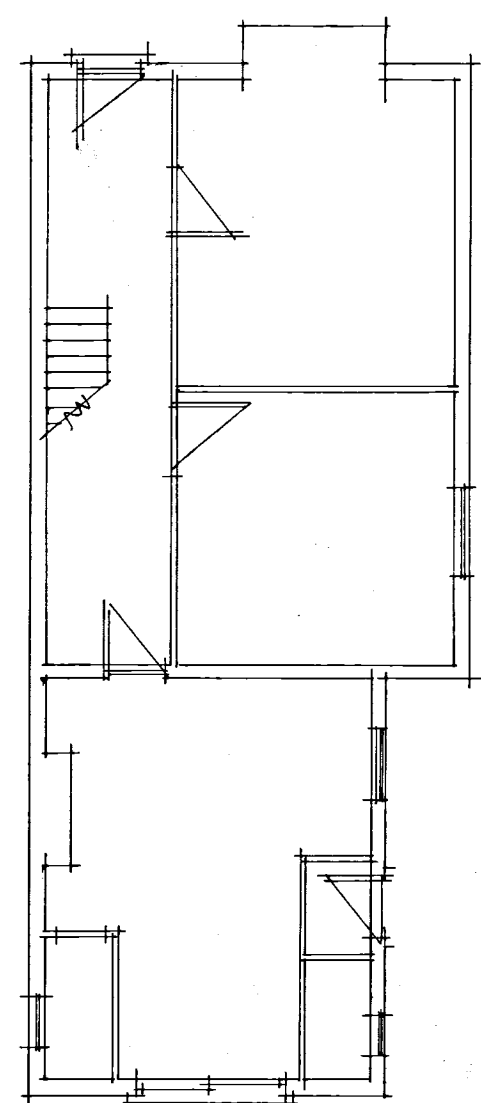


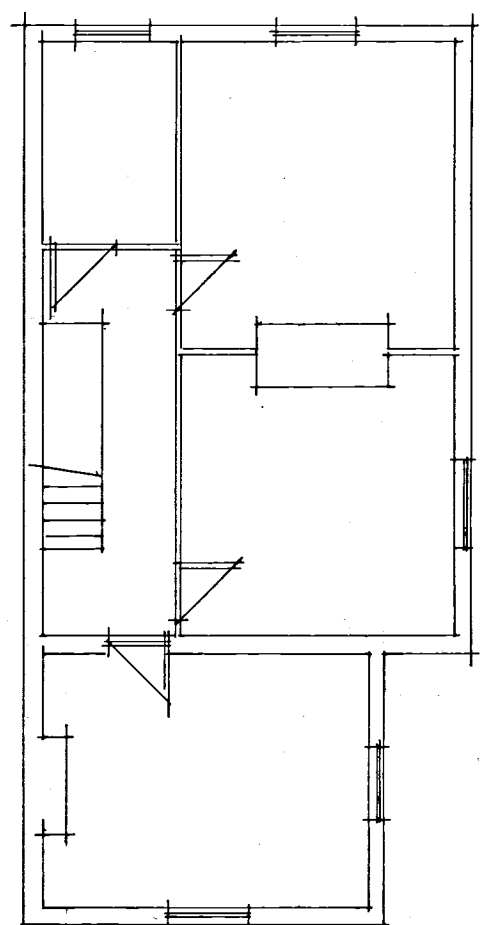


existing ground floor

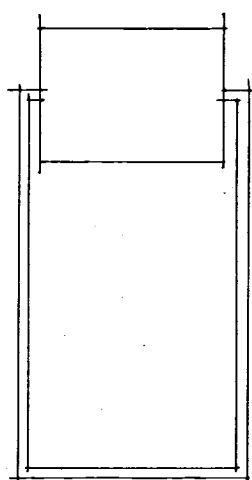


existing first floor

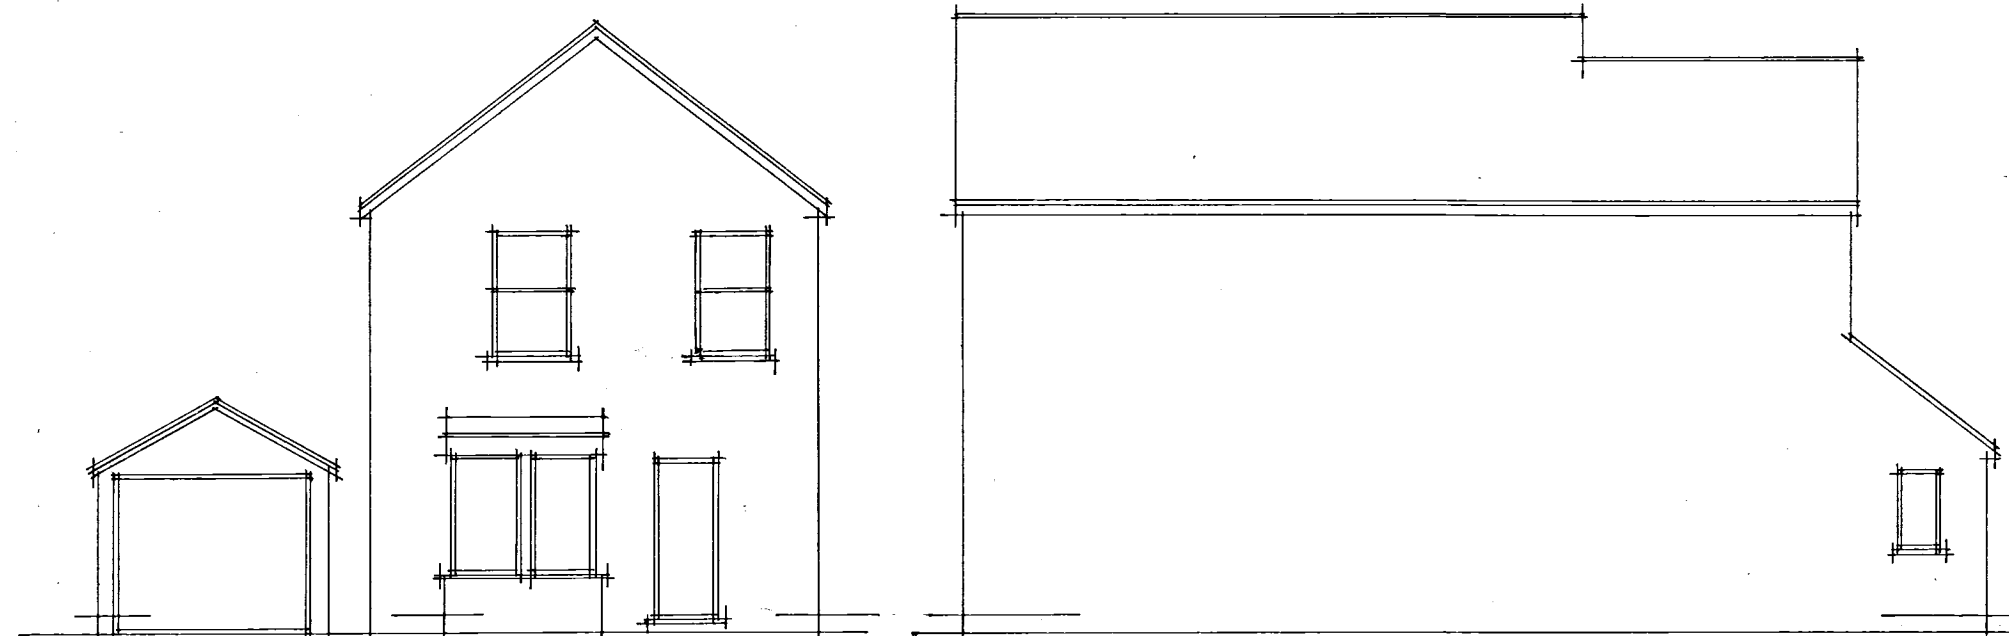

existing front

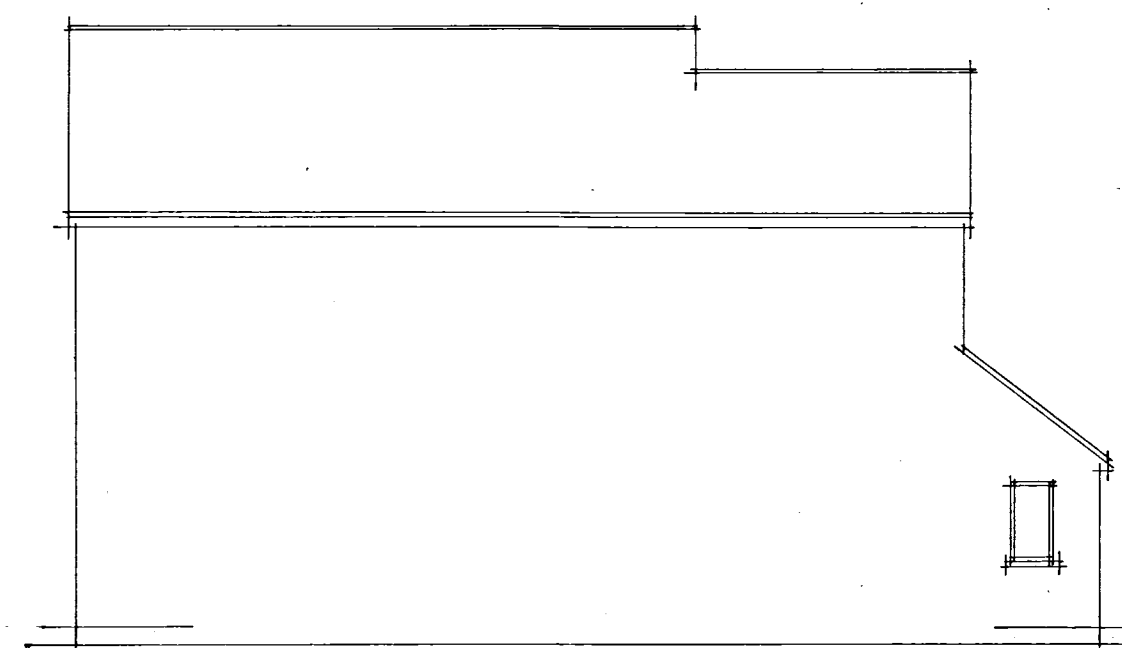

existing side

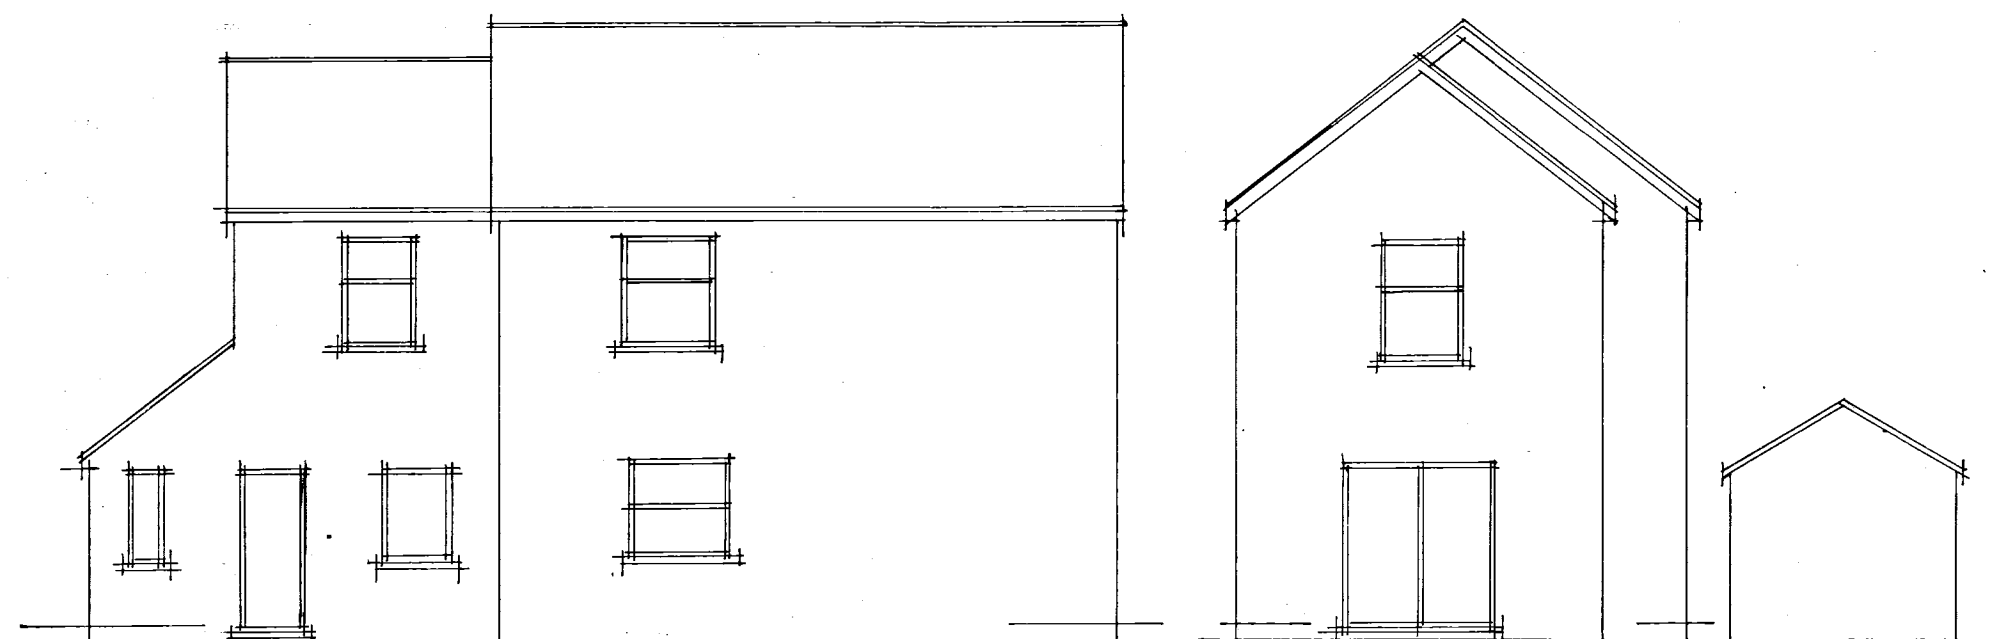

existing side

existing rear

A		OCT 2016 WINDOW AMENDMENT	
Date		Revision	
© copyright			
THORNS YOUNG ARCHITECTURAL			
THORNS-YOUNG LTD CHARTERED BUILDING CONSULTANTS Website: www.thornsyoun.co.uk			
Fareham 21 Middle Road Park Gate SO31 7GH Tel: (01329) 888 322		Portsmouth 232 London Road North End PO2 9JQ Tel: (02392) 672 883	
Client			
Mr & Mrs Grant			
Job Title			
5 Grove Road Havant			
Drawing Title Existing plans			
Scale 1:100 1:50 at A2			
Date OCT 2016		Drawn by RN	
Org. No.		Rev.	
9181-16-1			