




All External Wall Lights are Edit Charlton

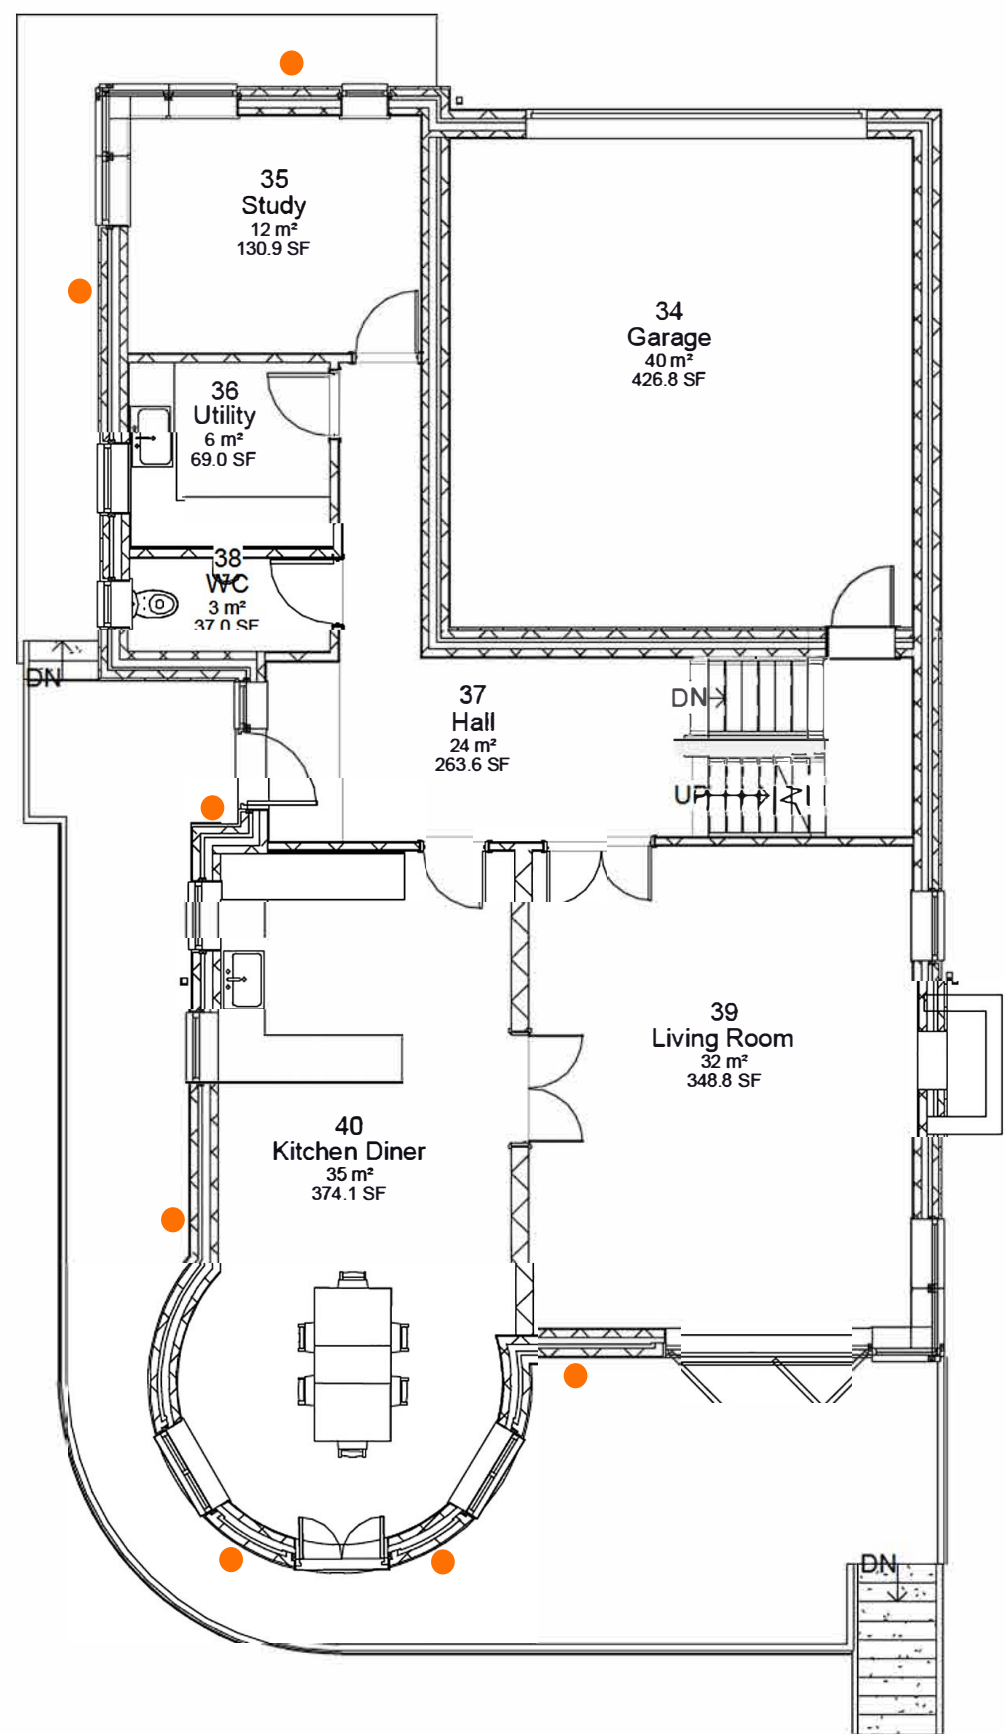

1 Level 0 HTB
1 : 100

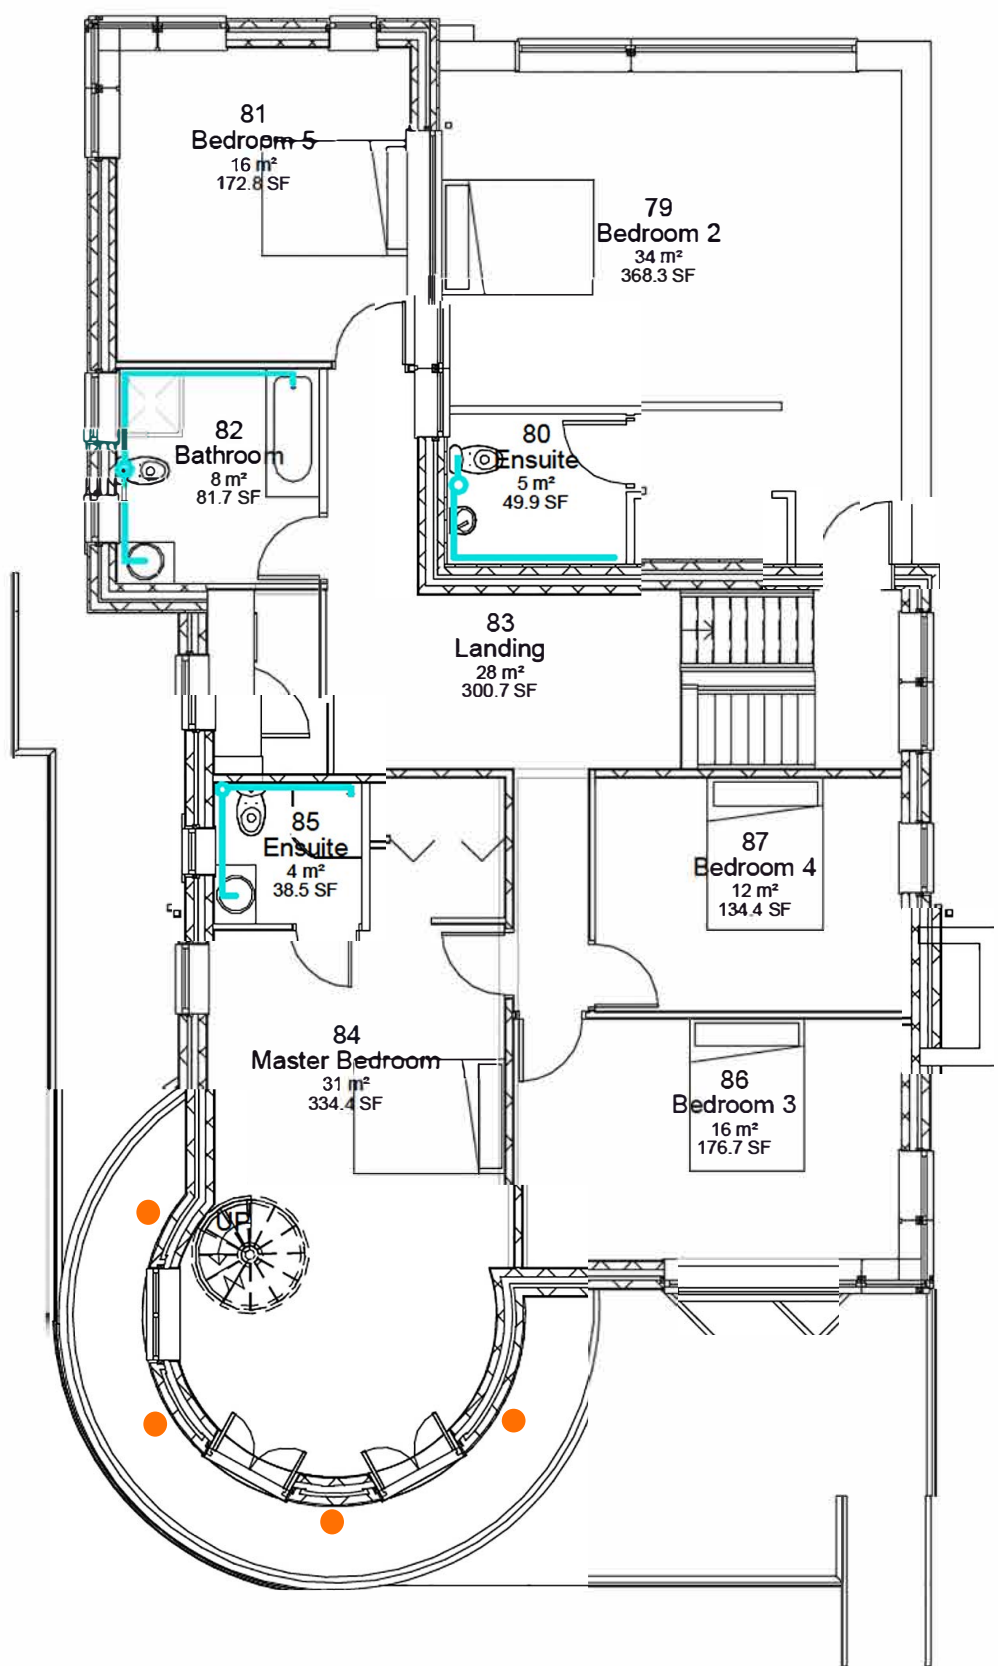

2 Level 1 HTB
1 : 100

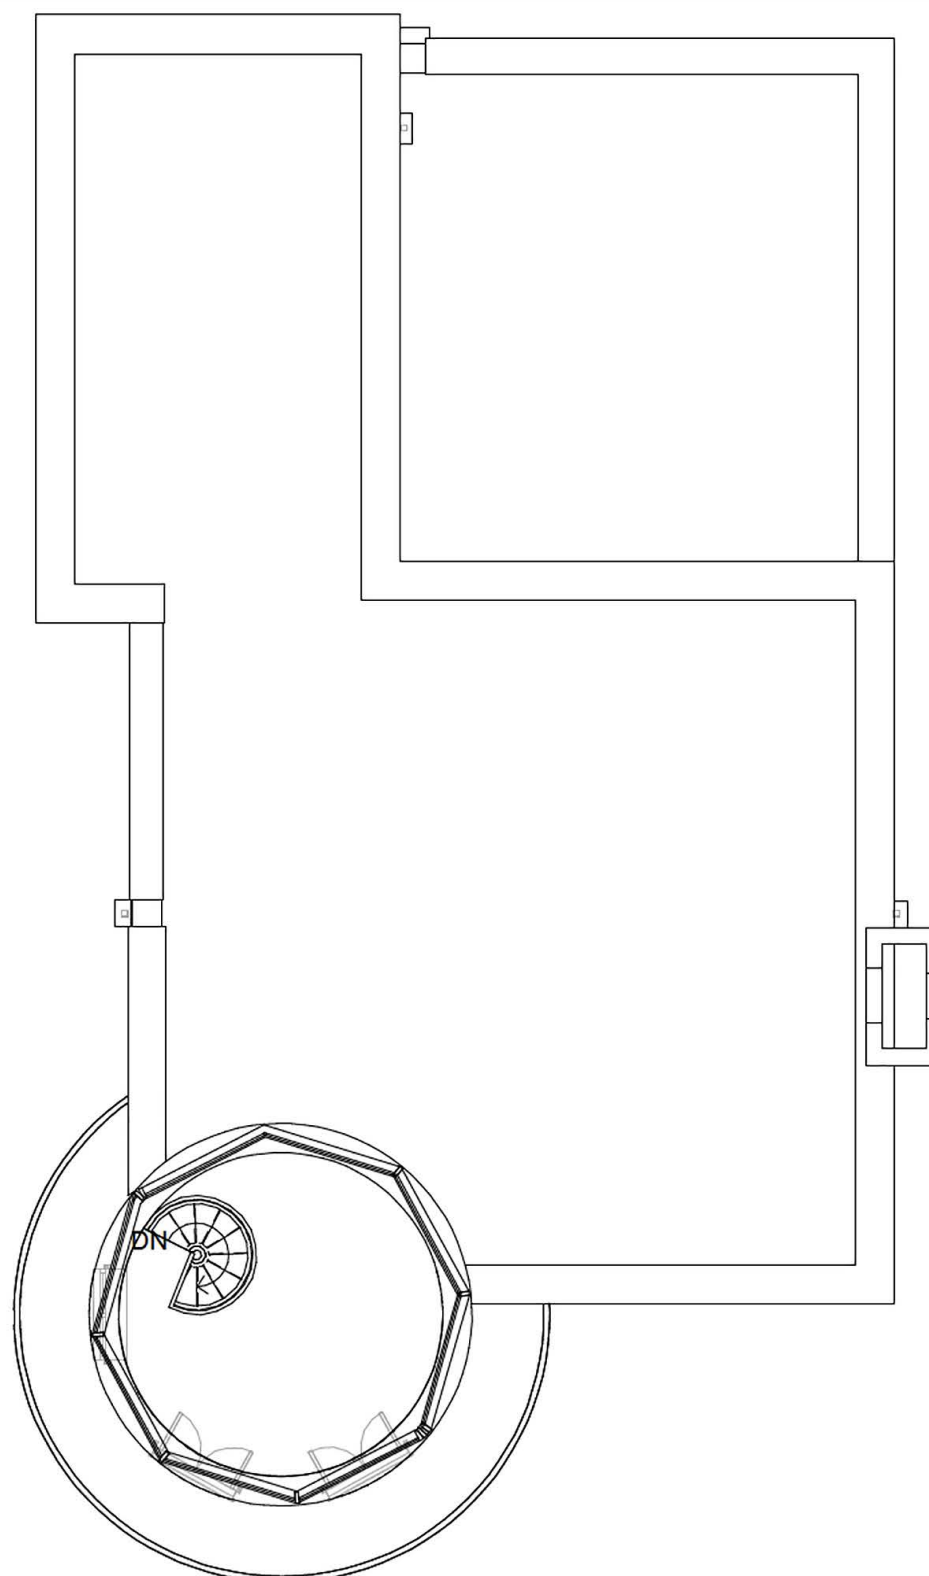

3 Level 2 HTB
1 : 100



4 South Elevation HT B
1 : 100



5 North Elevation HT B
1 : 100



8 North South Section HT B
1 : 100



7 East Elevation HT B
1 : 100



6 West Elevation HT B
1 : 100

Key

● Edit Charlton
External Wall
Light

Alpine Homes

Yacht Haven

Plot 1

Scale

1 : 100