

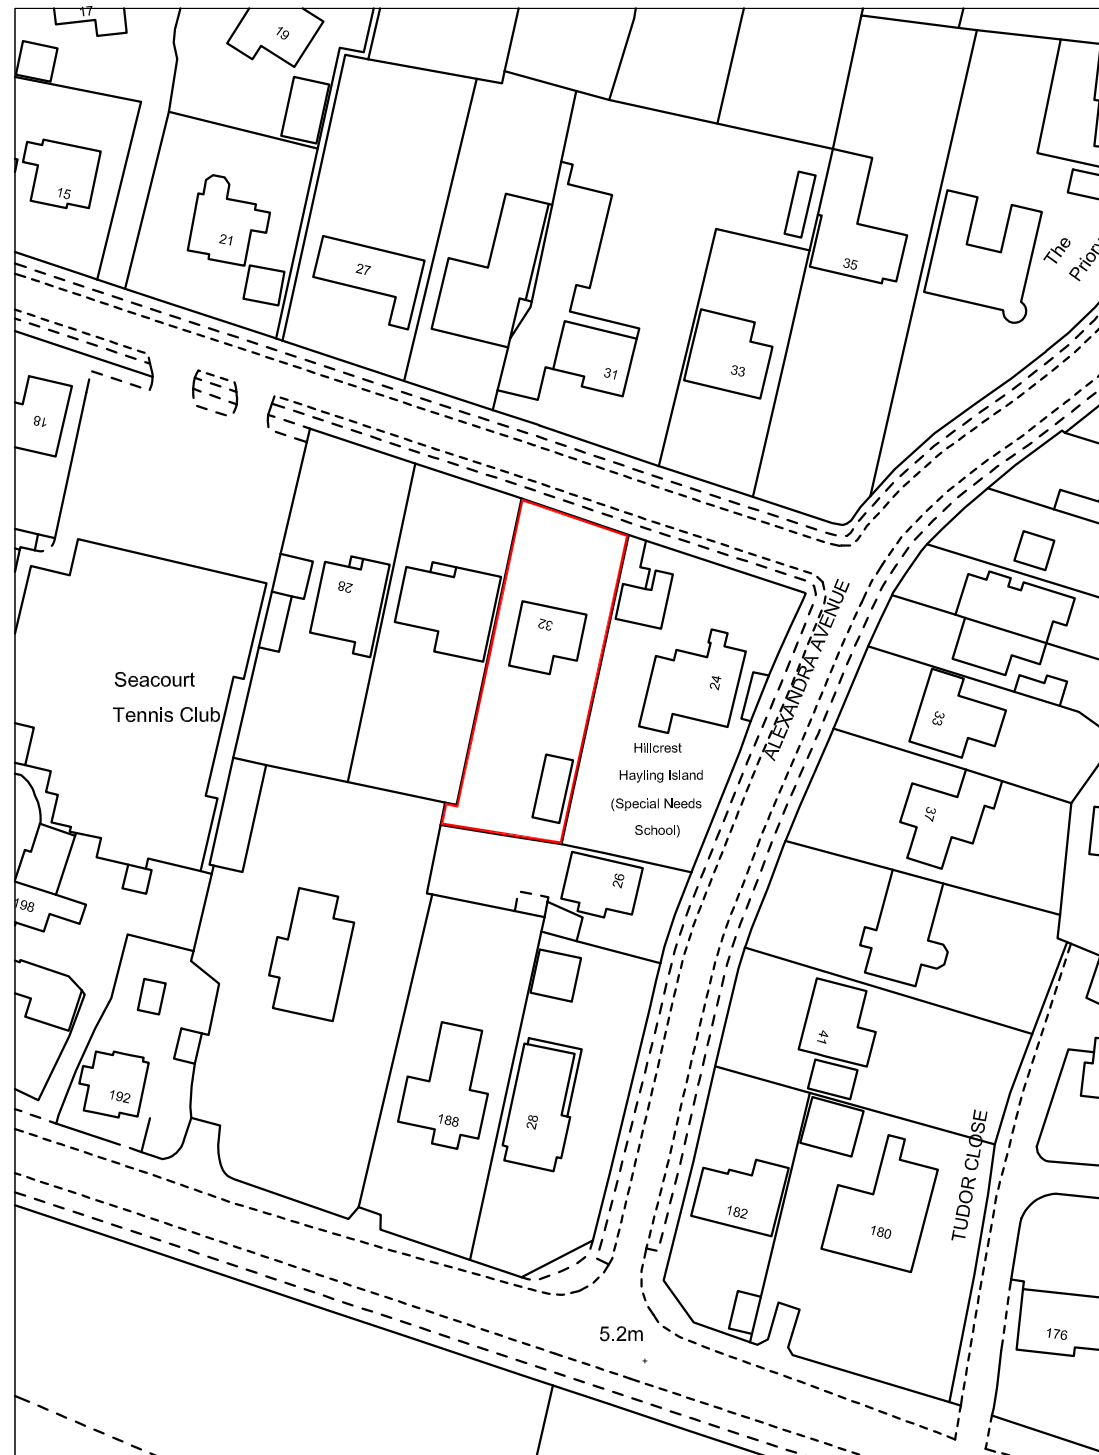


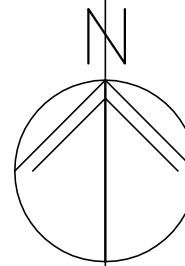

LOCATION PLAN 1:1250

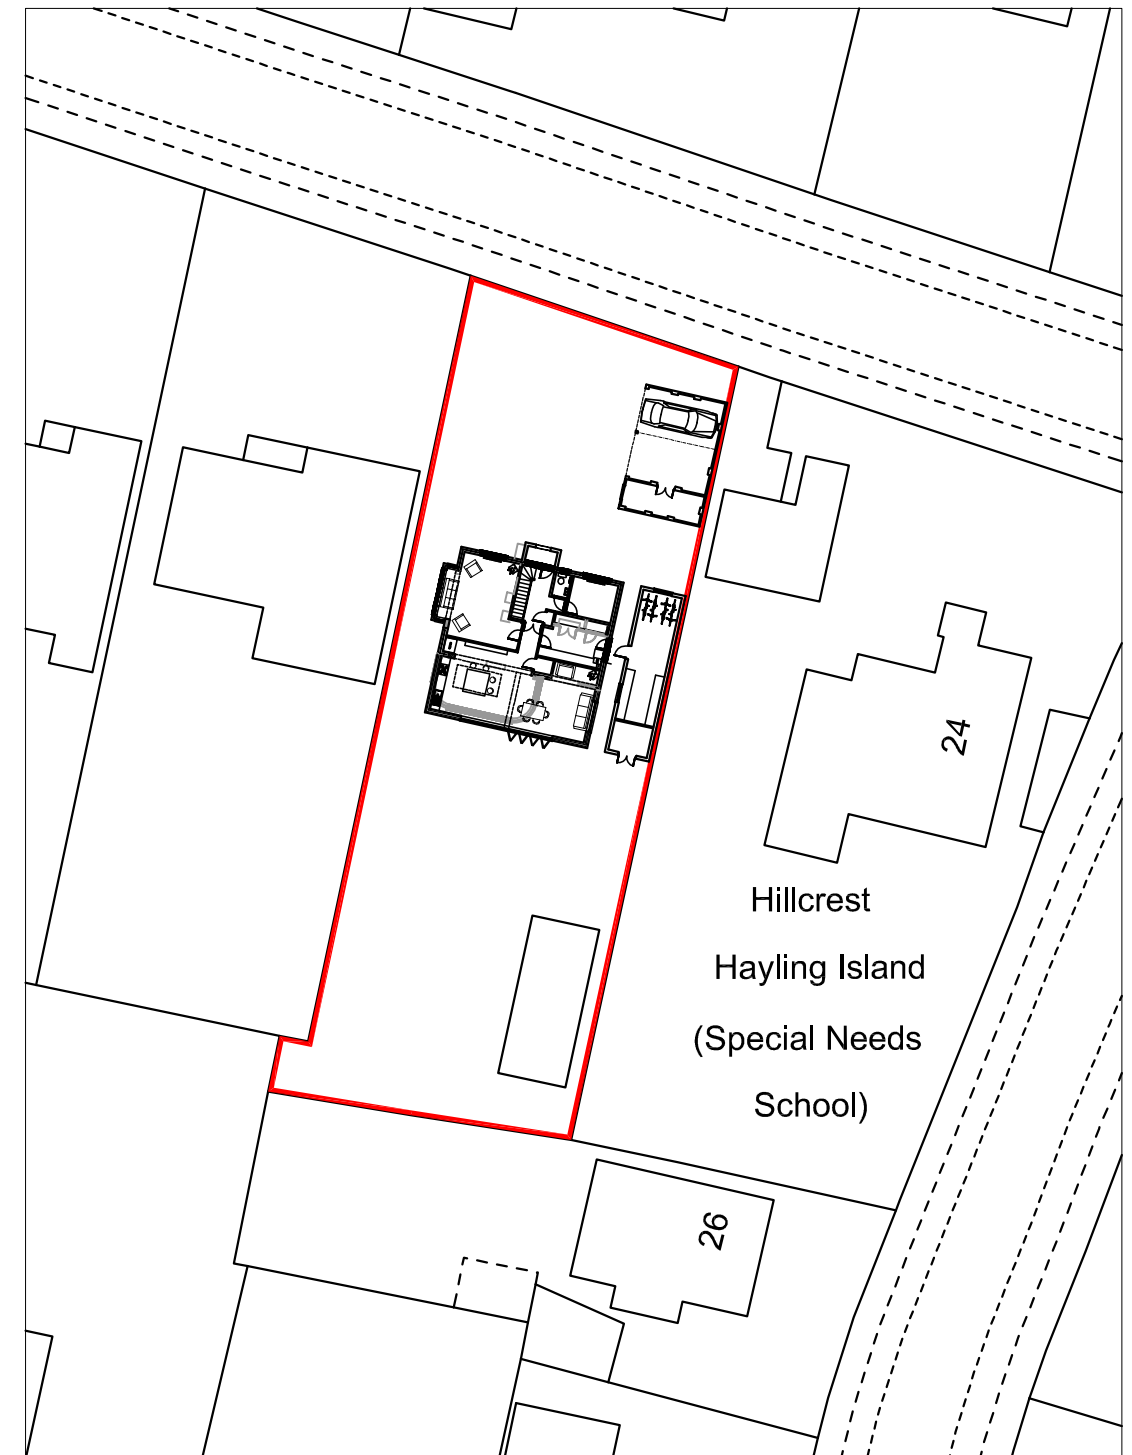

BLOCK PLAN 1:500


m 10 20 30 40

32 Victoria Avenue
Hayling Island
PO11 9AJ

SITE PLANS

Revisions

A.
B.
C.
D.

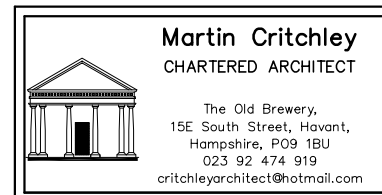

Scale A3 = AS SHOWN
Date 07/04/16
Drawn OS

1449-101⁰

© Crown Copyright
All rights reserved.
Reproduced by Permission.
Licence No. 100046837