

2 No PYLON SIGNS.

MILD STEEL FRAME CONSISTING OF 219.1mmØ, 8mm WALL CHS. UPRIGHTS WITH 50x50x3mm SHS CROSSRAILS, 50x6mm FLAT CORNER BRACES, 20mm BASE PLATES & 8mm GUSSETS ALL WELDED TOGETHER.

BOTTOM SECTION, ALL THREE FACES TO BE FITTED WITH 3mm PROFILED ALUMINIUM PANELS FITTING TO ALUM NOSING SECTION & M/S CROSS RAILS .

MID SECTION, BACK FACE TO BE FITTED WITH 2mm PROFILED ALUMINIUM PANELS FITTING TO ALUM NOSINGS & M/S CROSS RAILS TO.
L/H & R/H FACES TO HAVE 2mm ALUMINIUM LIGHTING TRAYS FIXED BACK TO ALUMINIUM NOSINGS & M/S CROSSRAILS. 2mm ALUMIUM FRAMES WITH INSET ACRYLIC TENANT PANELS, DECORATED WITH APPLIED VINYL GRAPHICS, FACE FIX TO LIGHTING TRAYS.

TOP SECTION, L/H & R/H FACES TO BE FITTED WITH 2mm ALUMINIUM LIGHTING TRAYS FITTING TO ALUMINIUM NOSINGS & M/S CROSS RAILS. PROFILED 2mm ALUMINIUM FACE PANELS FIT BACK TO NOSINGS & TO TOP & BOTTOM RTNS OF LIGHTING TRAYS. FACE PANELS STENCIL CUT TO TEXT & BACKED UP WITH ACRYLIC & DECORATED WITH APPLIED VINYL. TO FACE PANELS AN ELIPTICAL 2mm ALUMINIUM BACK TRAY WITH RIM & RETURN FACE PANEL FITTED WITH ACRYLIC LOGO PANEL, DECORATED WITH VINYL GRAPHICS. LOGO PANEL TO BE BOLTED THROUGH TOP PANEL.












ALL ILLUMINATION IS TO BE VIA LED MODULES.

ALL STEEL WORK IS TO BE SHOT BLASTED & ZINC TREATED.

ALL ALUMINIUM NOSINGS, PANELS, FRAMES & VISIBLE AREAS OF LIGHTING TRAYS TO BE POWDER COATED ALL COLOUR REF ETC TO BE CONFIRMED.

ONE PYLON IS TO FIT TO EXISTING CONCRETE FOUNDATION BLOCK VIA M24 STUDDING & CHEM FIXINGS (FULL DETAILS TBC).

SECOND PYLON TO FIT TO NEW CONCRETE FOUNDATION BLOCK WITH NEW 24mm STUDDING GROUND GAGES (FULL DETAILS TBC).

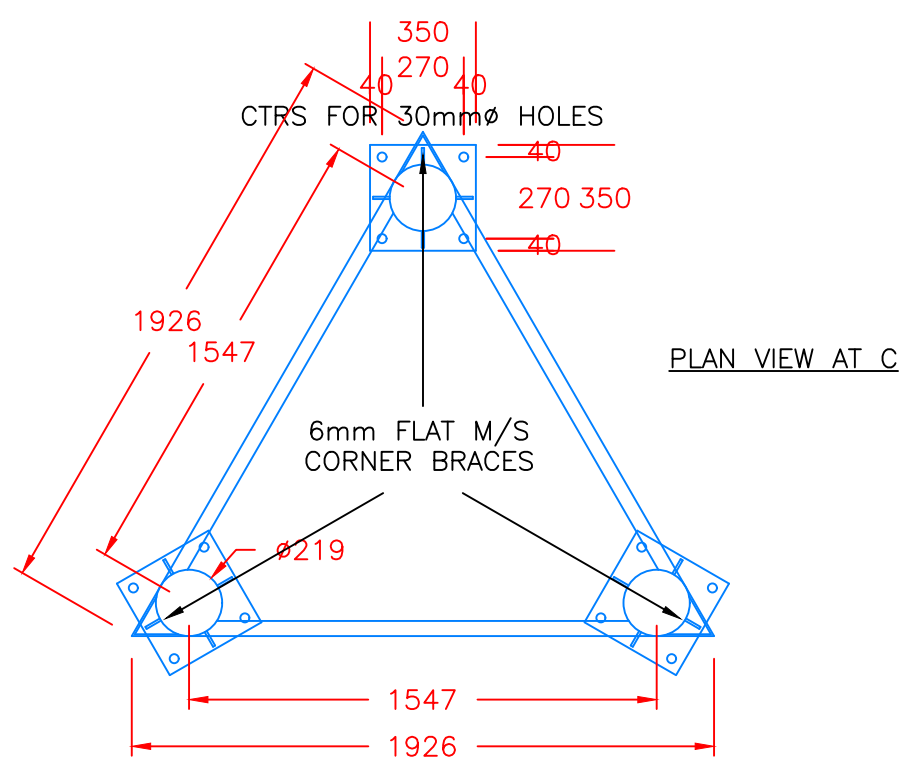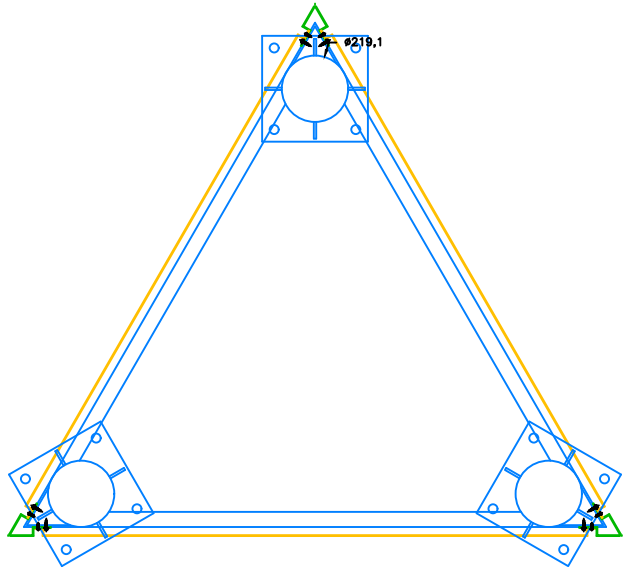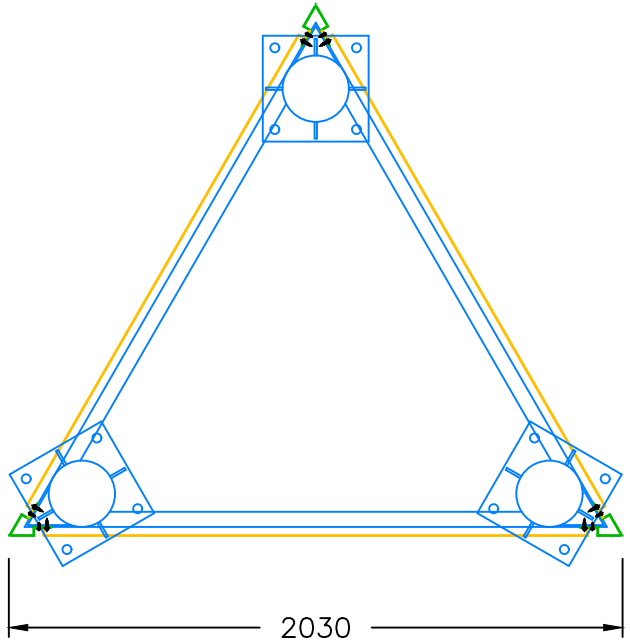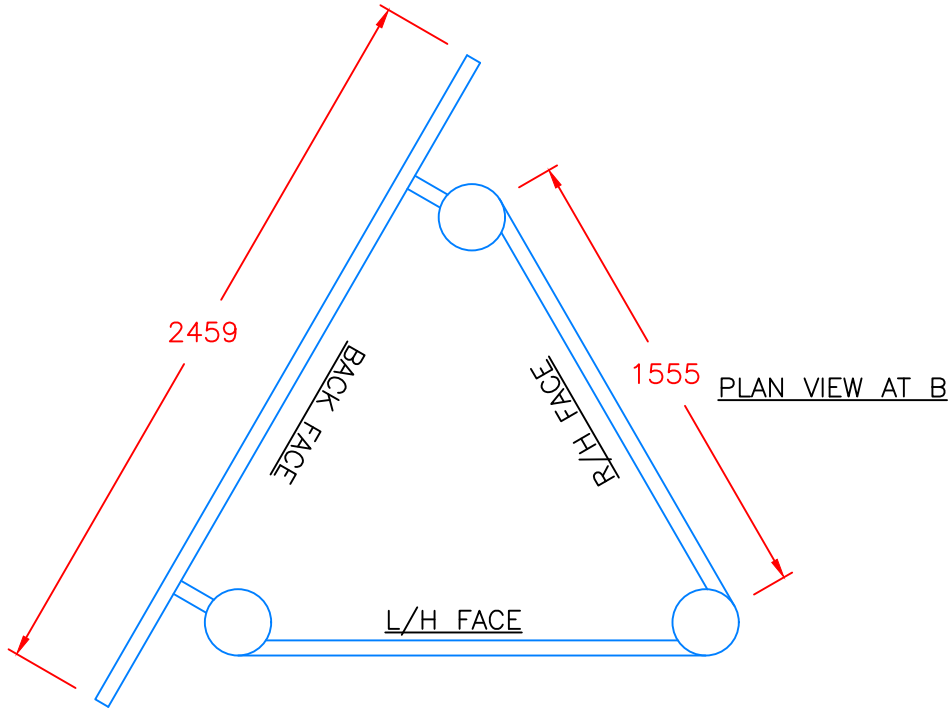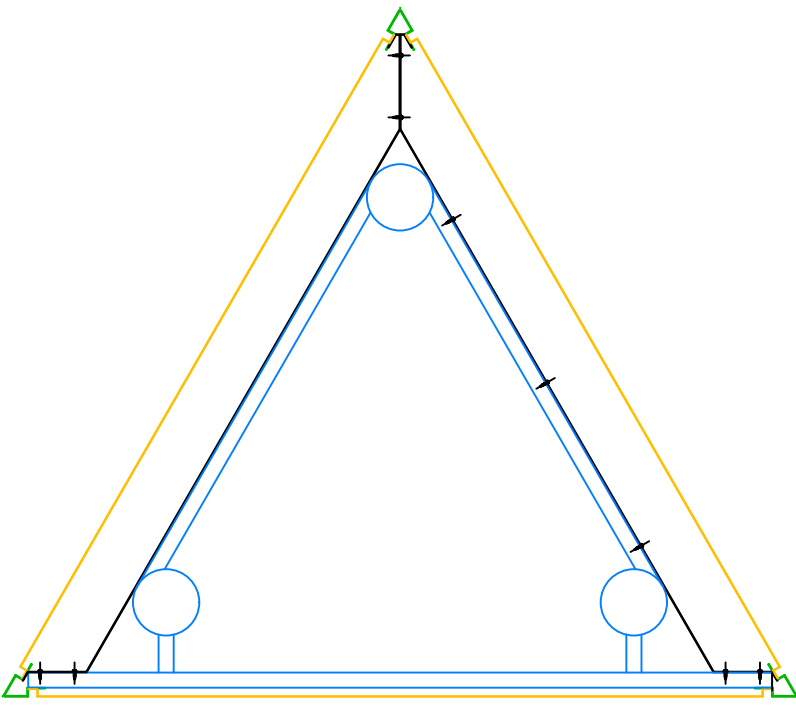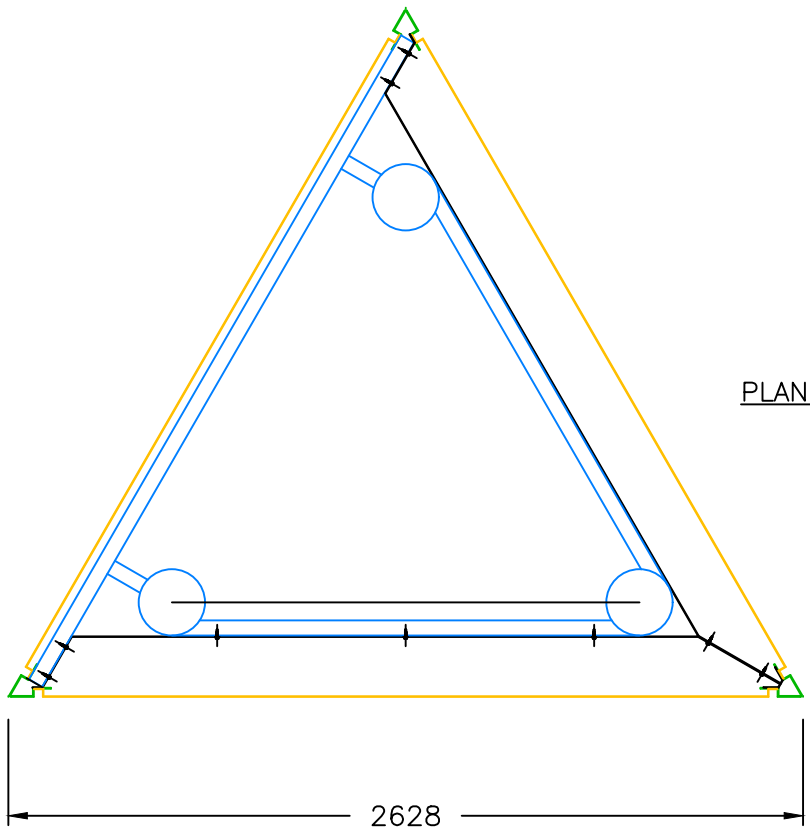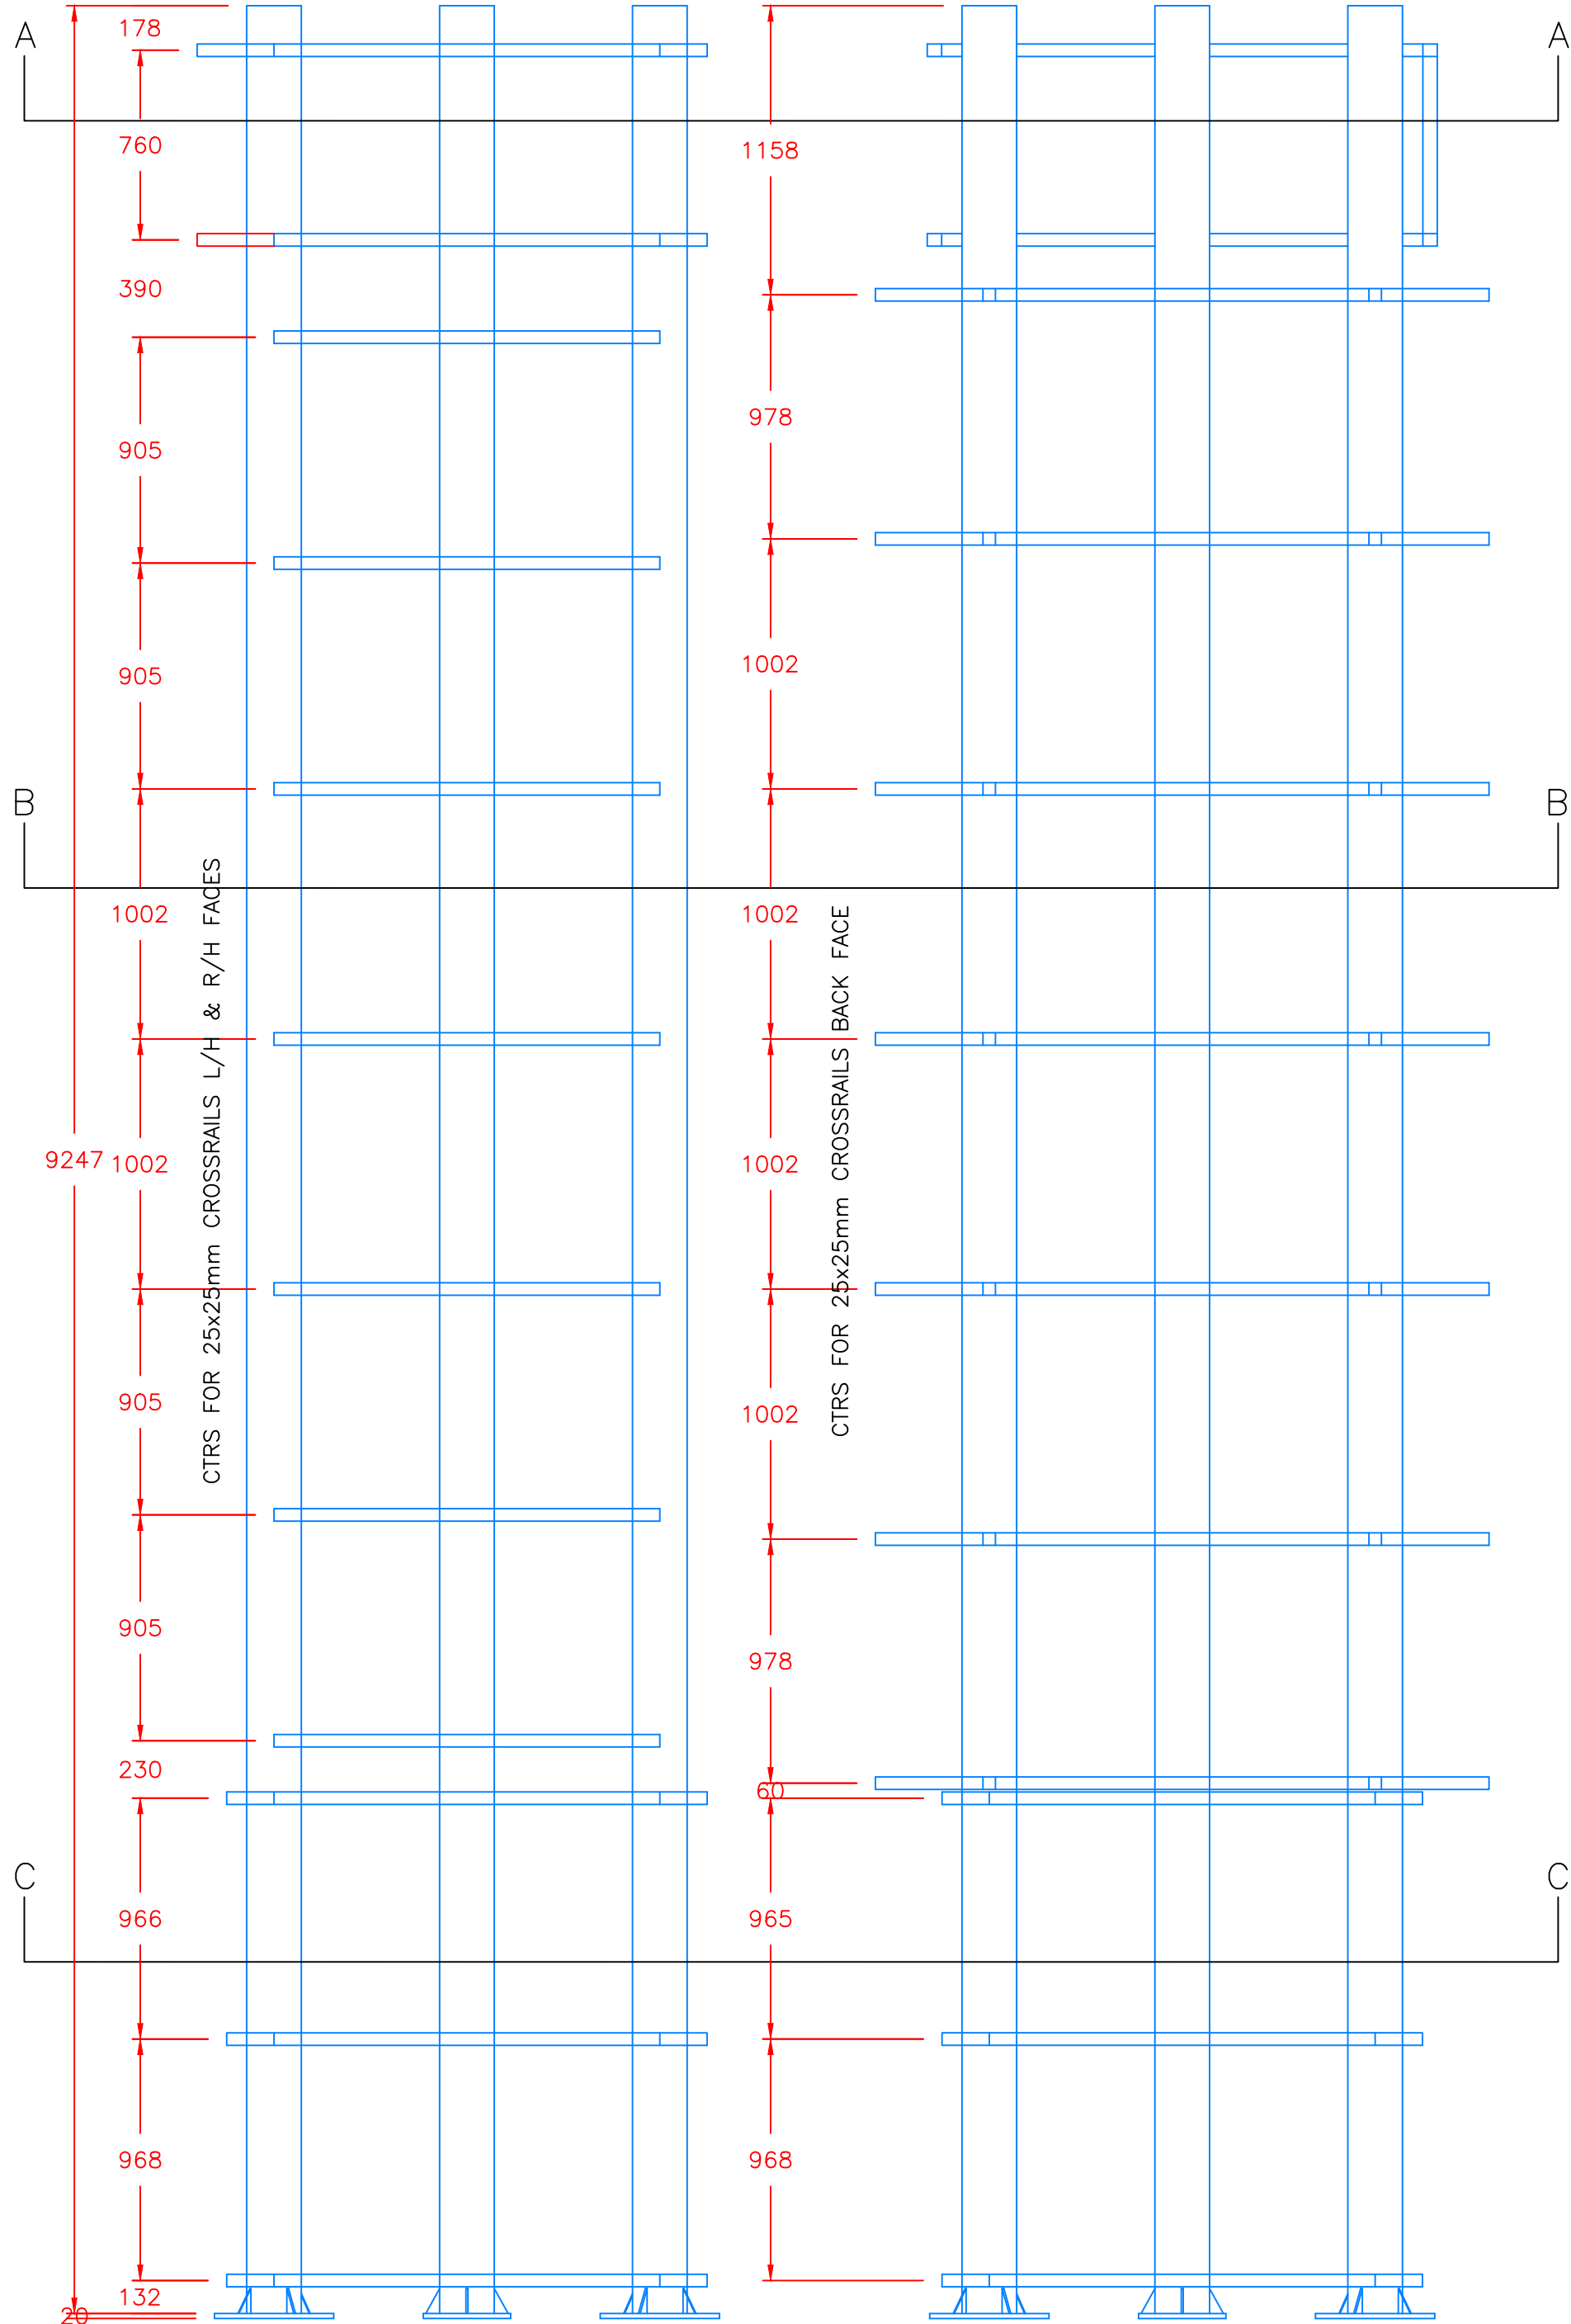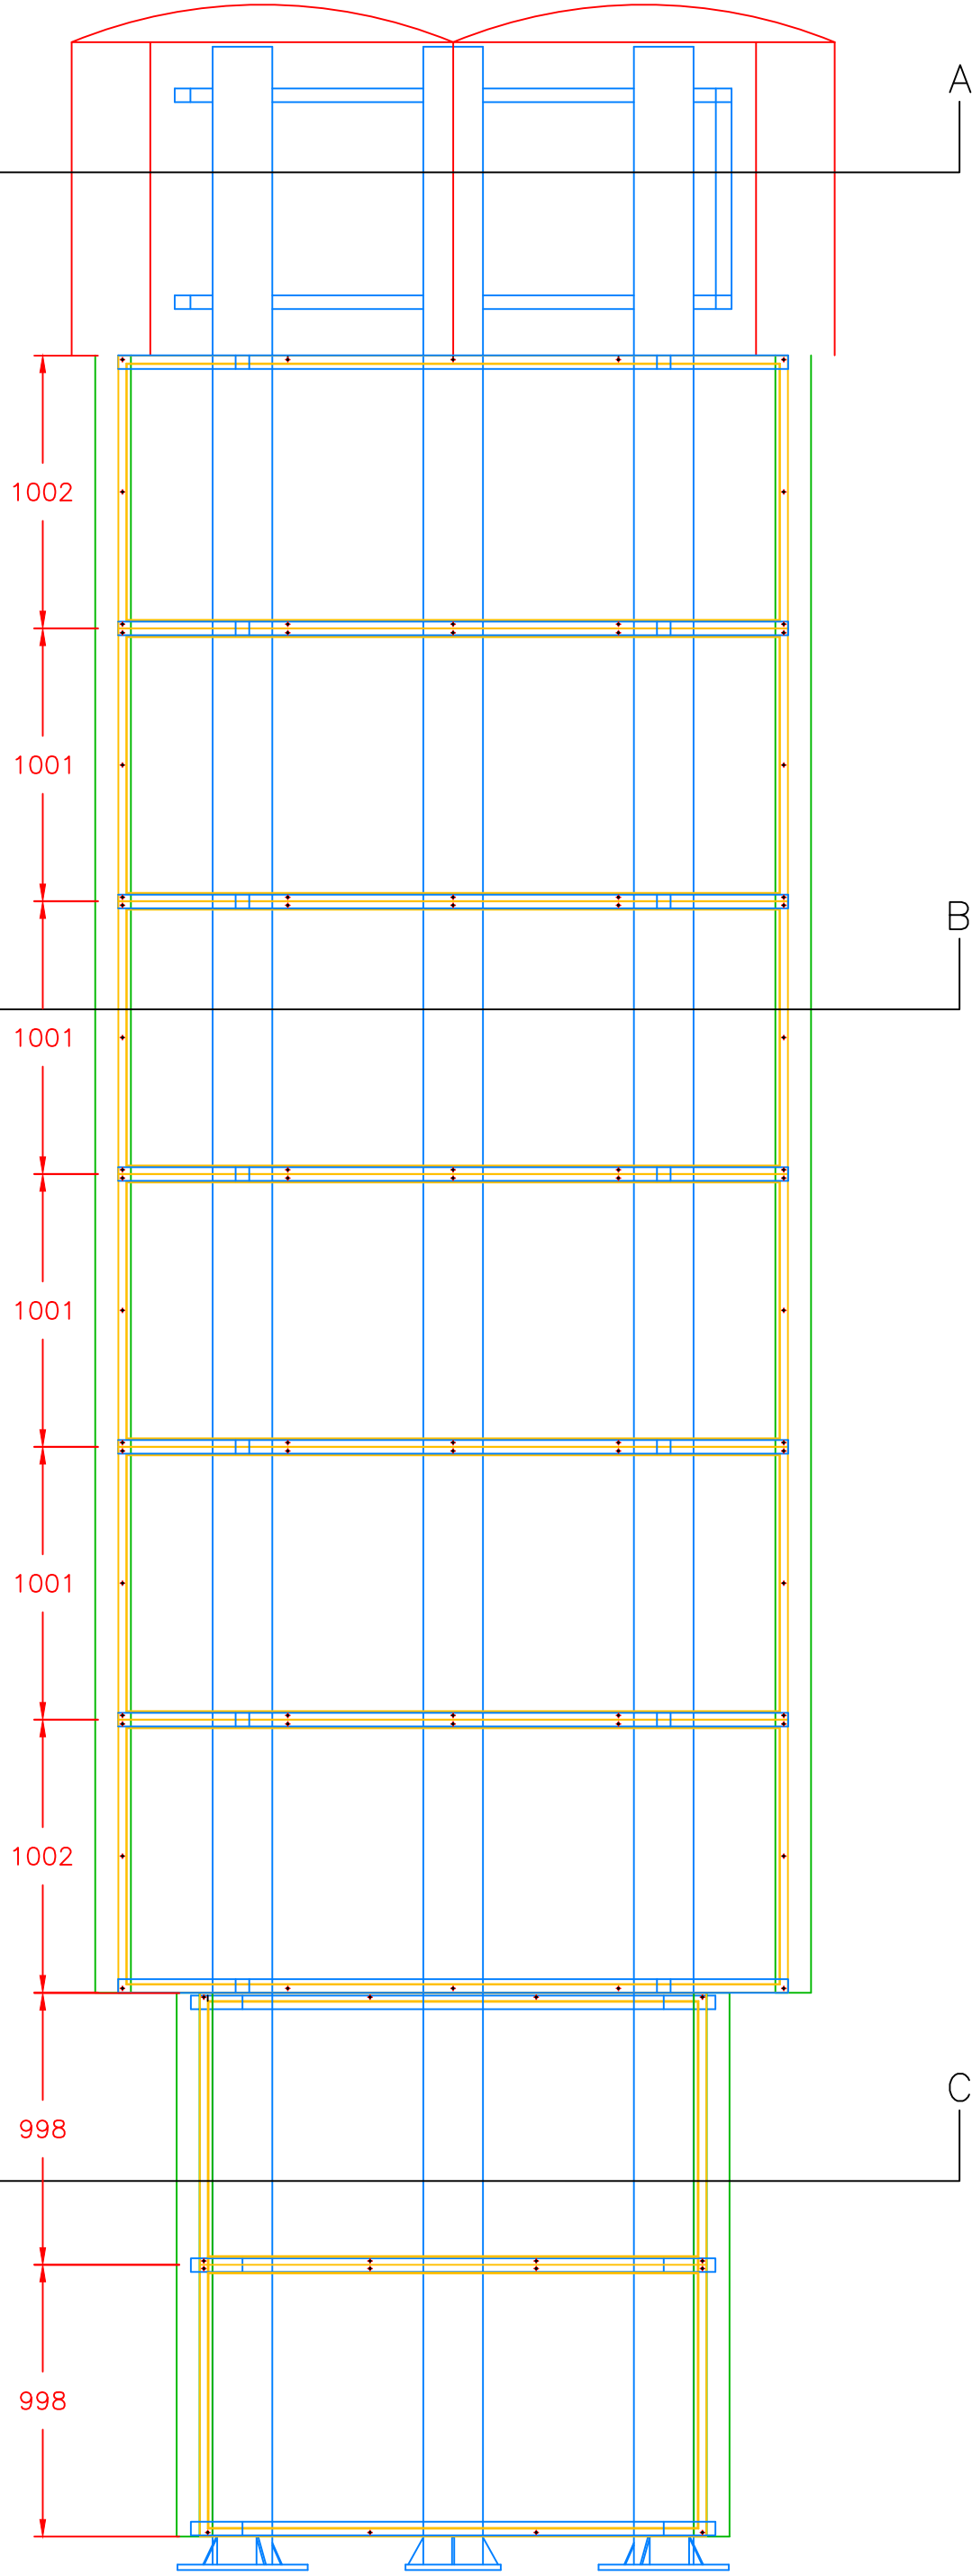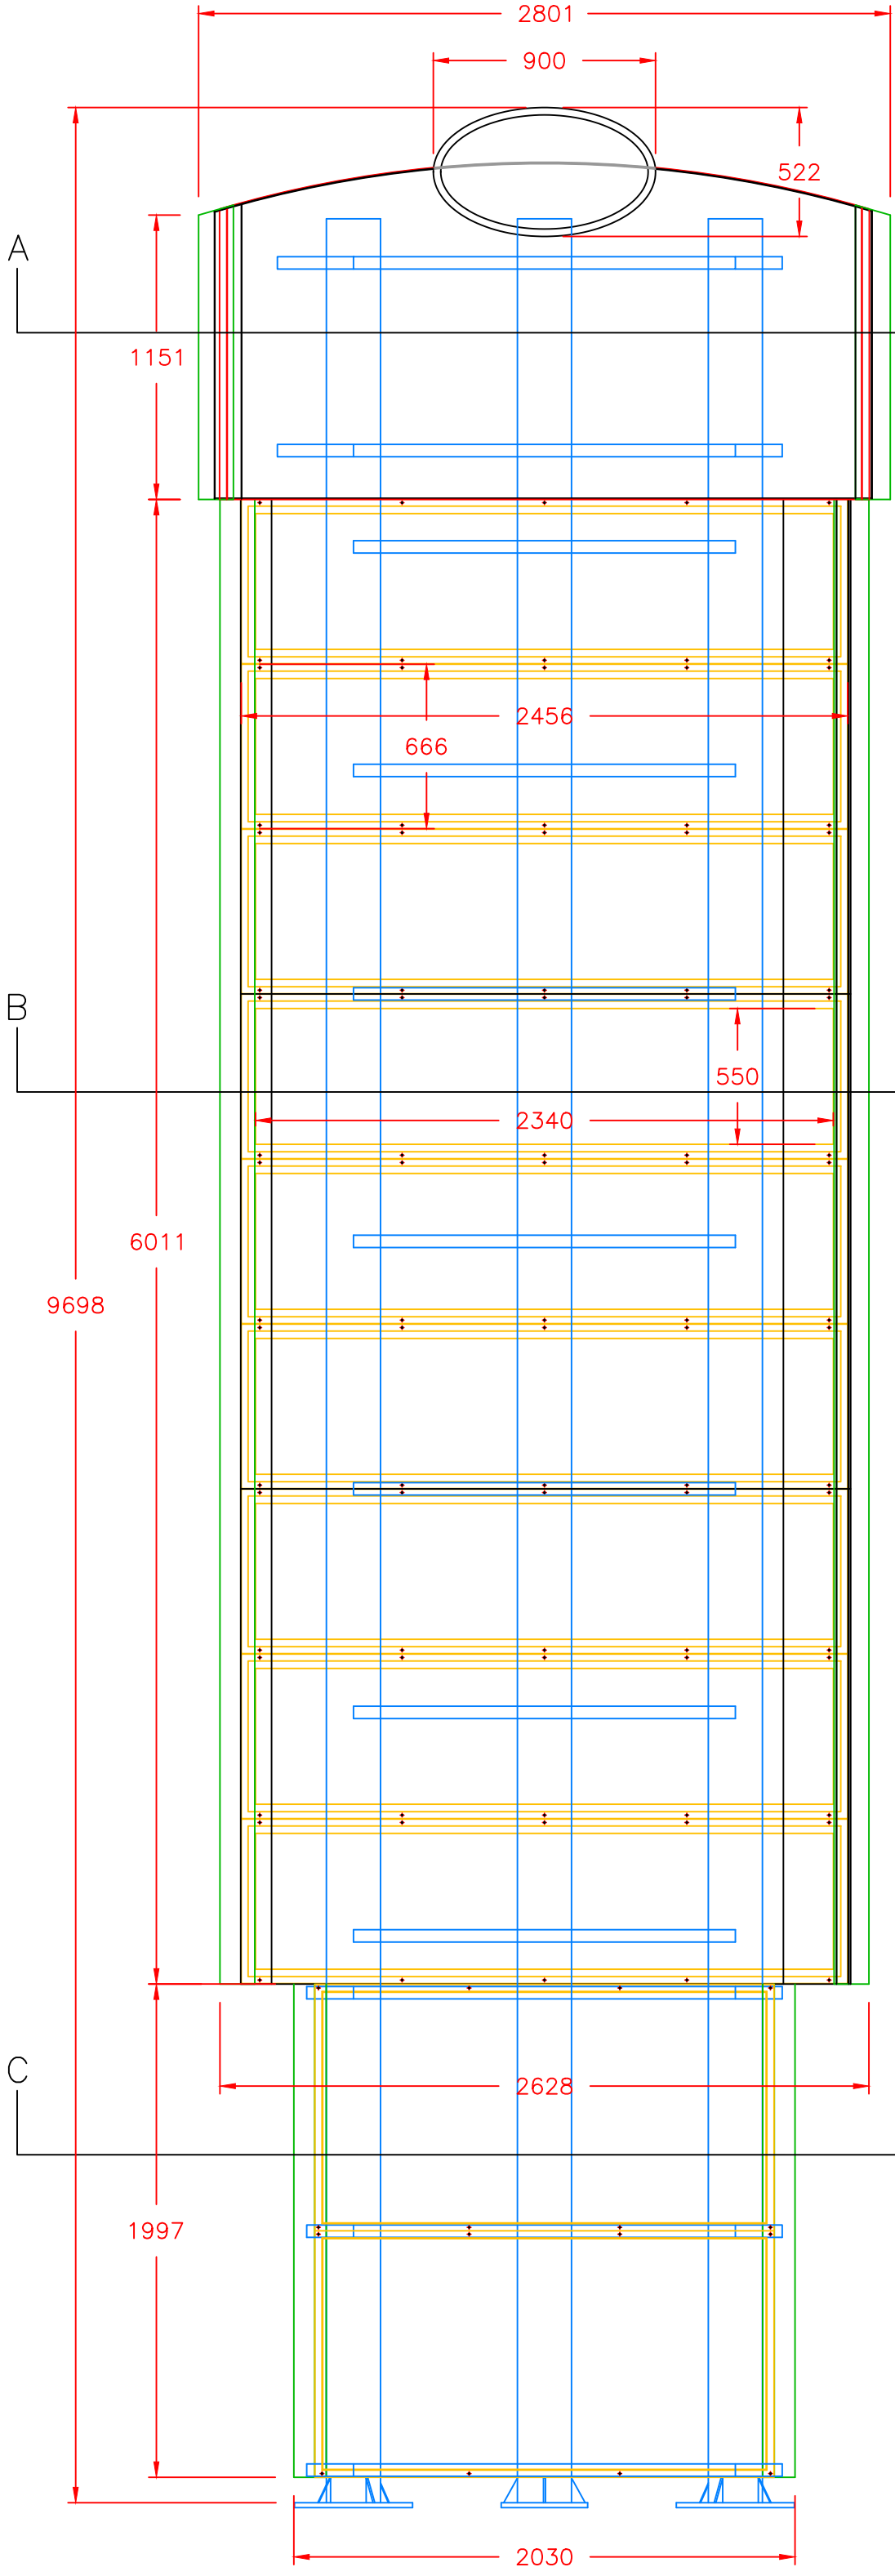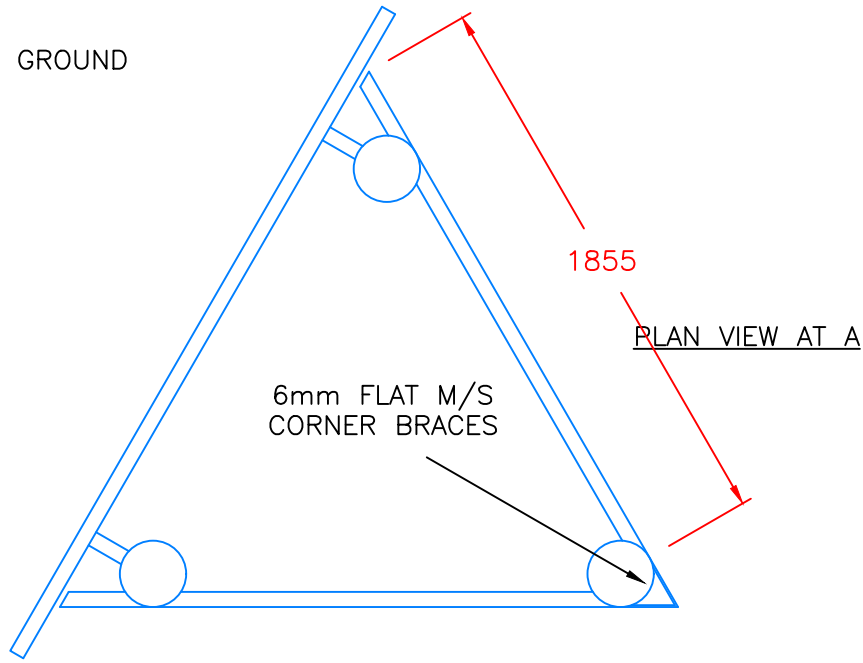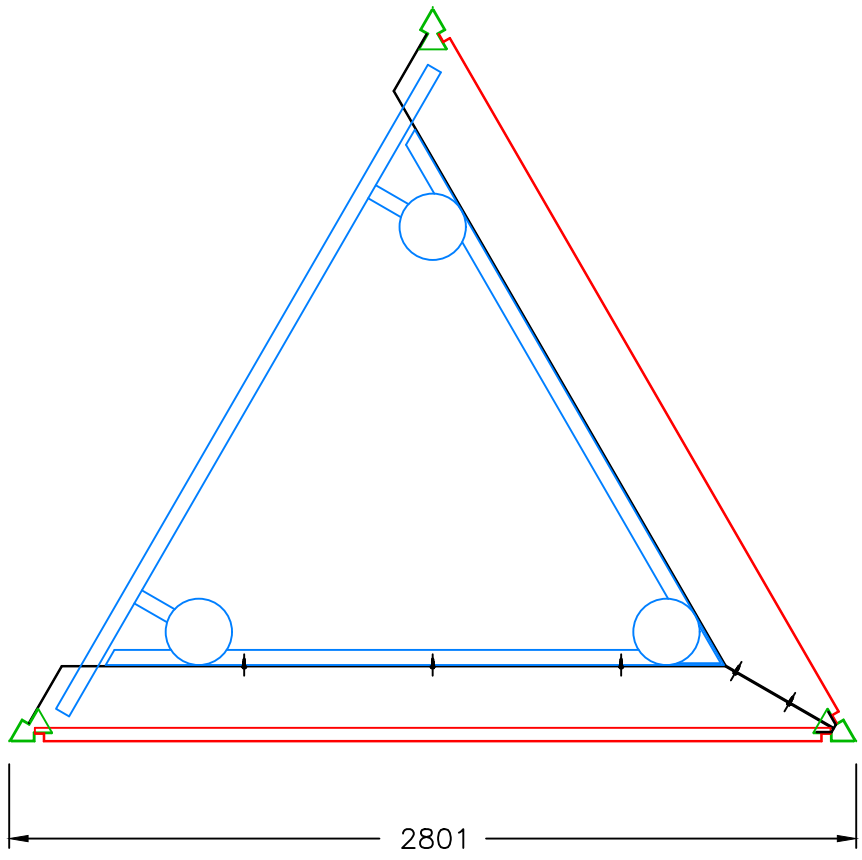

QSF001 ISSUE1

tarasigns

St. Peters Place, Western Road,
Lancing, Sussex, BN15 8SB
Tel : 01903 750710
Fax : 01903 754008

Copyright Tara Signs Ltd.

Scale 1:25 @ A1
Tolerance +/ -
Drg No Hargreaves 008
Date 18/01/2016
Drawn By BS
Checked By

Revisions	Date

Date	Signature	Signed By	DEALER

Project.
HARGREAVES
SOLENT RETAIL PARK
ILLUMINATED PYLON SIGNS