



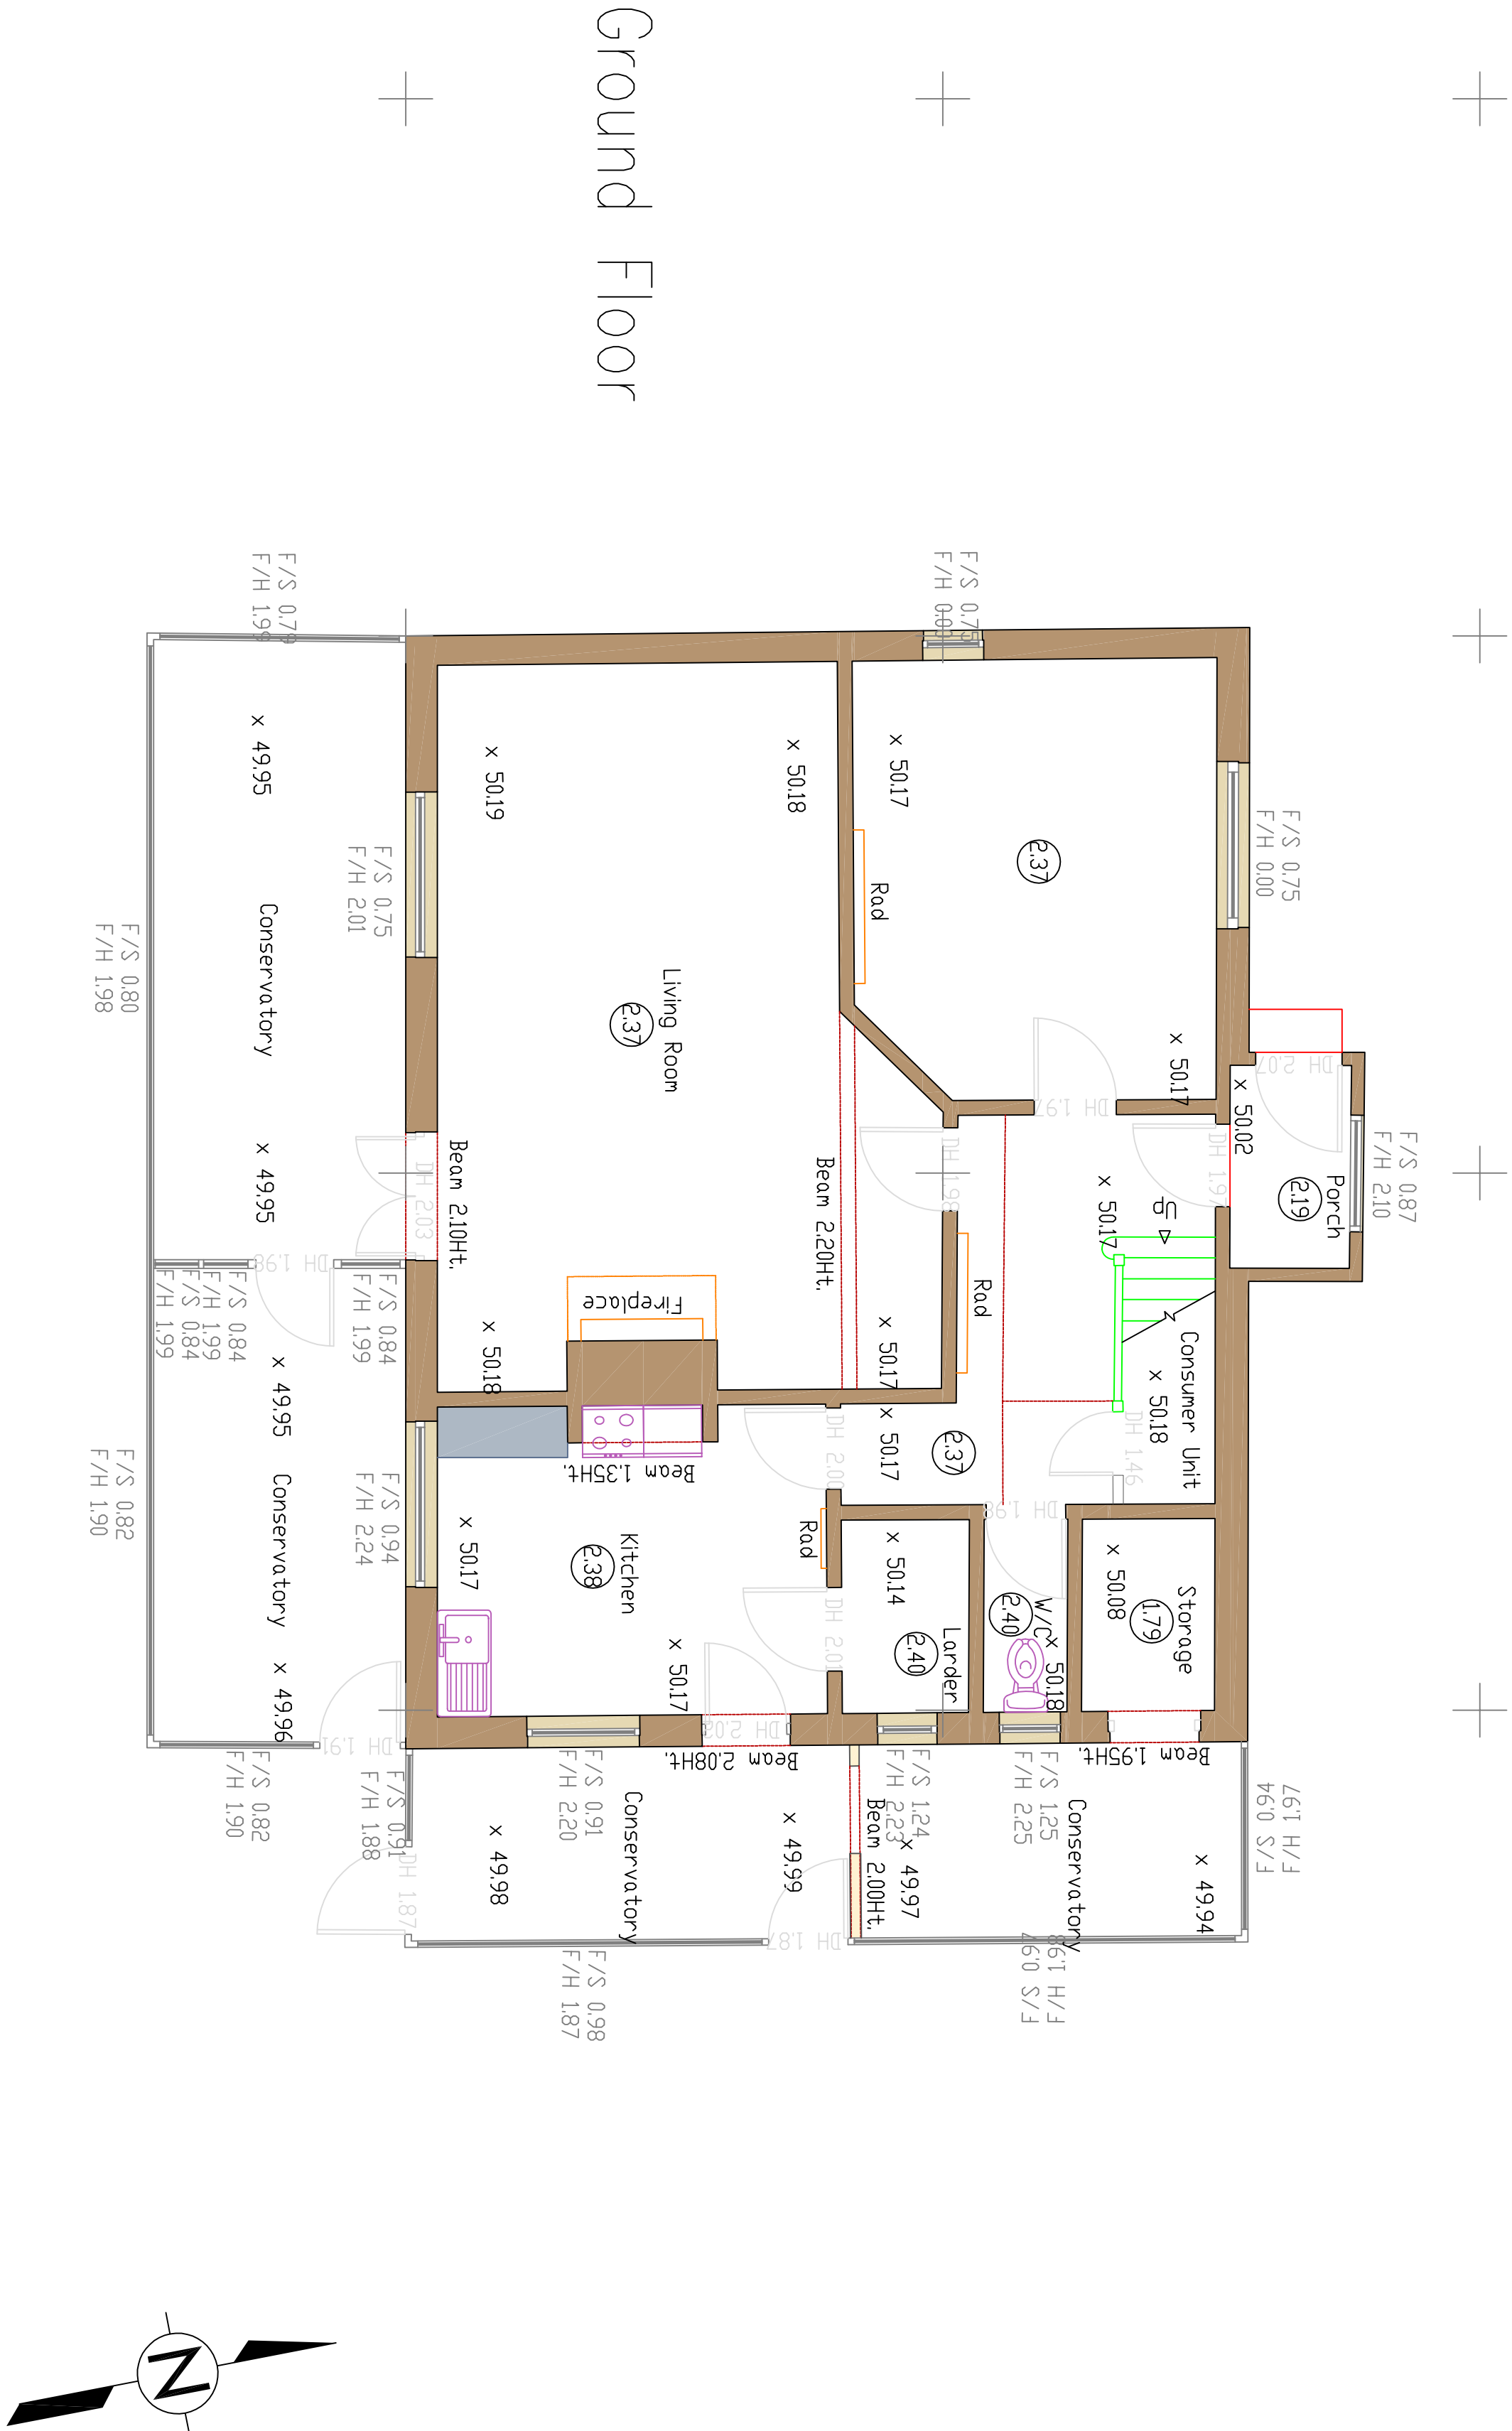

Ground Floor

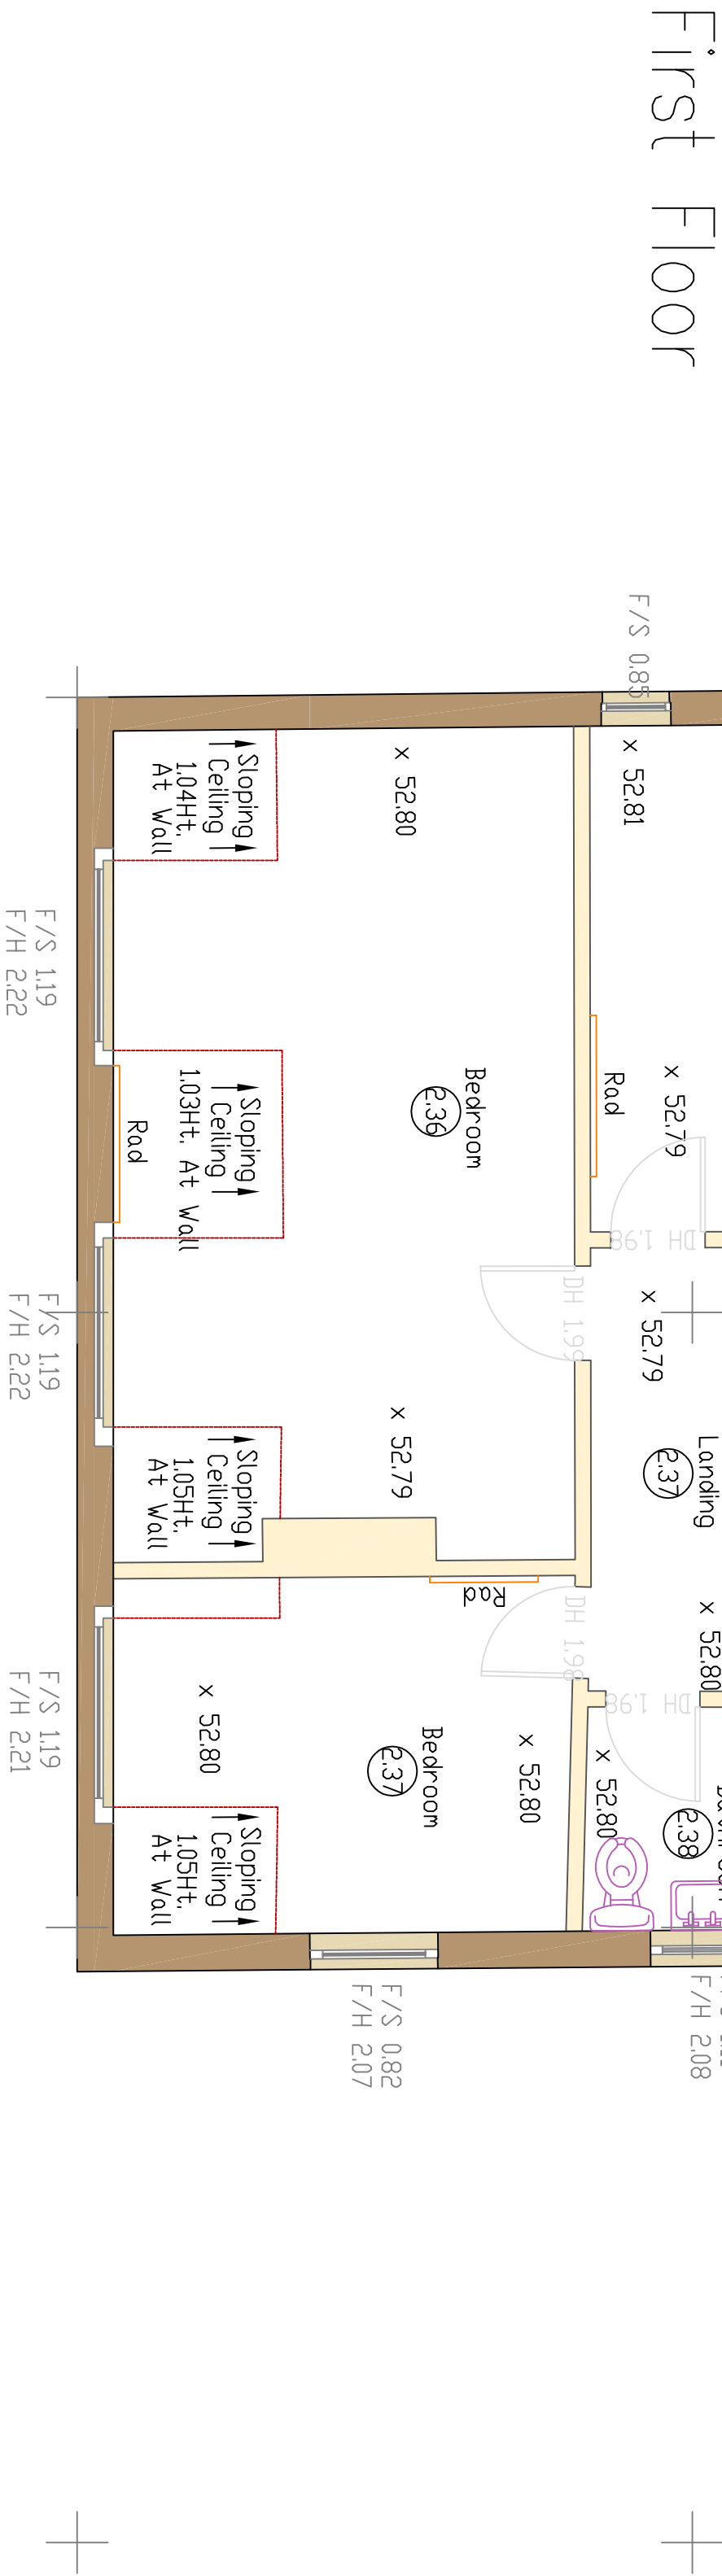

First Floor

Client
Laura Sawyer

Project
Two Storey Side and
Single Storey Rear
Extensions

Title
Existing Floor Plans

PROJECT
OTH/2/16
DRAWING
4

scale
1:50 @ A1
date
06.05.16
drawn
SJ

STEPHEN JUPP
CHARTERED
TOWN
PLANNER

348 Chichester Road
Bognor Regis, PO21 5BX
t: 01243 822113
m: 07777 618886
e: steve@planning-solutions.co.uk