


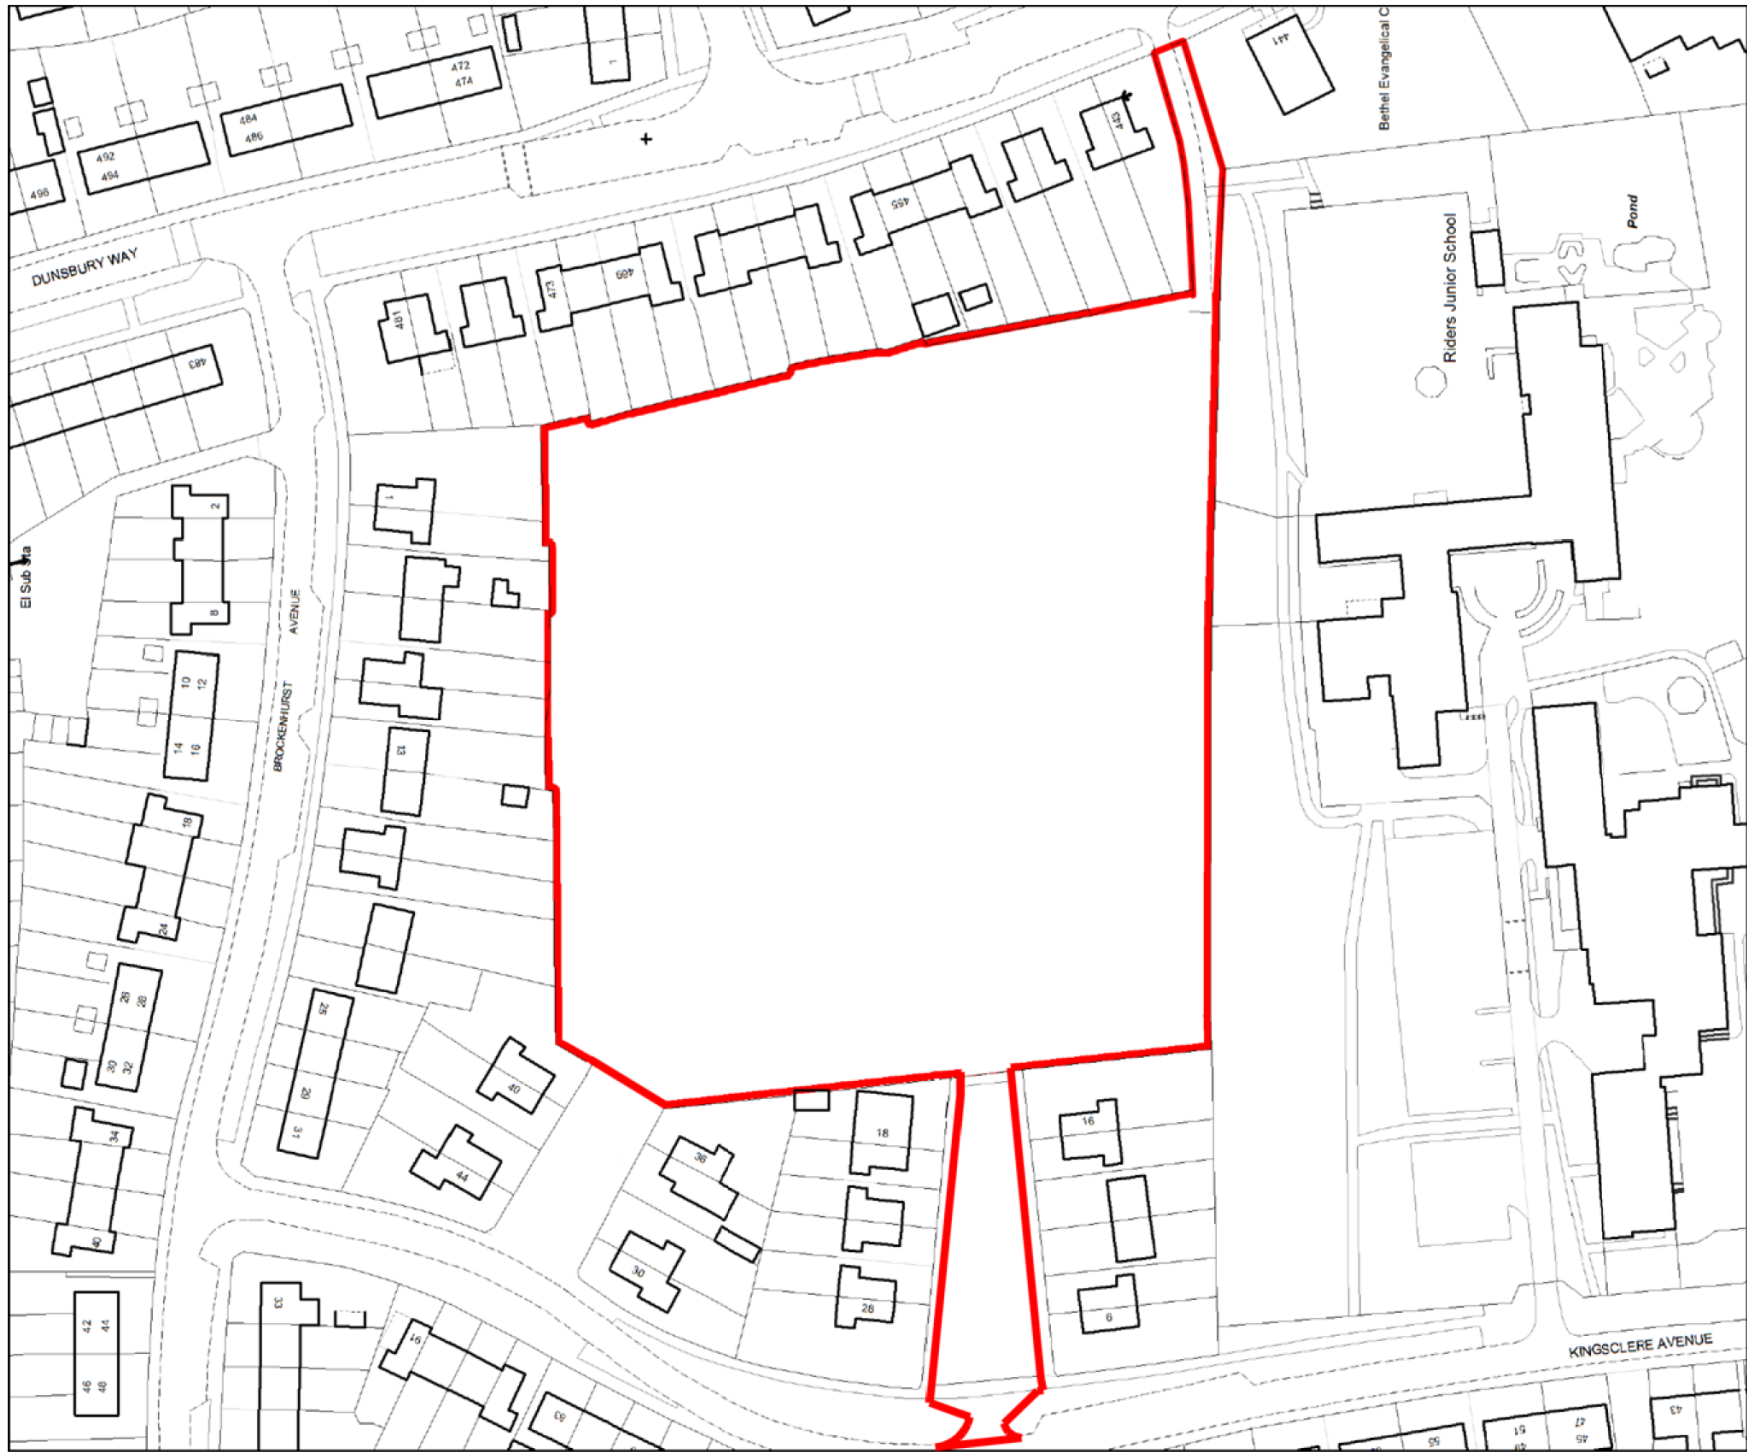


© Crown copyright and data right. Ordnance Survey Licence Number: 100019671 (2015)

KINGSLERE AVENUE, LEIGH PARK
SITE LOCATION PLAN
1:1250 SCALE

A3

IMPORTANT NOTE FOR USE OF THIS DRAWING: THIS DRAWING HAS BEEN PRODUCED SPECIFICALLY FOR USE ON THIS PROJECT. POPE PRIESTLEY ARCHITECTS CANNOT BE HELD RESPONSIBLE FOR RE-USE OF THIS INFORMATION BY OTHERS FOR ANY PURPOSE OTHER THAN FOR WHICH IT IS SPECIFICALLY INTENDED. THIS DRAWING REFLECTS STANDARDS AGREED FOR THIS PROJECT AND CURRENT AT THE TIME OF PRODUCTION AND WILL NOT BE UPDATED IN ACCORDANCE WITH CHANGING LEGISLATION AND/ OR OTHER REQUIREMENTS.

P2 - 25.05.16 - SITE BOUNDARY REVISED TO EXCLUDE LAND TO THE NORTH WEST CORNER OF THE SITE AND INCLUDE LAND TO THE SOUTH EAST CORNER OF THE SITE

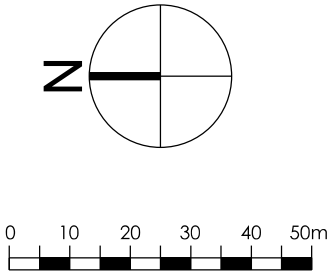

SCALE BAR = 10mm INTERVALS AT TRUE SCALE

PRELIMINARY ISSUE

POPE PRIESTLEY ARCHITECTS

ARCHITECTURE | TOWN PLANNING | URBAN DESIGN

UNIT 15, VICARAGE FARM BUSINESS PARK, WINCHESTER ROAD, FAIR OAK, HAMPSHIRE SO50 7HD T: +44 (0)23 80335228 E: info@popepriestley.co.uk

CONTRACTORS MUST CHECK ALL DIMENSIONS ON SITE. ONLY FIGURED DIMENSIONS ARE TO BE WORKED FROM. DISCREPANCIES MUST BE REPORTED TO THE ARCHITECT BEFORE PROCEEDING. DRAWING WAS PREPARED IN MICROSTATION FORMAT. DRAWINGS EXPORTED IN OTHER FORMATS MAY DIFFER. REFER TO ORIGINAL DRAWING FOR TRUE FORMAT. THIS DRAWING IS COPYRIGHT ©

PROPOSED HOUSING DEVELOPMENT
KINGSLERE AVENUE
LEIGH PARK
HAVANT

SITE LOCATION PLAN

SCALE @ A3 1: 1250	DATE APRIL 2016	AUTHOR HG	CHECK SW	DRAWING NO. PP1308-100-01	REVISION P2
-----------------------	--------------------	--------------	-------------	------------------------------	----------------