


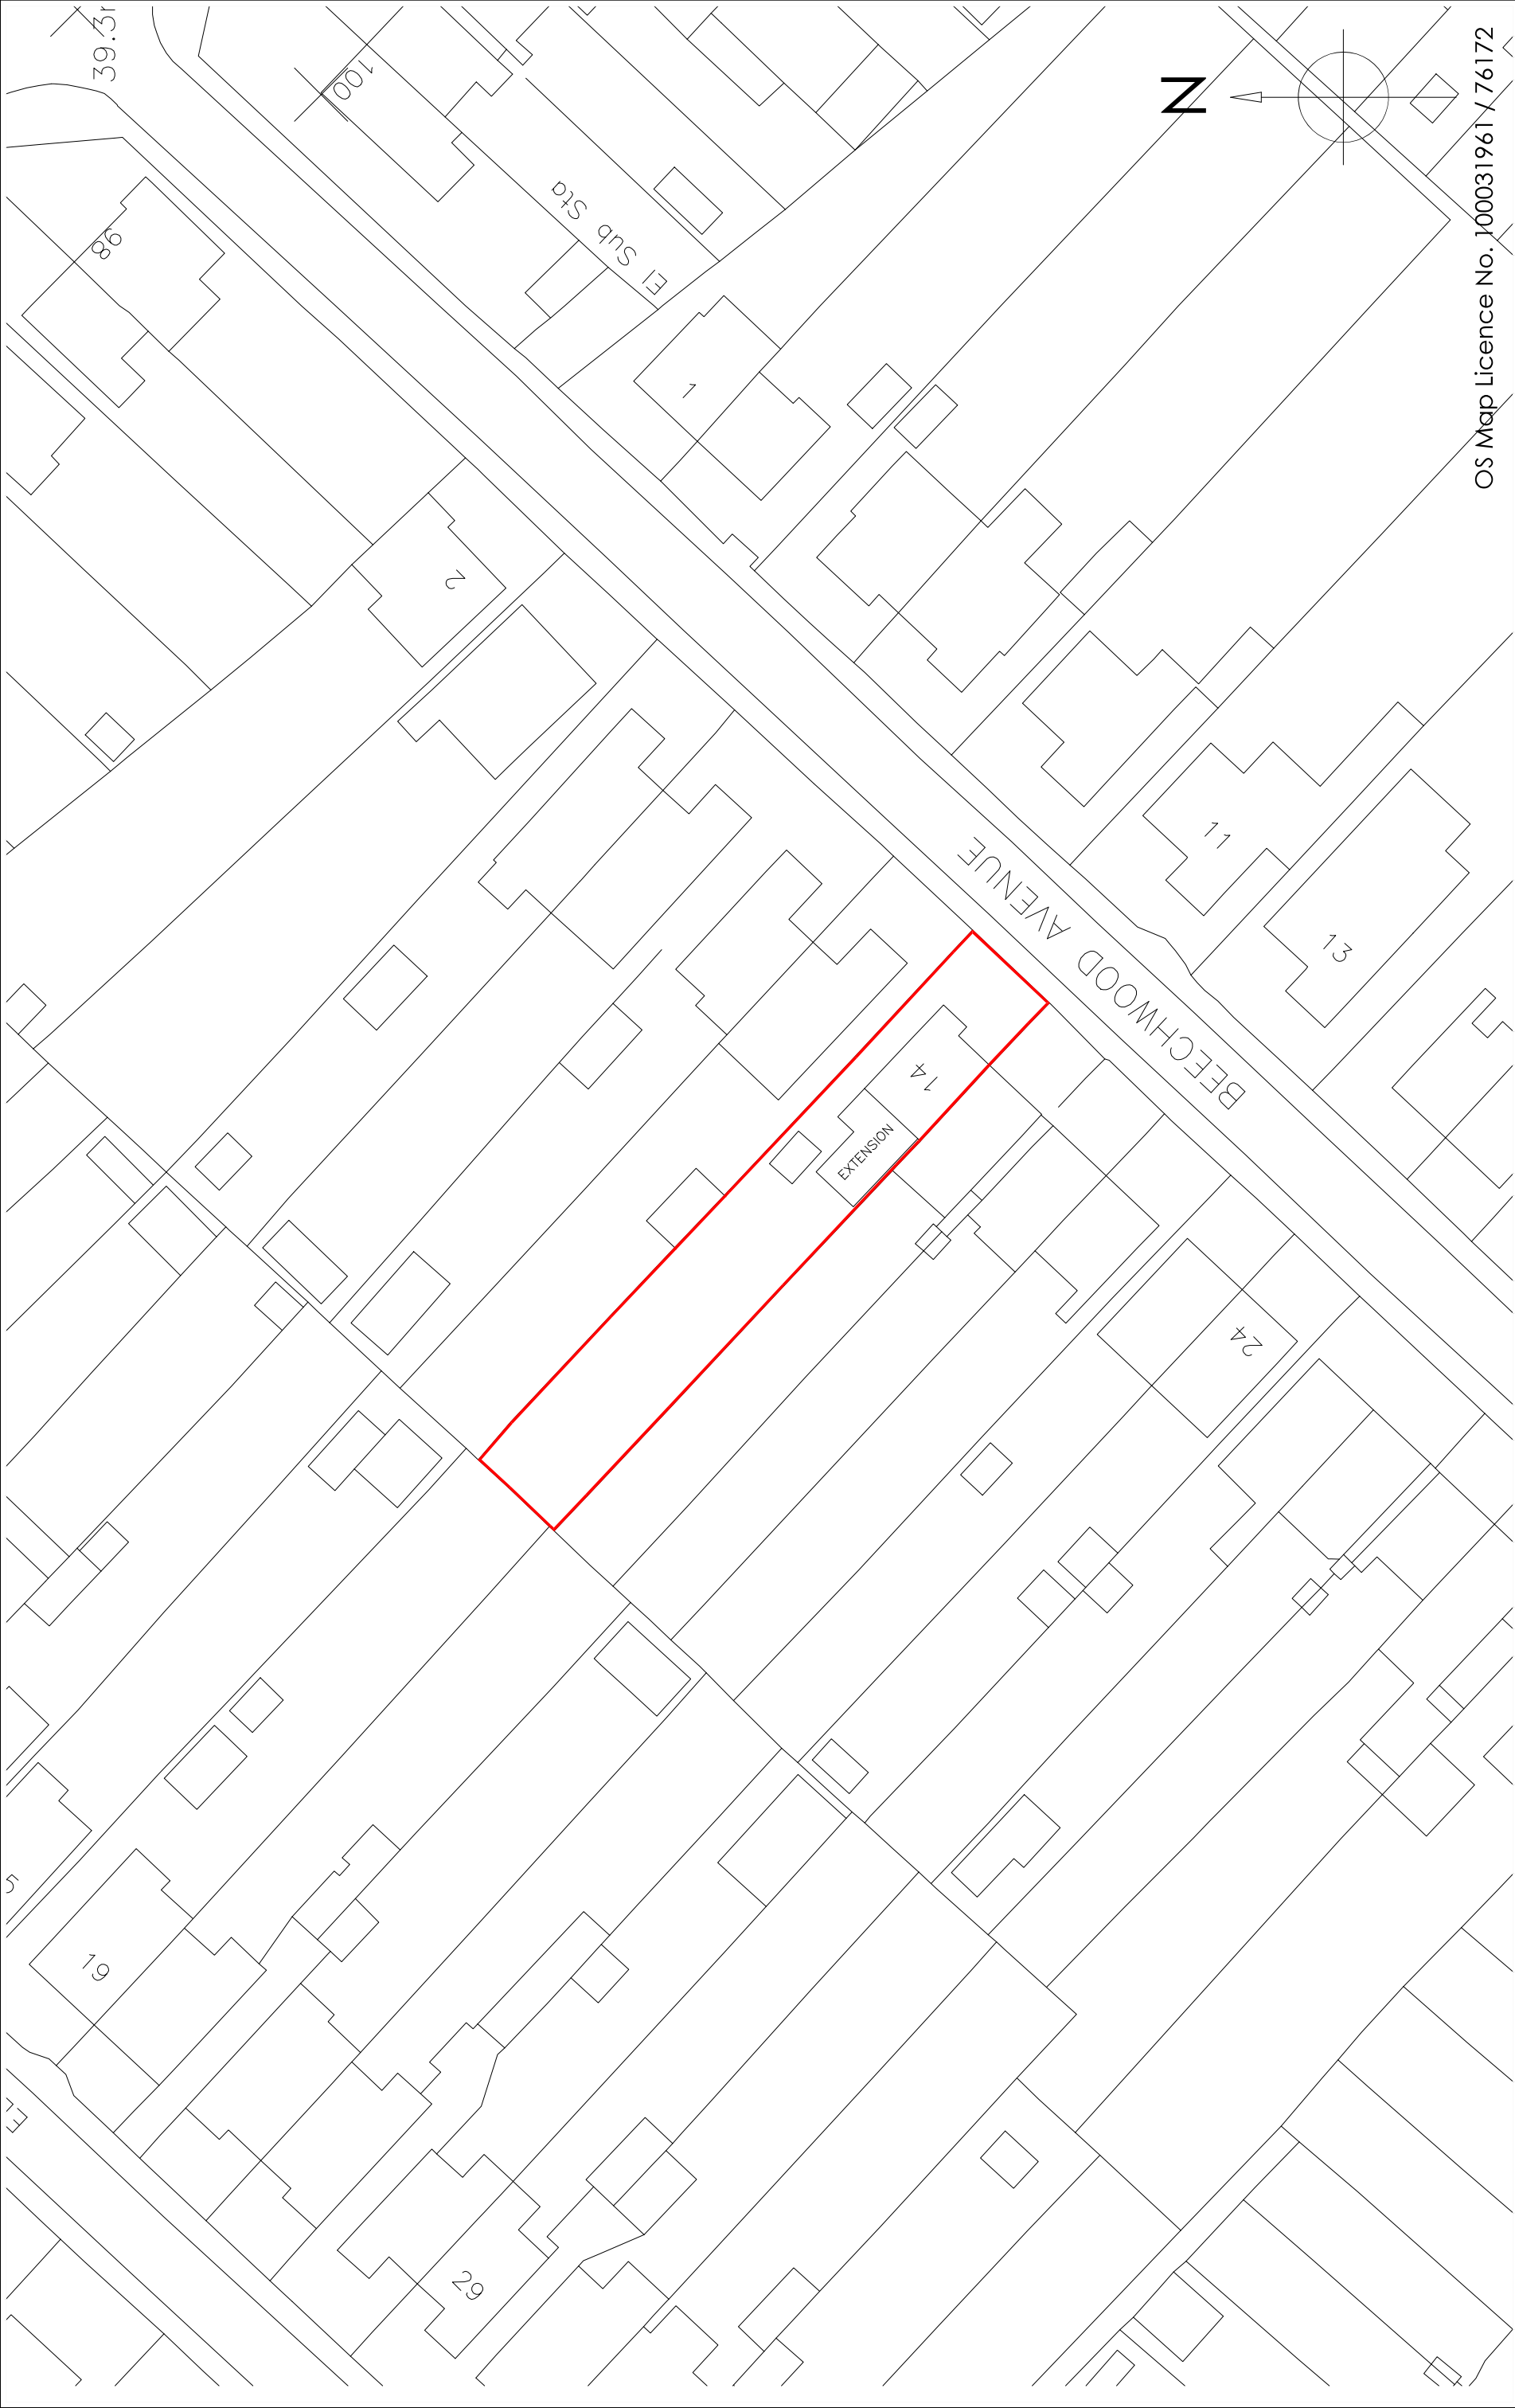


OS Map Licence No. 100031961 / 76172



CAD - ARCHITECTURE - DESIGN

6 Shillinglee Waterlooville
Hampshire PO7 5RW
Tel 023 9225 8315
www.gbsimages.co.uk

Copyright is reserved by GBS Designs and is issued on the condition that it is not copied or disclosed by or to any unauthorised persons without prior consent in writing from GBS Designs. All dimensions to be checked on site All structural elements to be specified by a suitably qualified structural engineer.			Drawing Title	
14 Beechwood Ave Waterlooville Hampshire PO7 7LR			Drawing Ref	
			BEECHWOOD 10	
			Scale at A1	
			N/A	
			Scale at A3	
			1:500	
			Date	
			08 JUNE 2021	
			Drawn by	
			GBS	

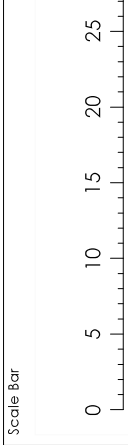

REV	DESCRIPTION	DRAWN	DATE
-	Initial design	GBS	26.07.21
A	Design options	GBS	31.08.21
B	Selected design developed into full scheme	GBS	08.09.21