




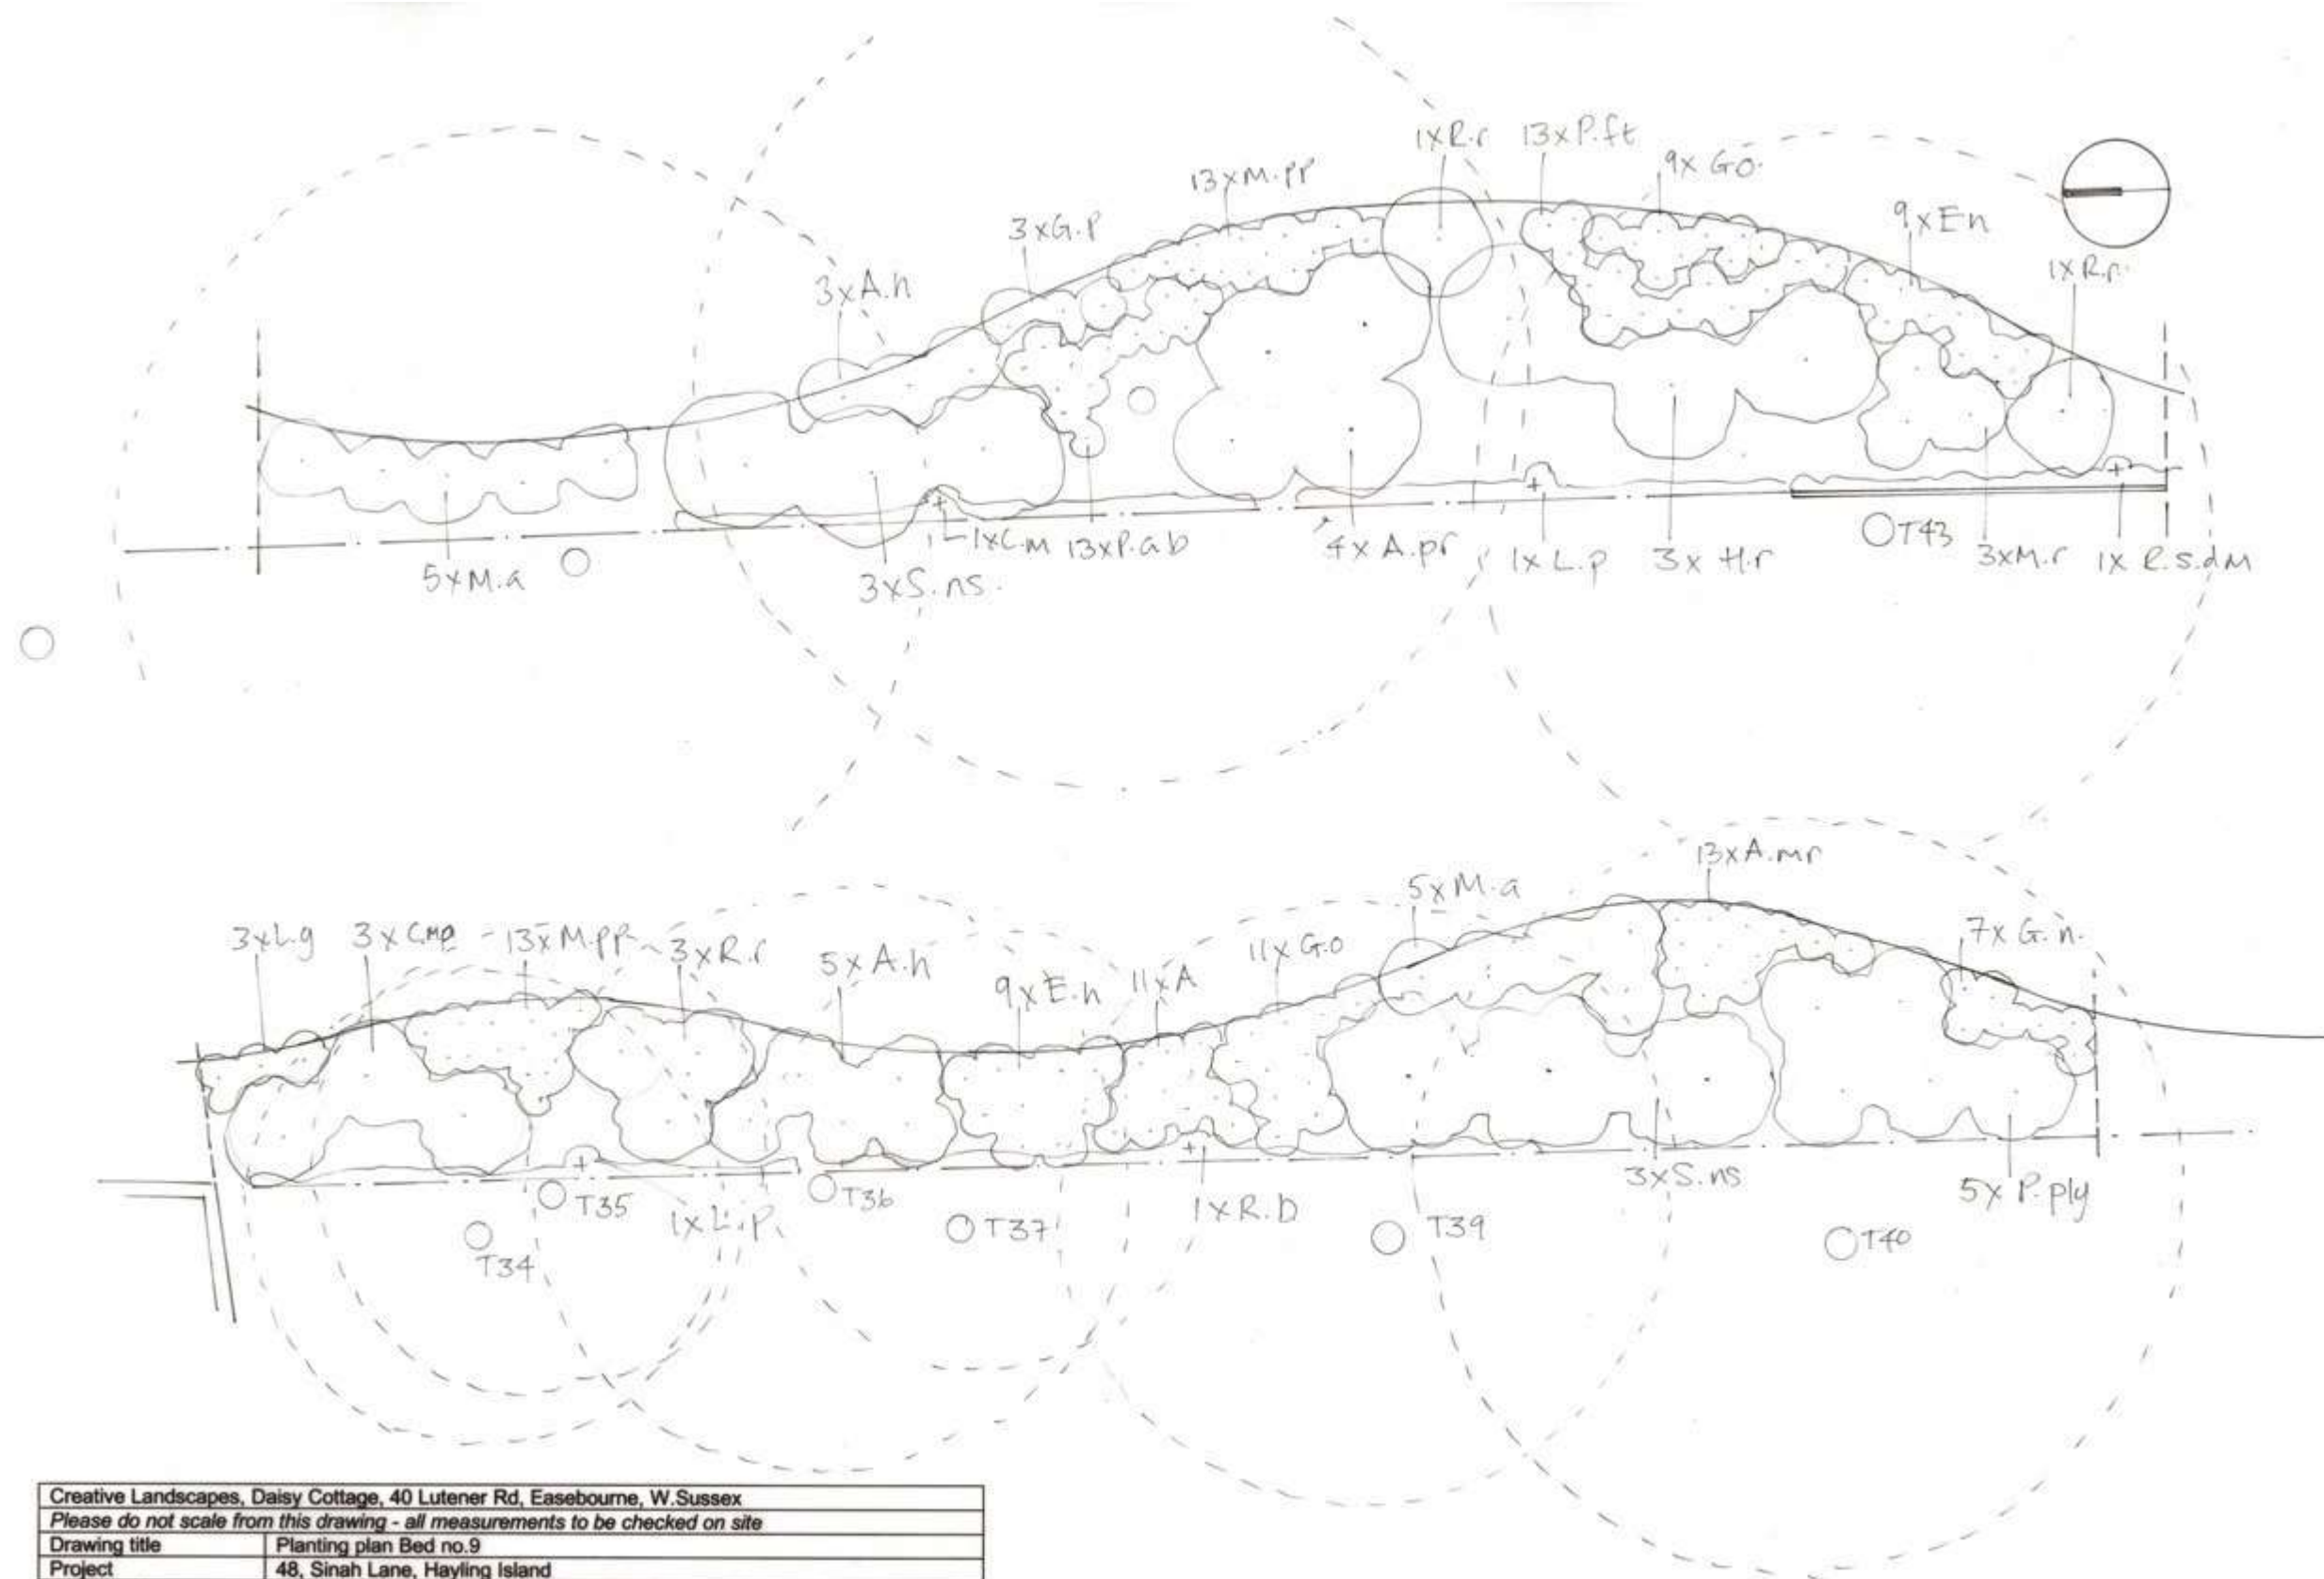


Creative Landscapes, Daisy Cottage, 40 Lutener Rd, Easebourne, W.Sussex	
Please do not scale from this drawing - all measurements to be checked on site	
Drawing title	Planting plan Bed no.9
Project	48, Sinah Lane, Hayling Island
Scale	1:100
Drawing number	PP09
Date	July 2021

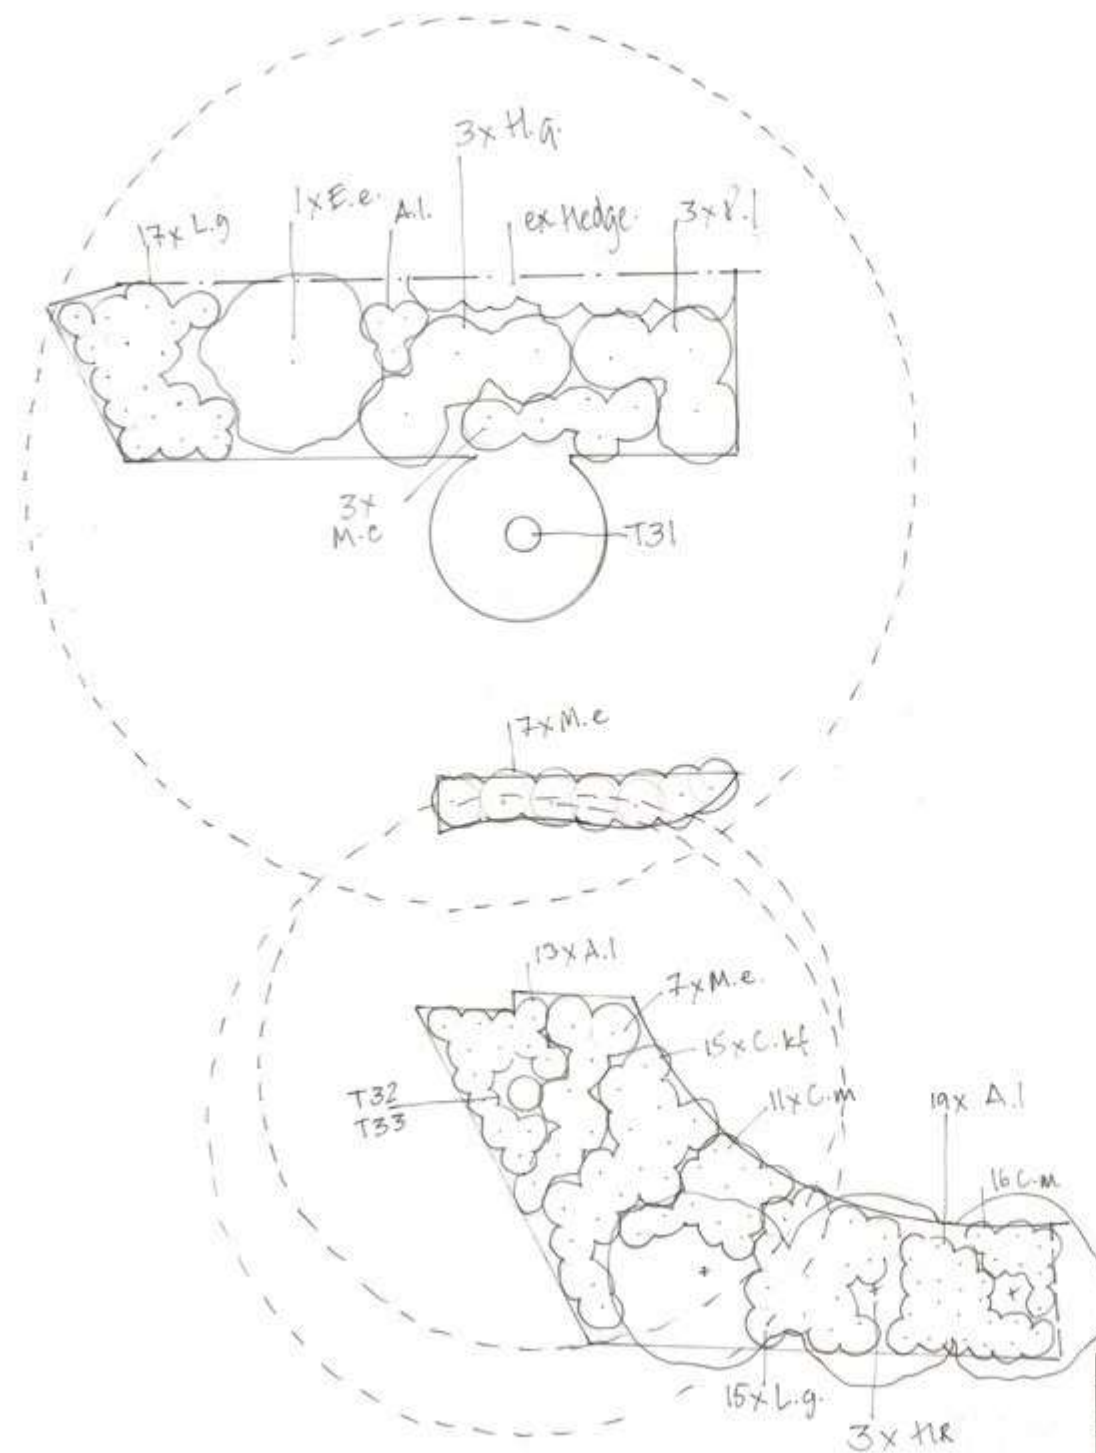


Creative Landscapes, Daisy Cottage, 40 Lutener Rd, Easebourne, W.Sussex	
Please do not scale from this drawing - all measurements to be checked on site	
Drawing title	Planting plan Bed no.10
Project	48, Sinah Lane, Hayling Island
Scale	1:100
Drawing number	PP10
Date	July 2021

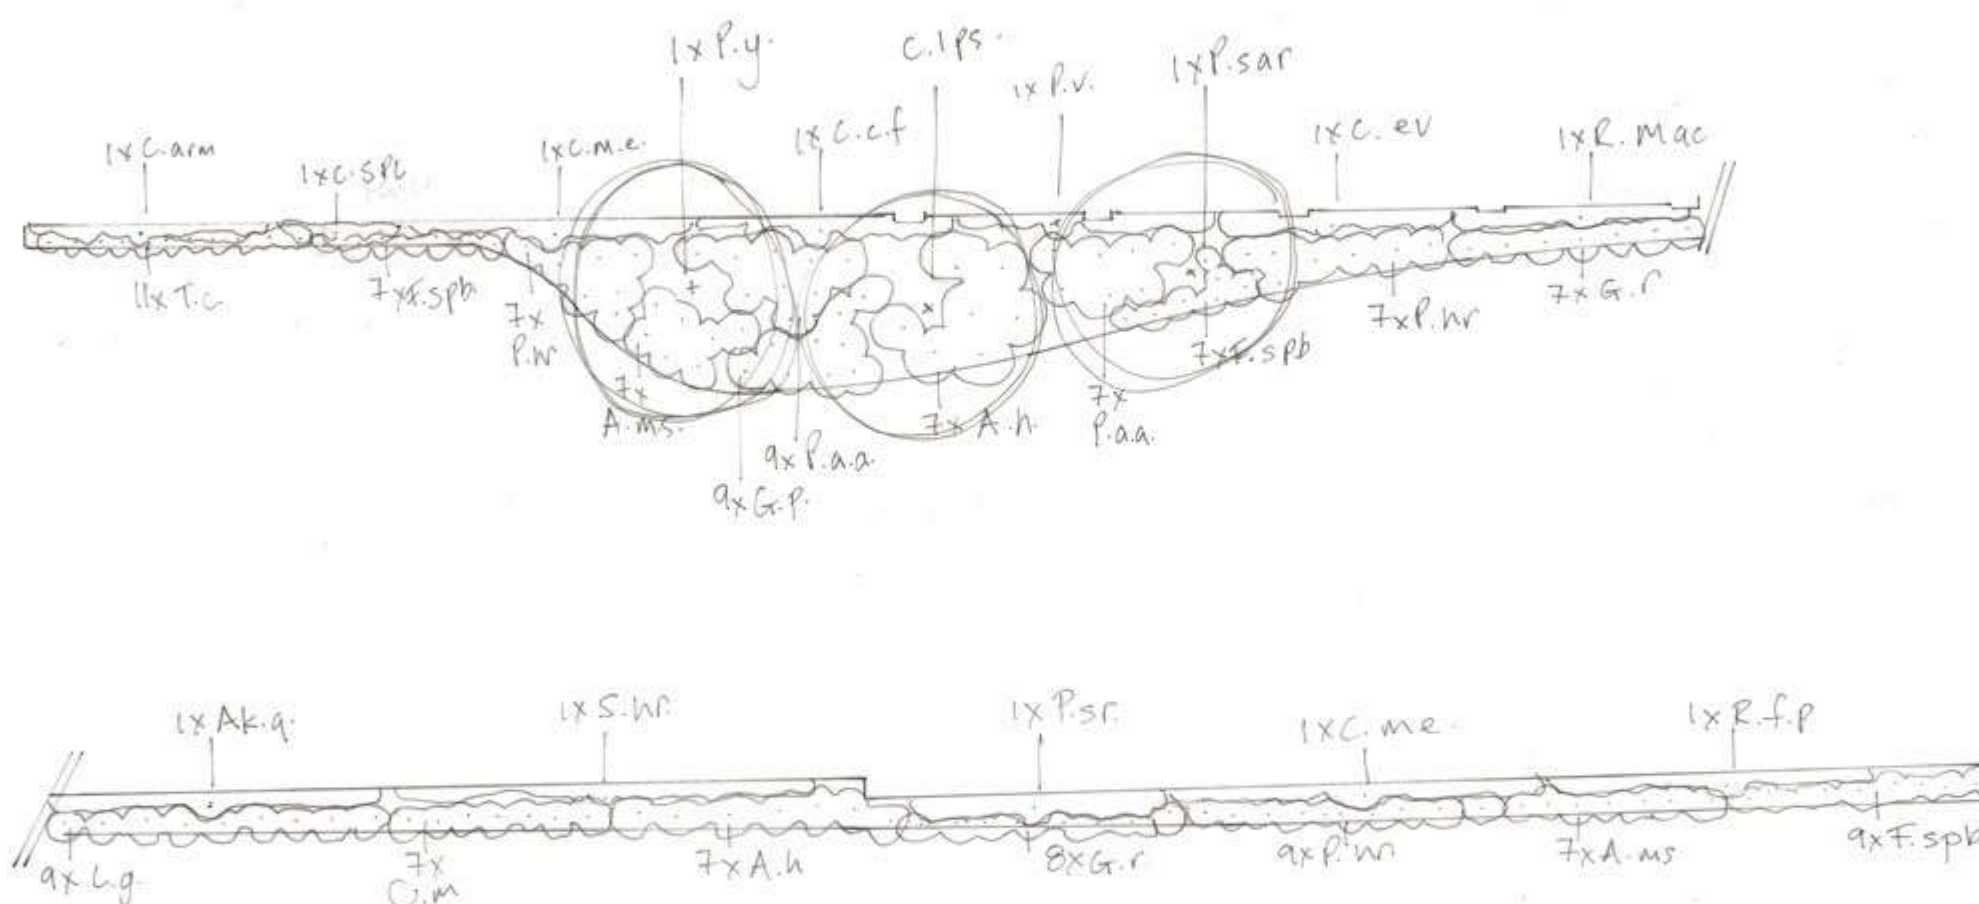


Creative Landscapes, Daisy Cottage, 40 Lutener Rd, Easebourne, W. Sussex	
Please do not scale from this drawing - all measurements to be checked on site	
Drawing title	Planting plan Bed no. 2
Project	48, Sinah Lane, Hayling Island
Scale	1:100
Drawing number	PP02
Date	July 2021

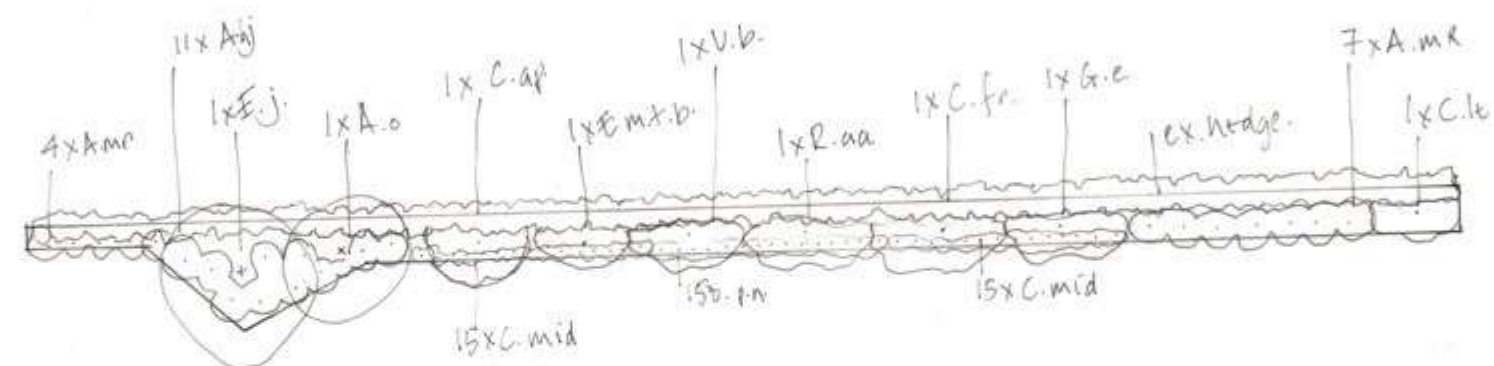


Creative Landscapes, Daisy Cottage, 40 Lutener Rd, Easebourne, W.Sussex	
Please do not scale from this drawing - all measurements to be checked on site	
Drawing title	Planting plan Bed no.4
Project	48, Sinah Lane, Hayling Island
Scale	1:100
Drawing number	PP04
Date	July 2021

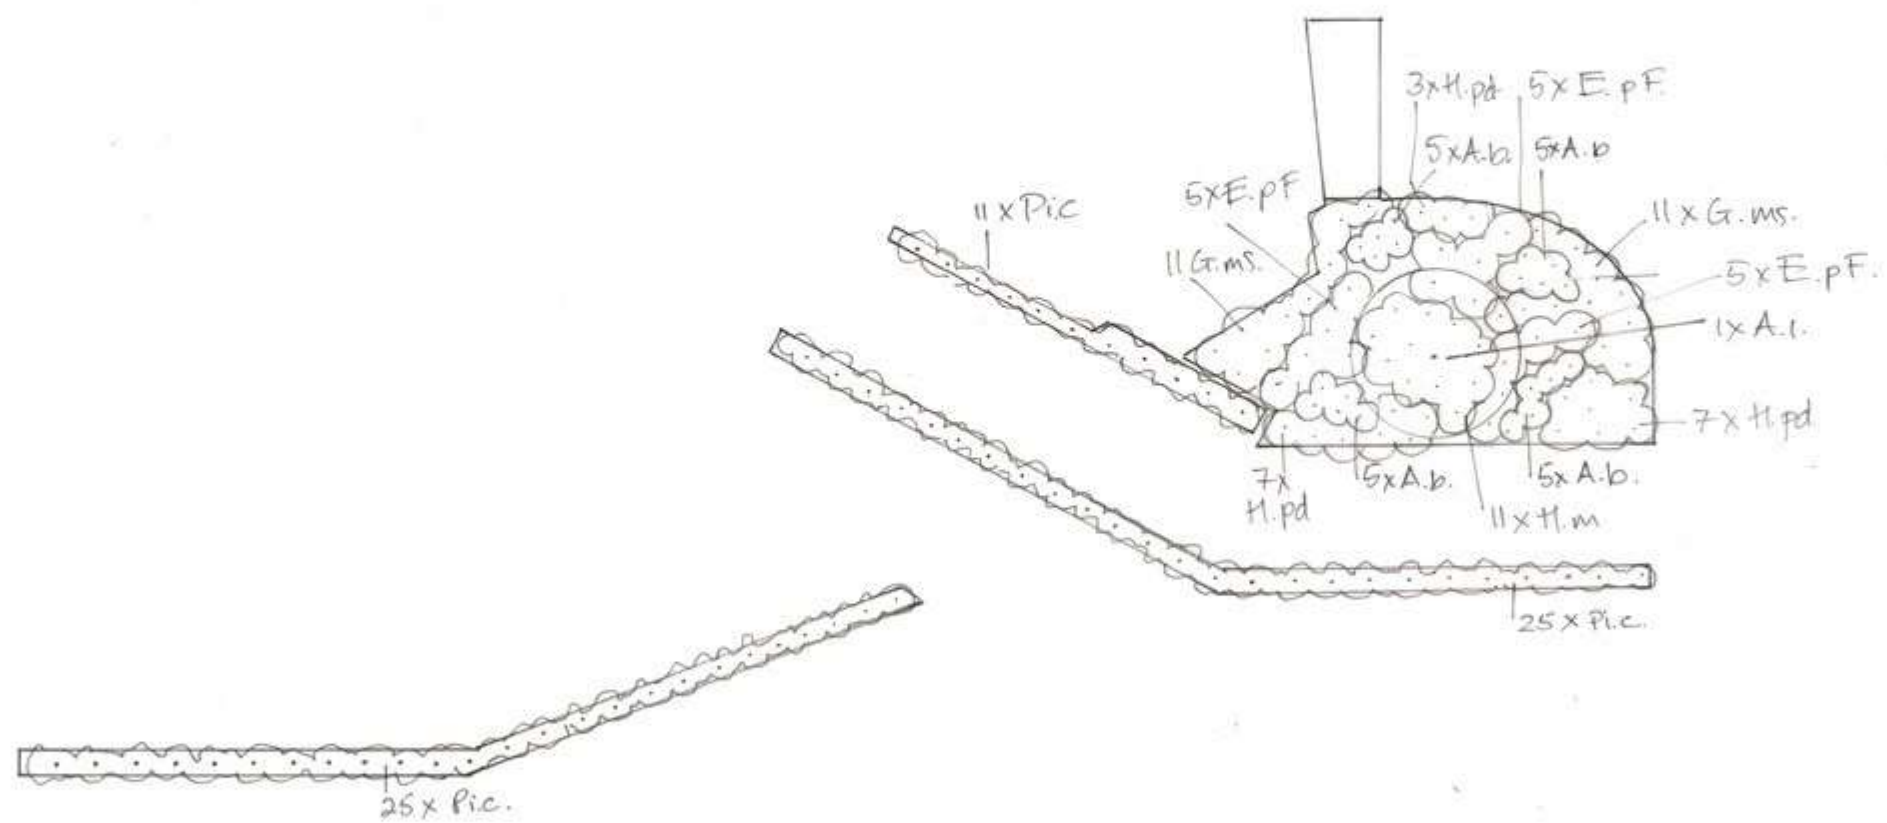


Creative Landscapes, Daisy Cottage, 40 Lutener Rd, Easebourne, W.Sussex	
Please do not scale from this drawing - all measurements to be checked on site	
Drawing title	Planting plan Bed no.5
Project	48, Sinah Lane, Hayling Island
Scale	1:100
Drawing number	PP05
Date	July 2021

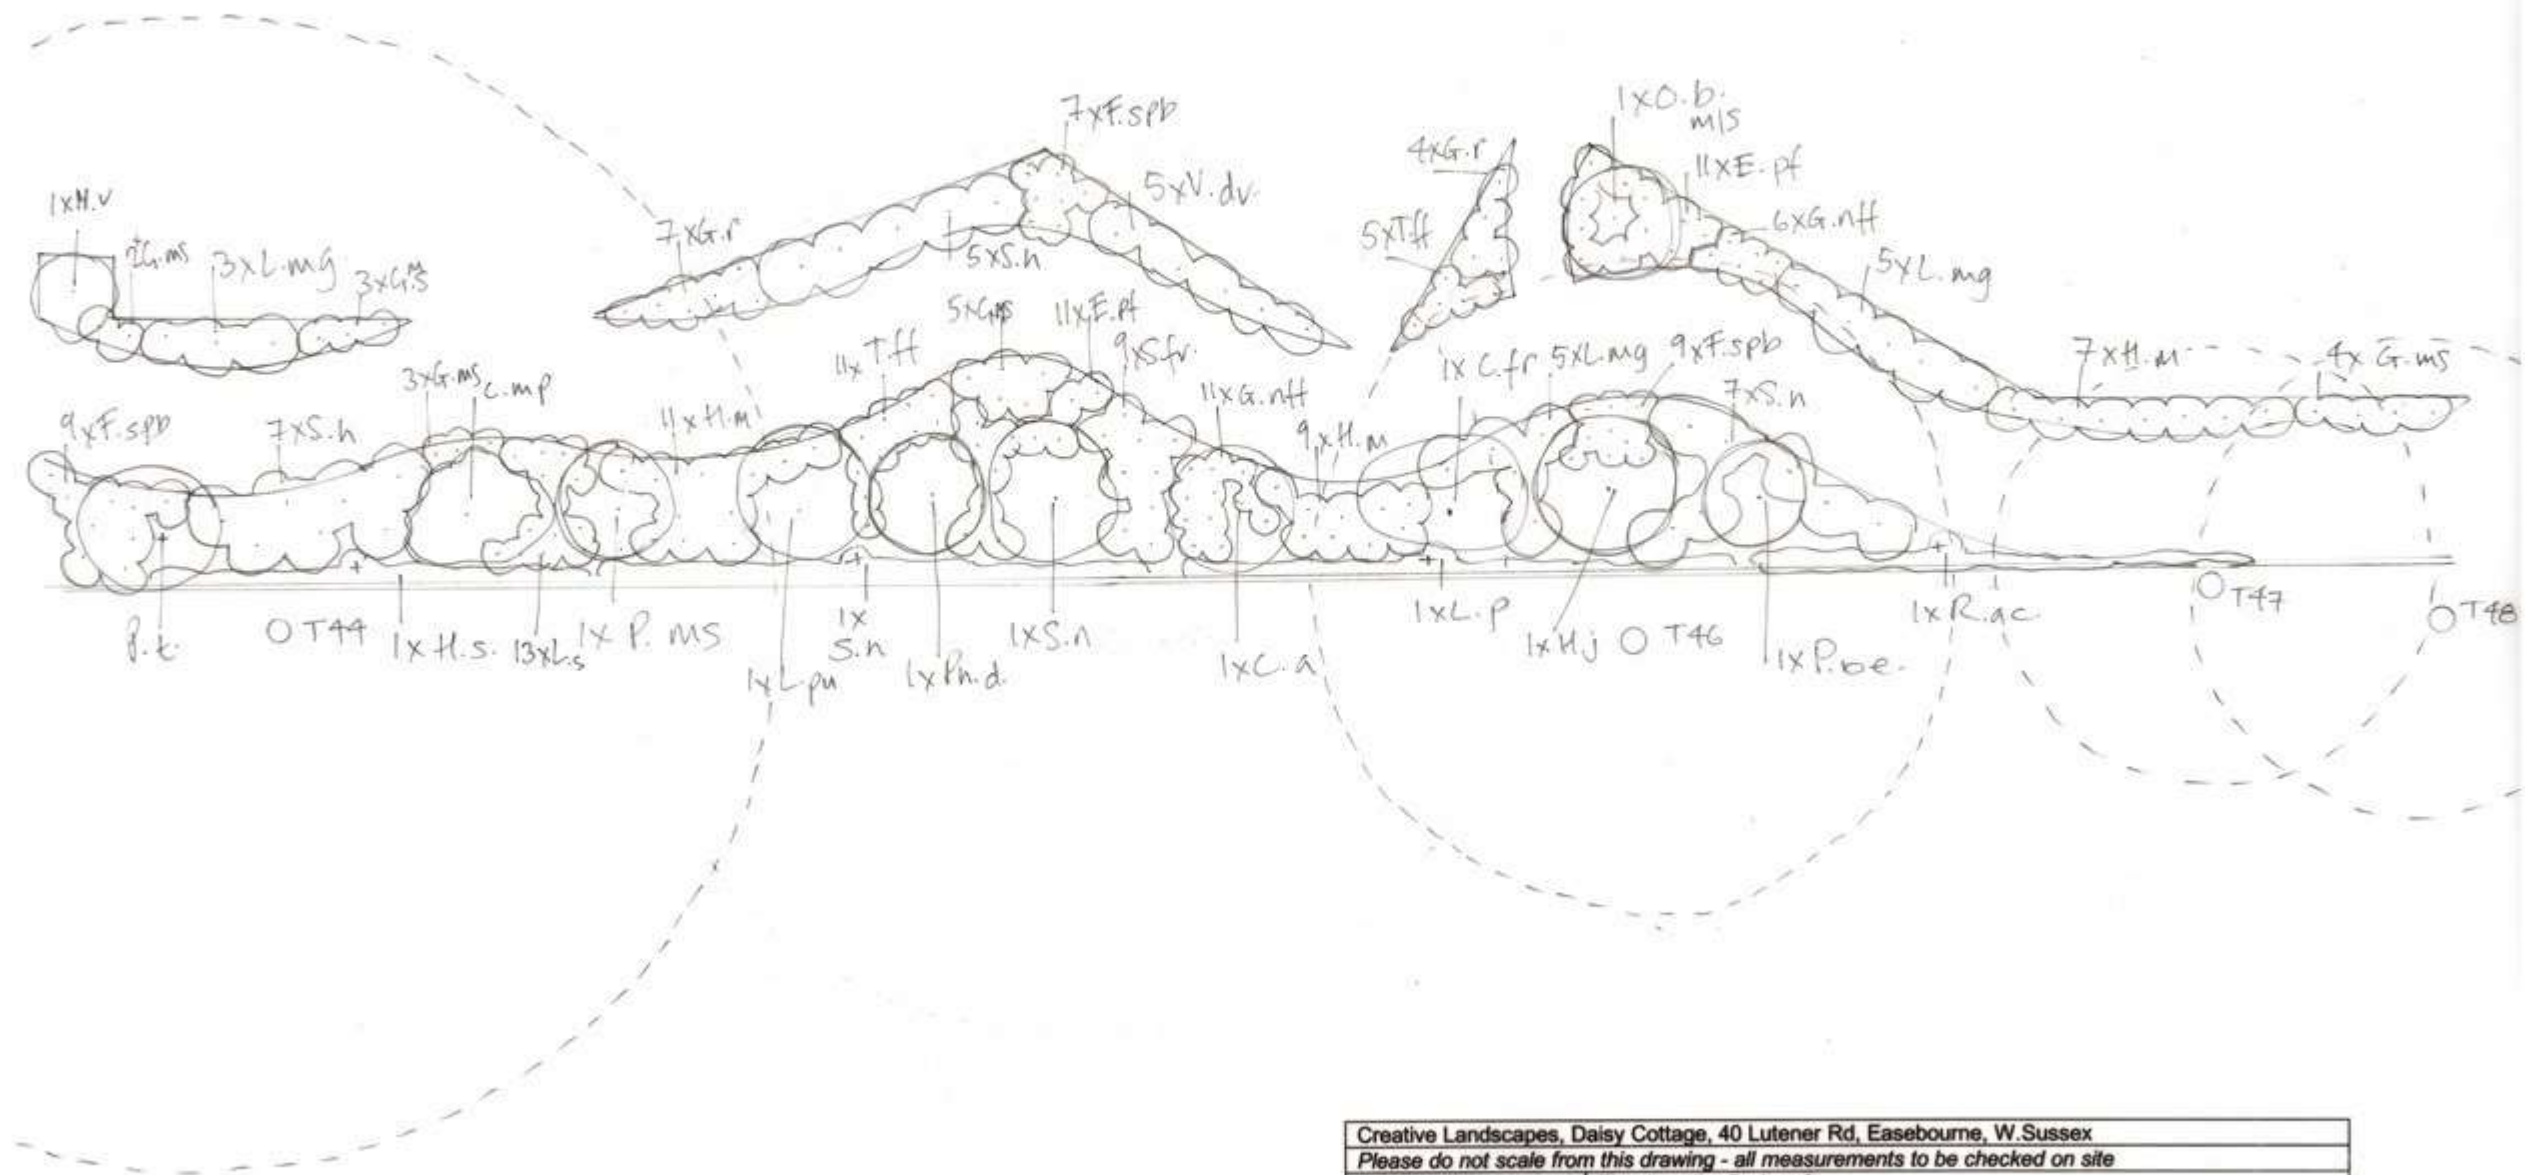

Creative Landscapes, Daisy Cottage, 40 Lutener Rd, Easebourne, W.Sussex	
Please do not scale from this drawing - all measurements to be checked on site	
Drawing title	Planting plan Bed no.6
Project	48, Sinah Lane, Hayling Island
Scale	1:100
Drawing number	PP06
Date	July 2021

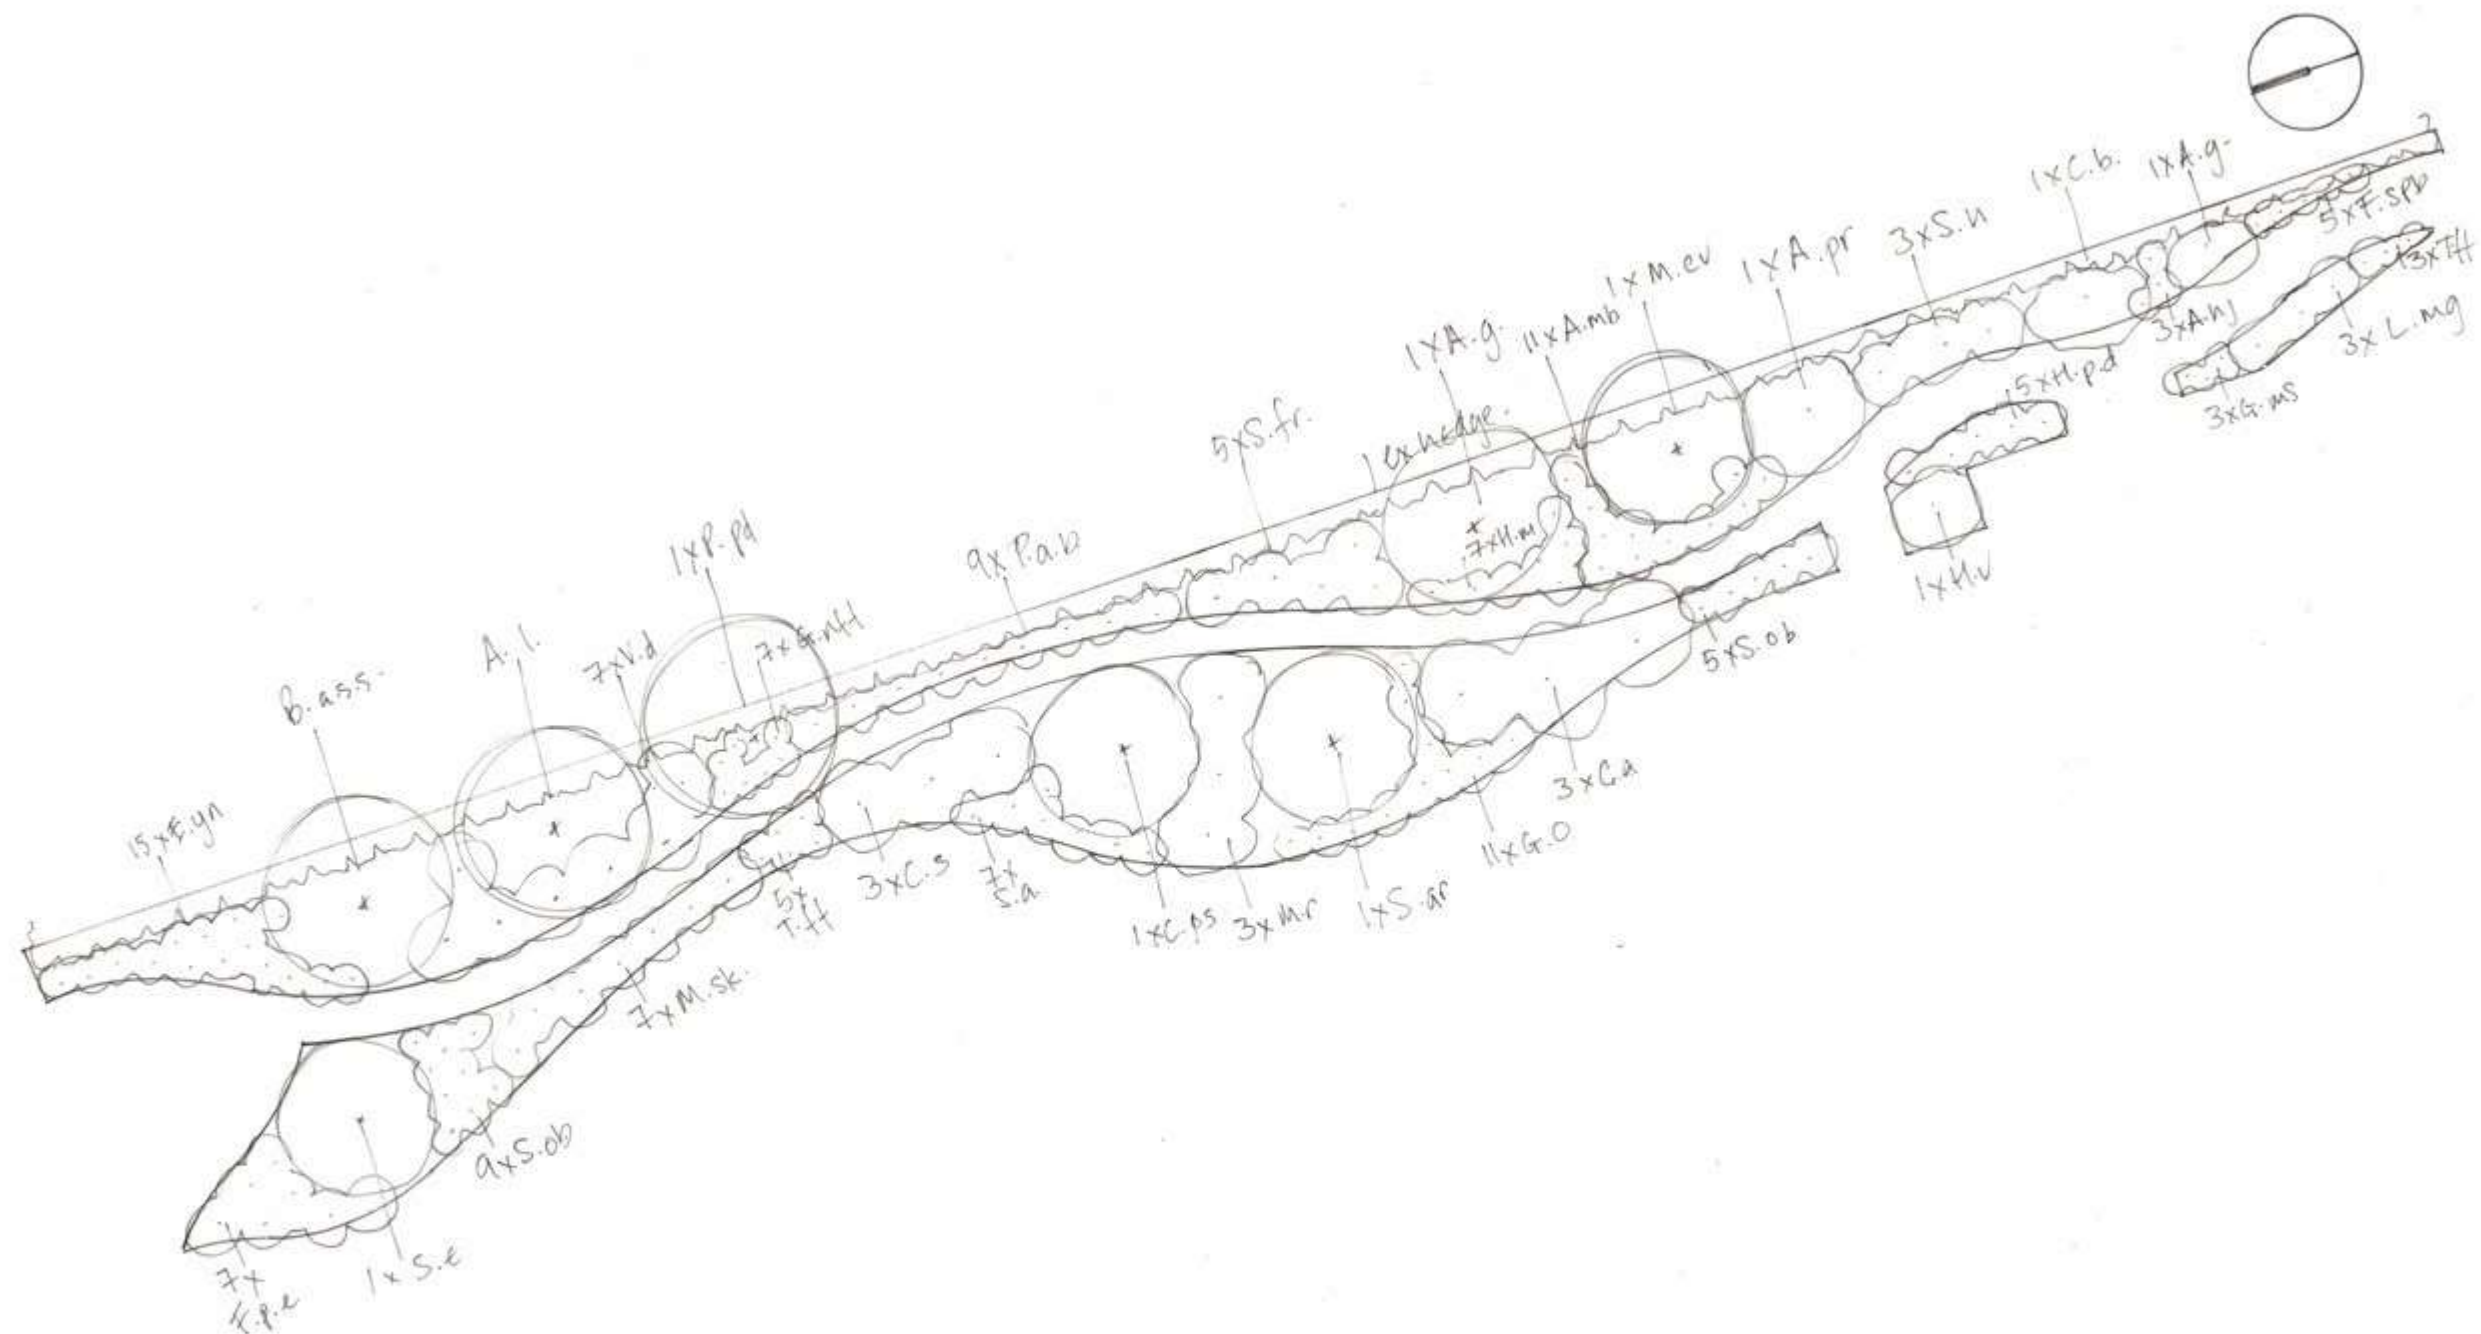

Creative Landscapes, Daisy Cottage, 40 Lutener Rd, Easebourne, W. Sussex	
Please do not scale from this drawing - all measurements to be checked on site	
Drawing title	Planting plan Bed no. 7
Project	48, Sinah Lane, Hayling Island
Scale	1:100
Drawing number	PP07
Date	July 2021

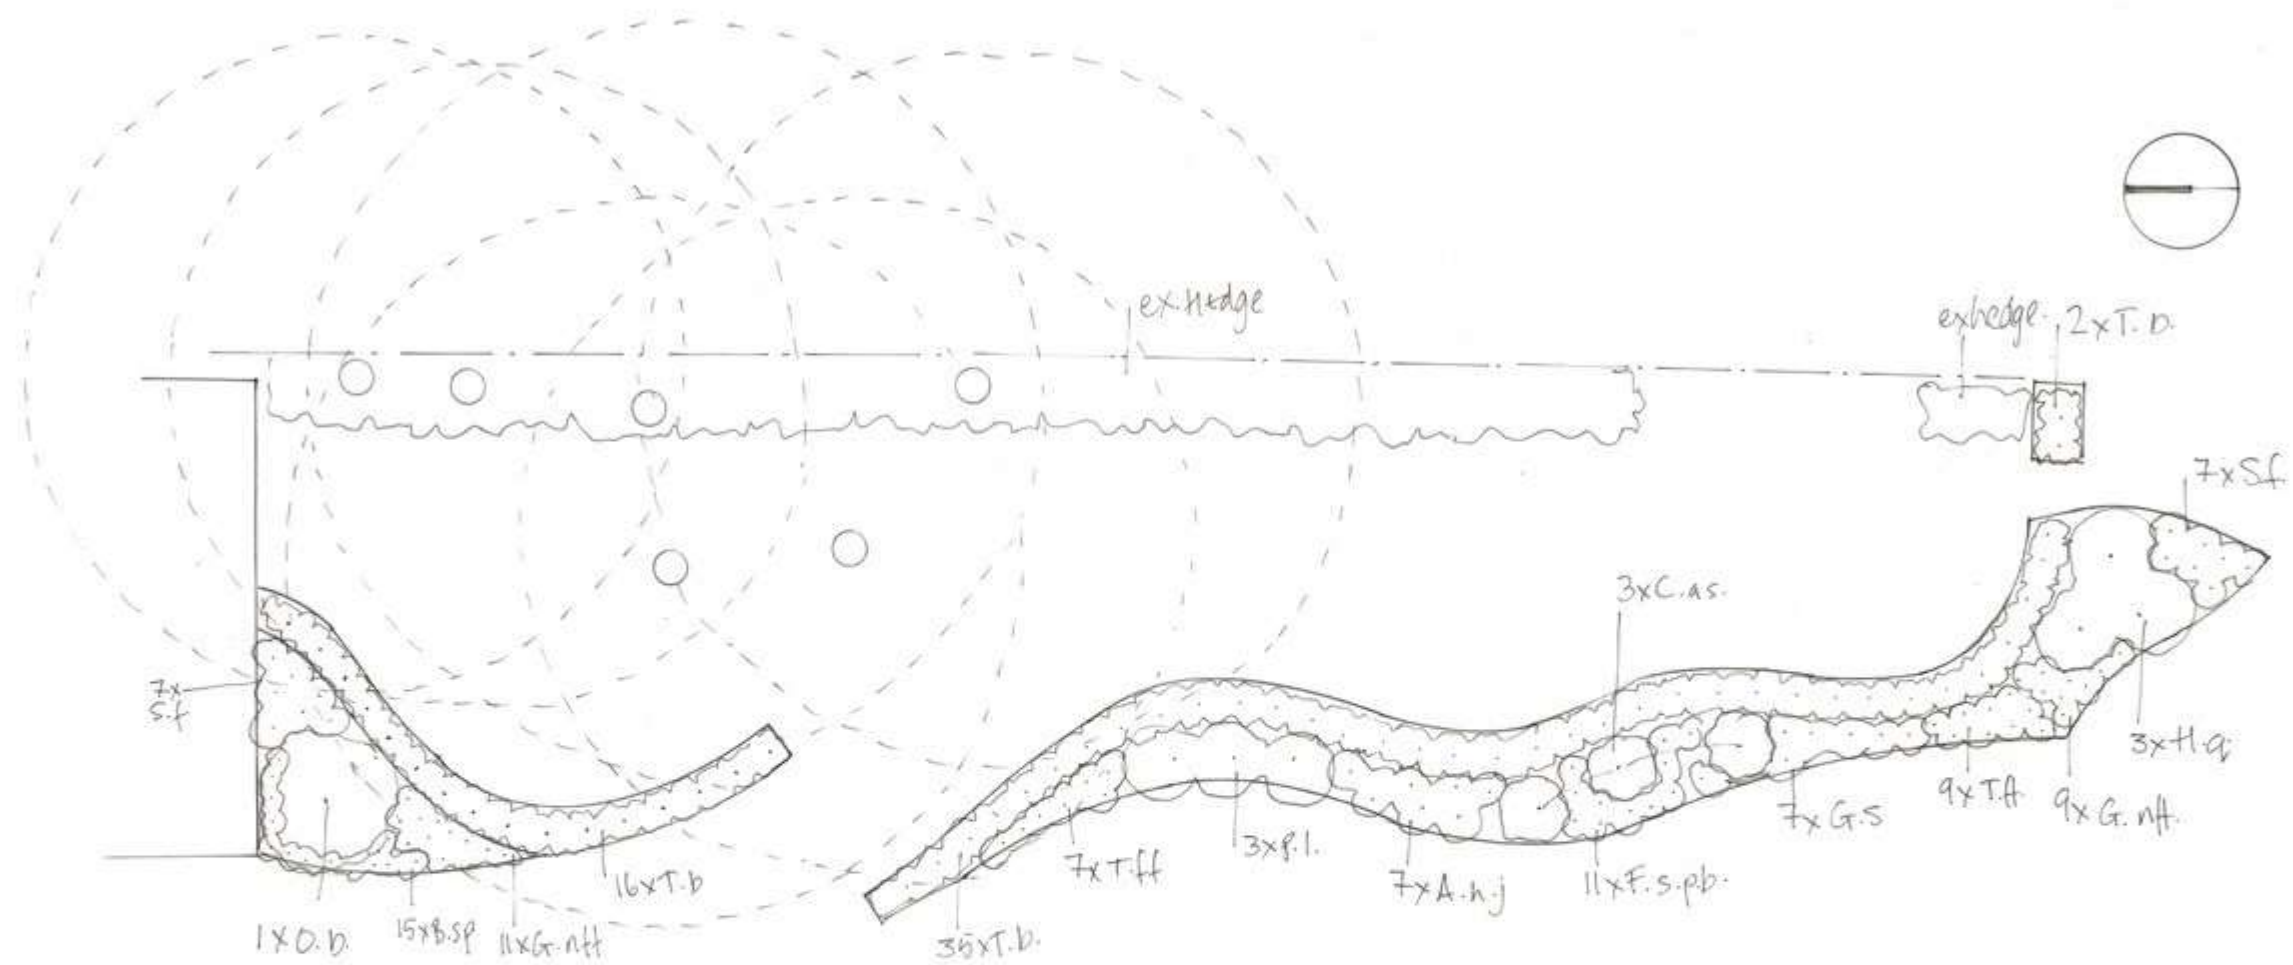

Creative Landscapes, Daisy Cottage, 40 Lutener Rd, Easebourne, W.Sussex	
Please do not scale from this drawing - all measurements to be checked on site	
Drawing title	Planting plan Bed no.8
Project	48, Sinah Lane, Hayling Island
Scale	1:100
Drawing number	PP08
Date	July 2021