





South Elevation

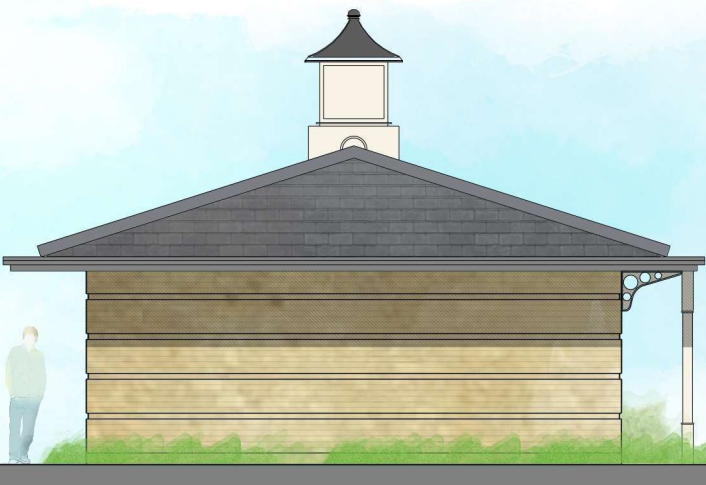


East Elevation



North Elevation

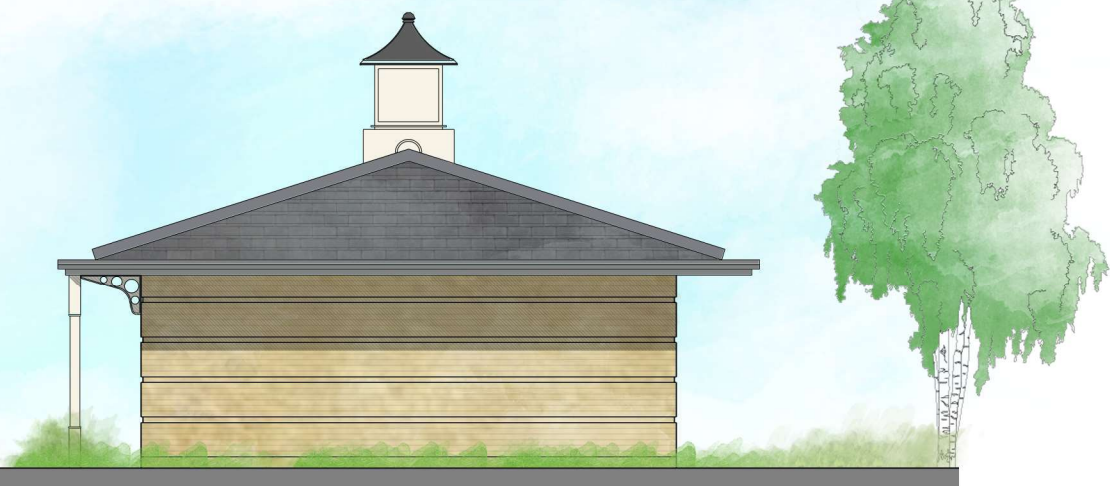


West Elevation

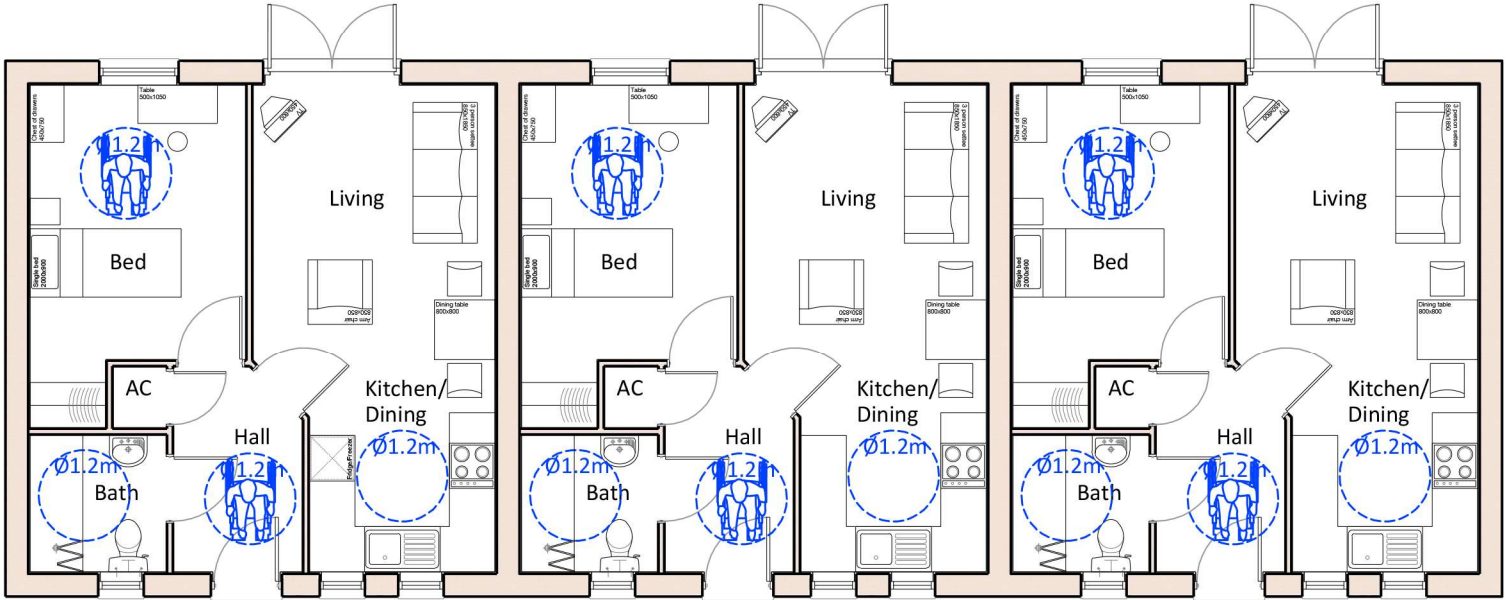

Ground Floor

Housetype	Variation	
Bedrooms	1	2
Sq.ft	432	40.1

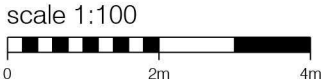

A

Disabled turning circles added

Apr '21

Jon Dale Architect Ltd.

Jon Dale RIBA 7 Crestwood View, Eastleigh, Hampshire, SO50 4NF Tel: 07787 575126 E-mail: jondalearchitect@gmail.com

Project

East Leigh House, Havant

Title

Floor Plans and Elevations

Scale

1/100@A3

Date

Apr '21

Drawn

RDP

Checked

JD

Job No.

JD_077

Drawing. No.

Plans.pe

Revision

A