

ADJOINING PROPERTY

446 22

1No. standard 350mm non-illuminated NatWest projecting sign.

1No. standard 350mm high fascia in NatWest purple with 1No. internally illuminated 245mm lettering and chevron logo.

1No. Purple ATM bezel

1No. non illuminated opening hours/services sign.

R 60

MAIN ENTRANCE

Entrance sign

Group Property

Notes:

This drawing is the copyright and property of The Royal Bank of Scotland plc.

It must not be copied or published without written consent.

Please refer to figured dimensions.

Aspect House
Manchester Road
Altrincham WA14 5PG
t: +44 (0)161 926 6000
www.stylesandwood.co.uk

MAIN ENTRANCE



Entrance sign

1No. Purple ATM bezel

1No. non illuminated opening
hours/services sign.


1No. standard 350mm
non-illuminated
NatWest projecting
sign.

1No. standard 350mm high fascia in NatWest purple with 1No. internally illuminated 245mm lettering and chevron logo.

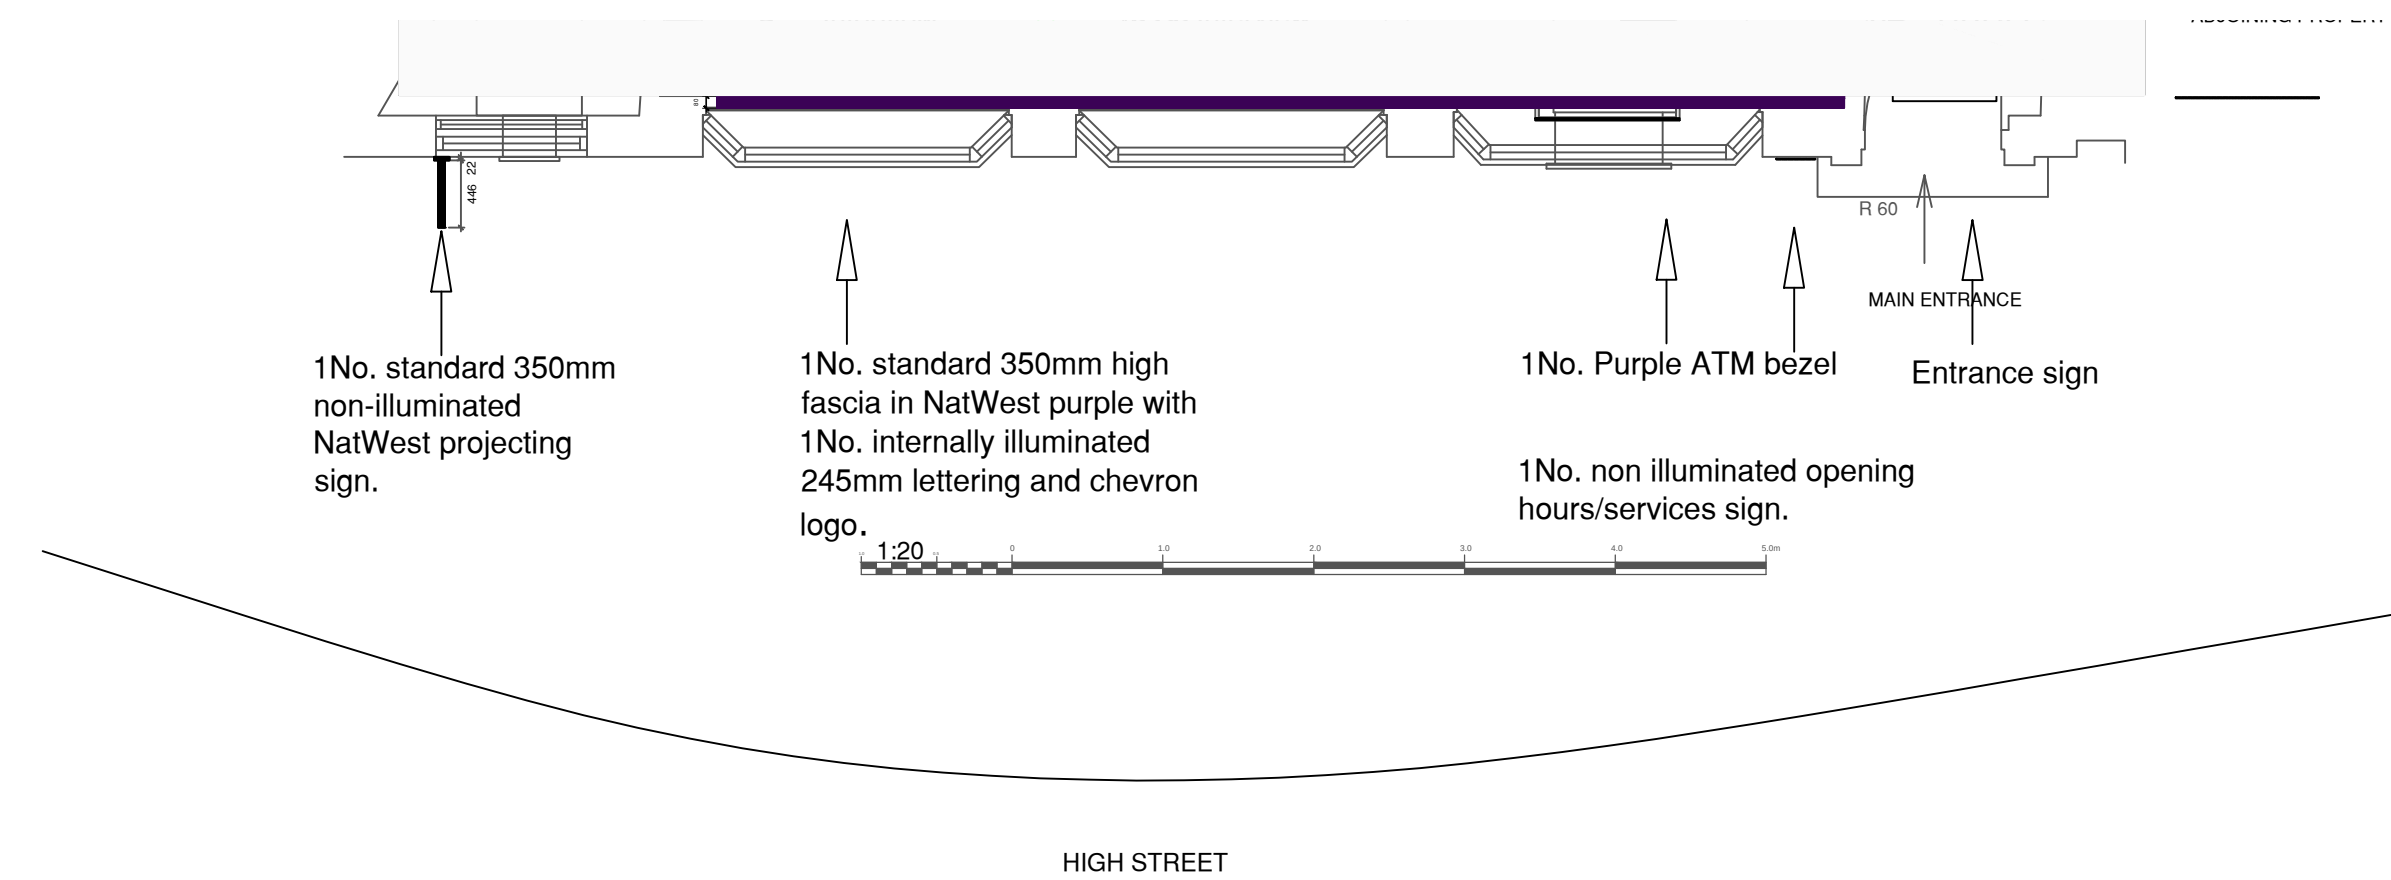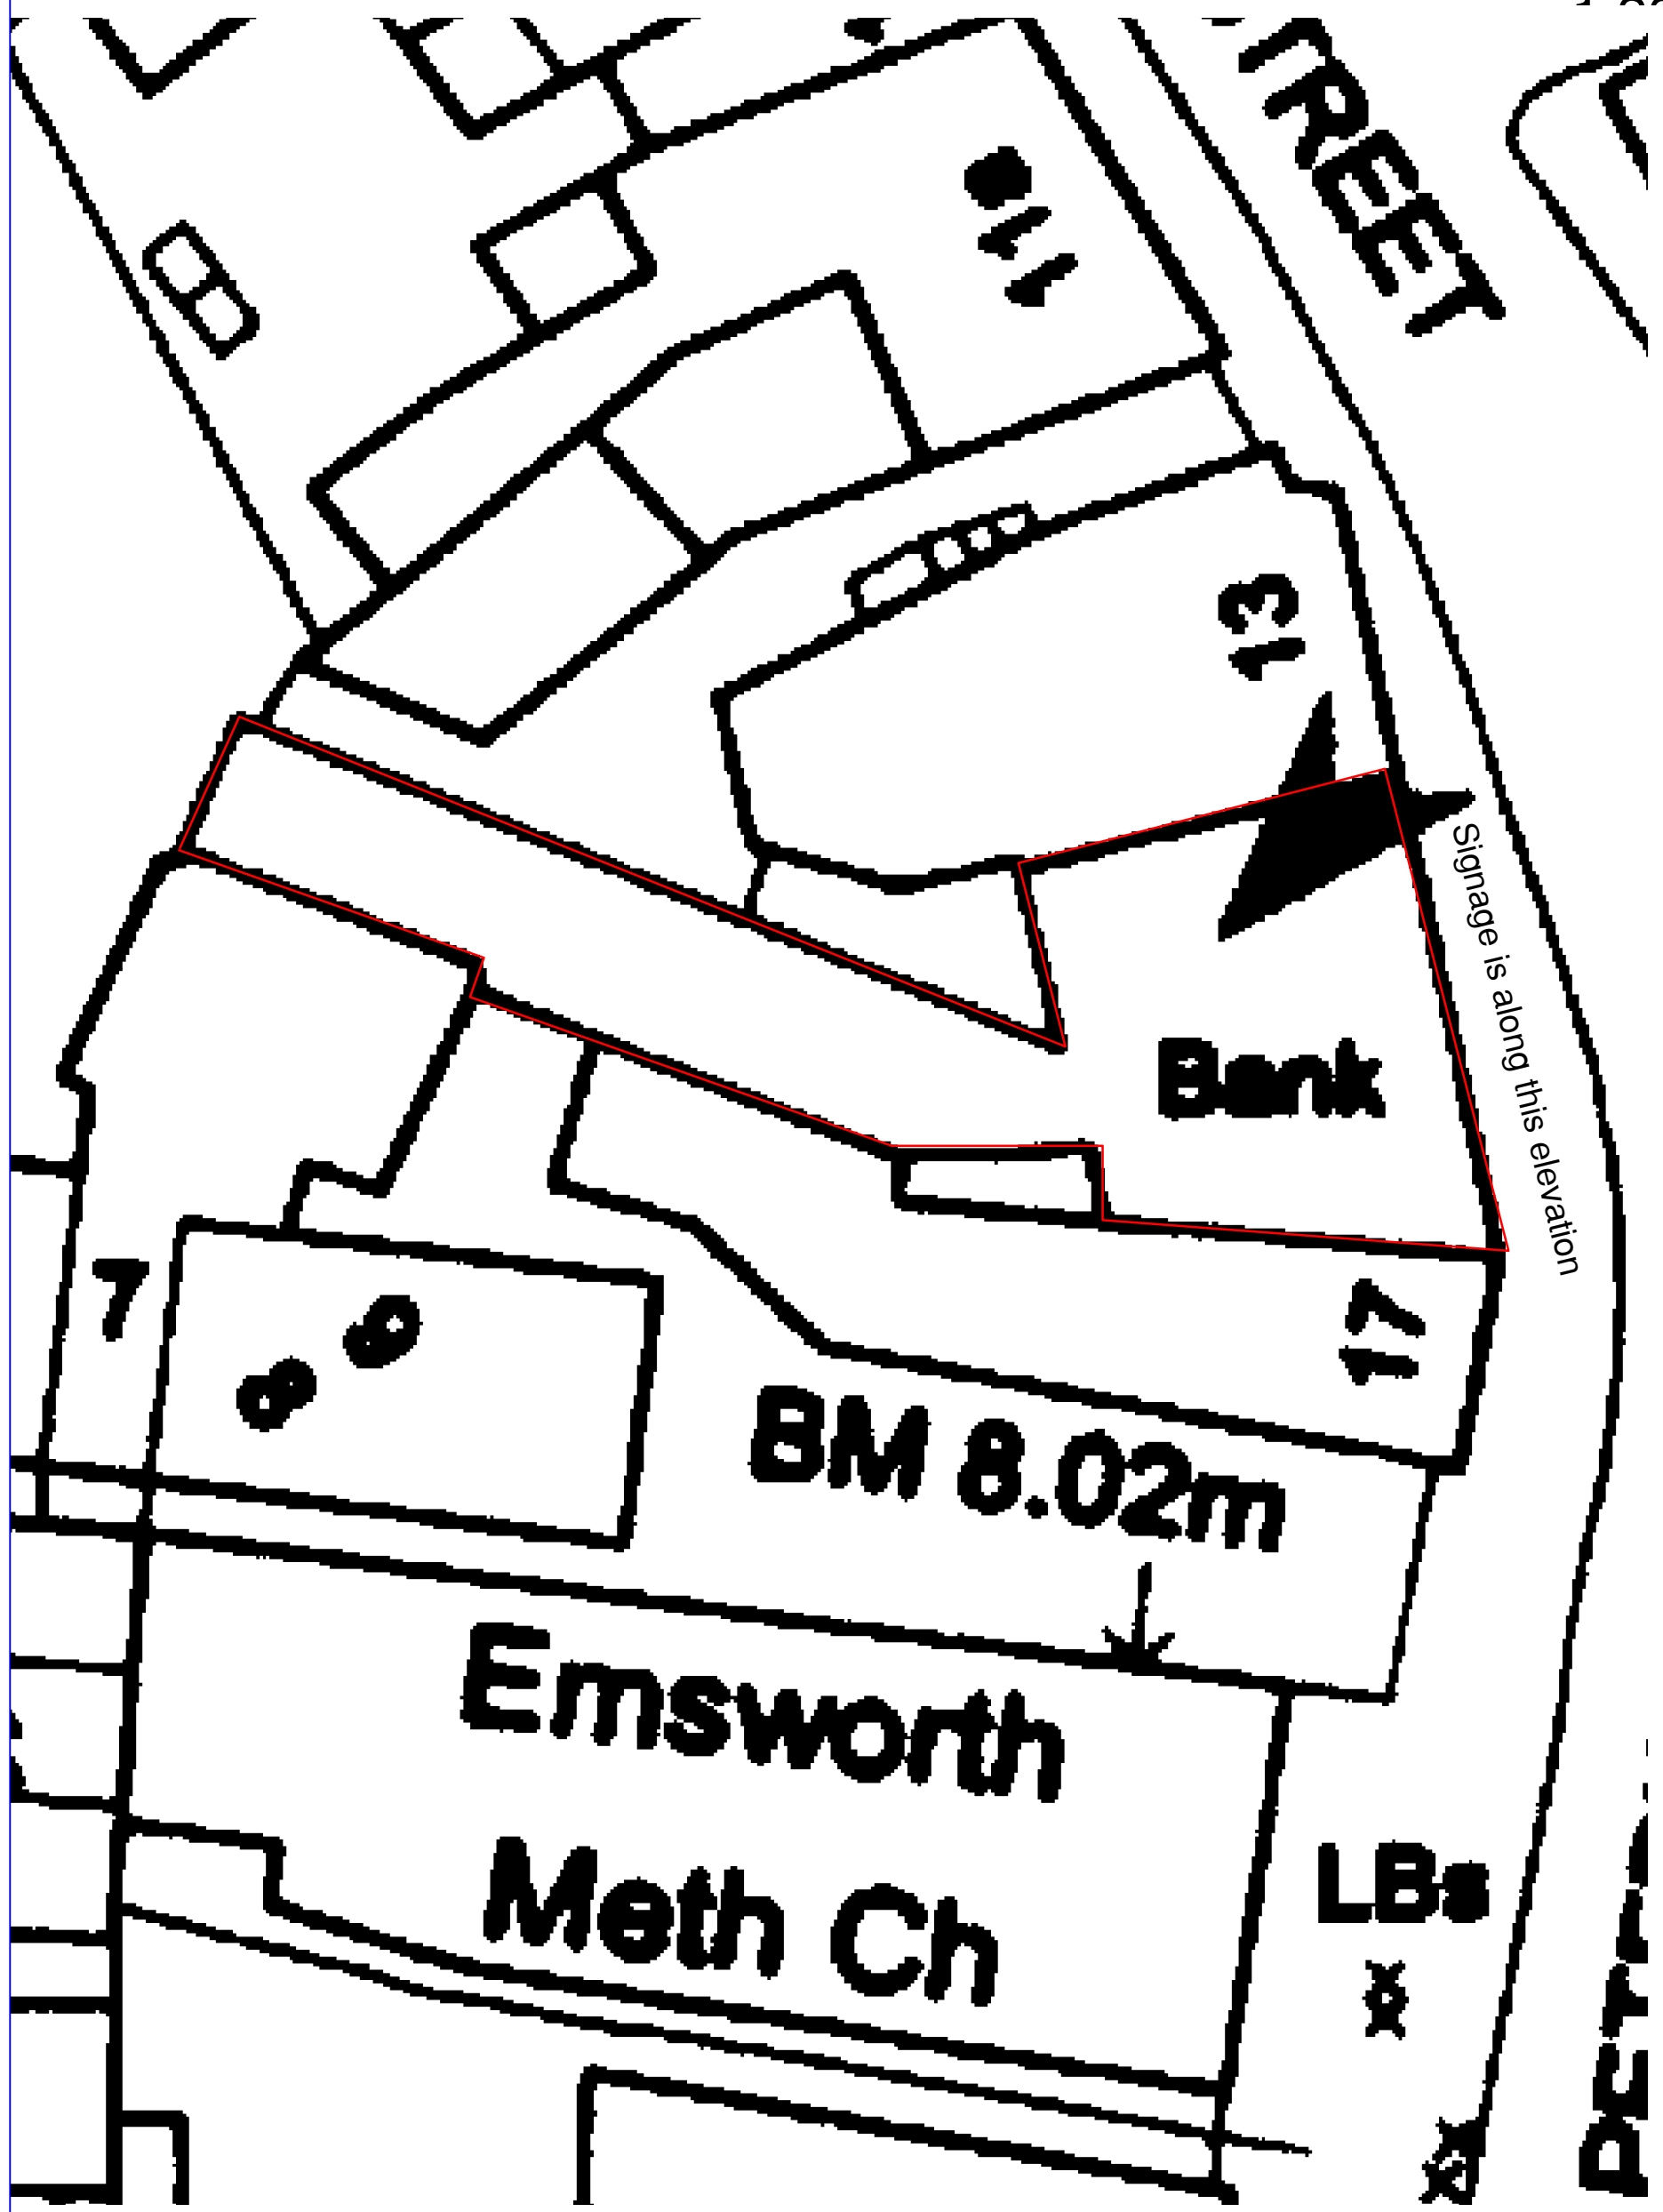

HIGH STREET

UNABLE TO OBTAIN FURTHER ROOF DETAIL

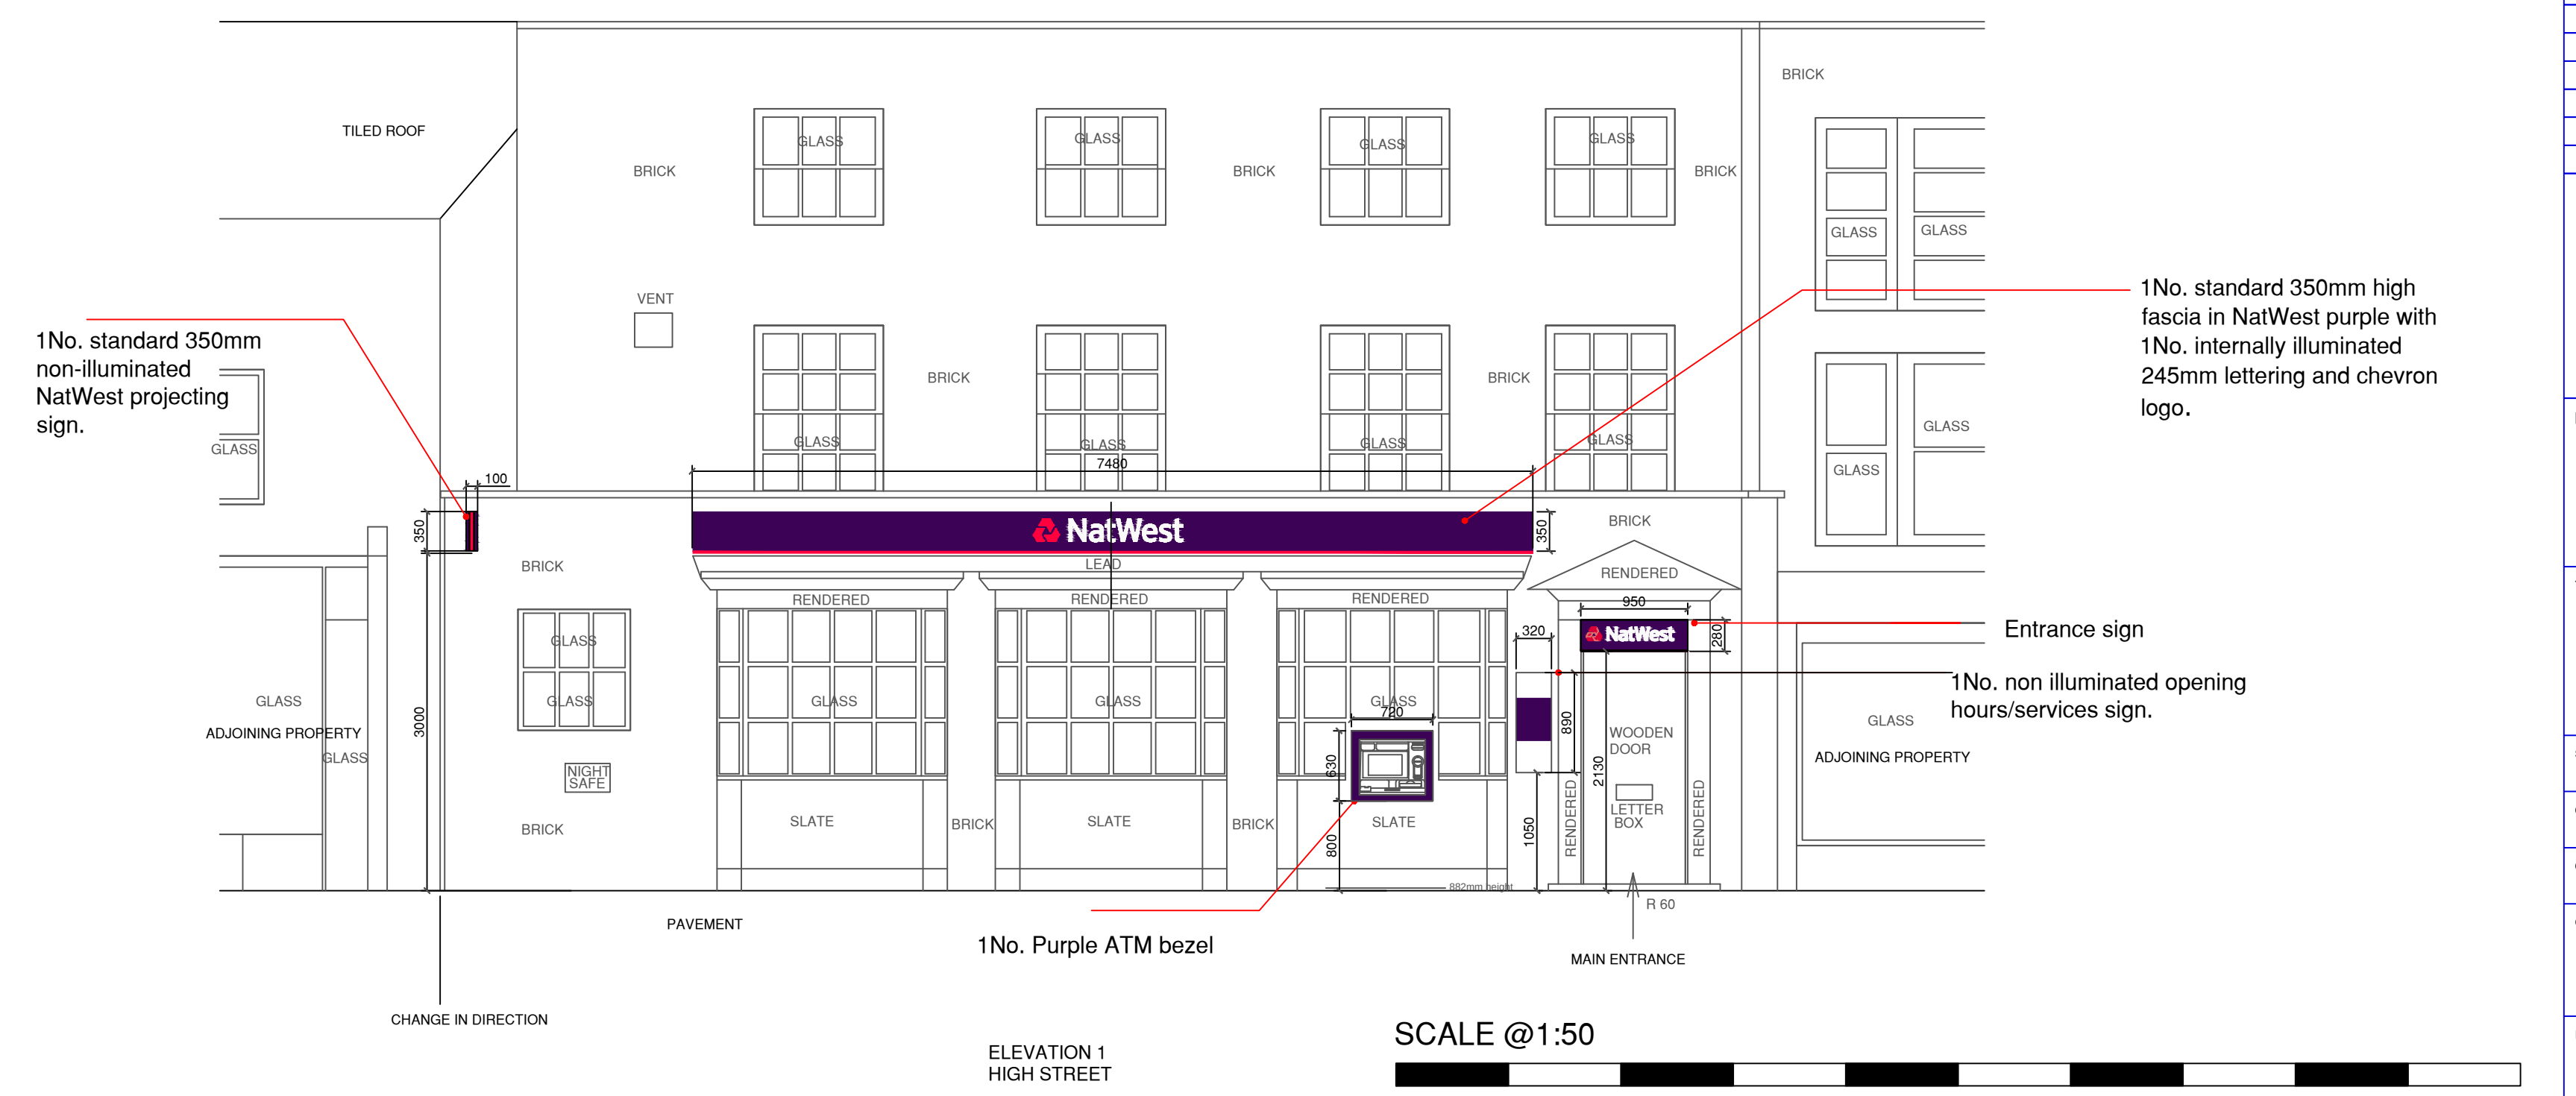

PLANNING

[illegible]

project

EMSWORTH
15 HIGH ST, EMSWORTH
HAMPSHIRE, PO10 7AF

title

ELEVATION 1

AS PROPOSED PLANNING

scale 1:50 @ A1

dm	RA	chk	app
date	27/01/15	date	date
consultants' drawing number			brand
D0572-614-004			
rbs drawing number			rev.
6599/G1/E1			