



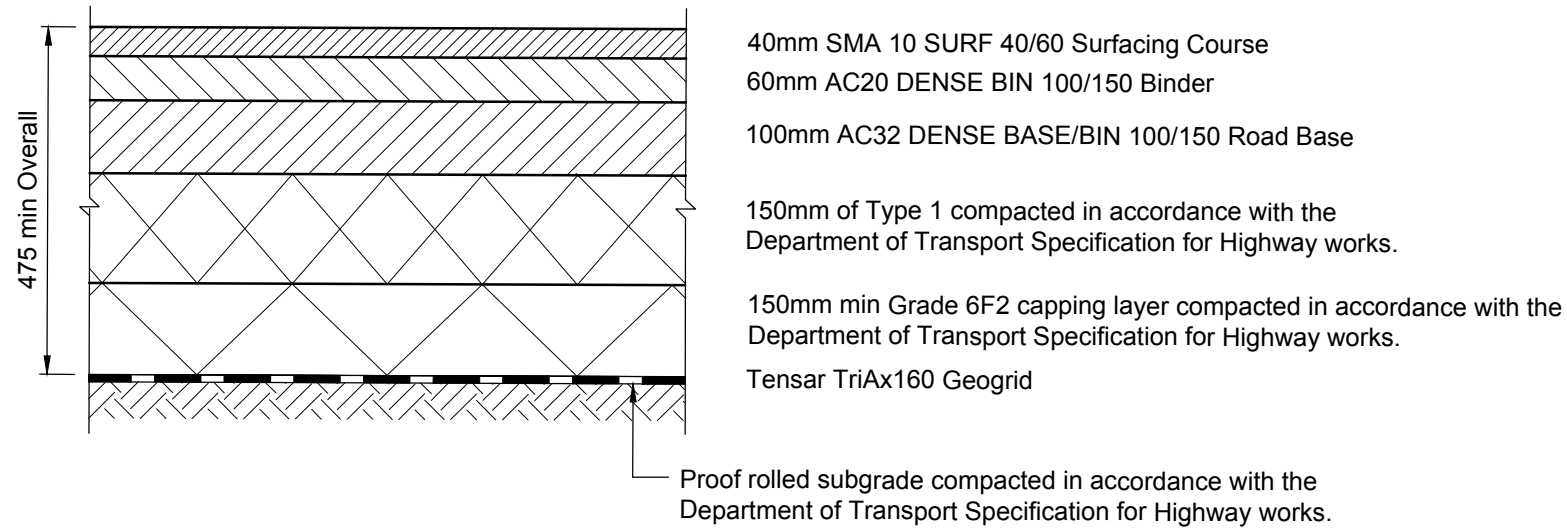


TYPICAL 'MACADAM' ROAD CONSTRUCTION
TO ACCESS ROAD & CAR PARK AISLES
(Based on a CBR >5%)

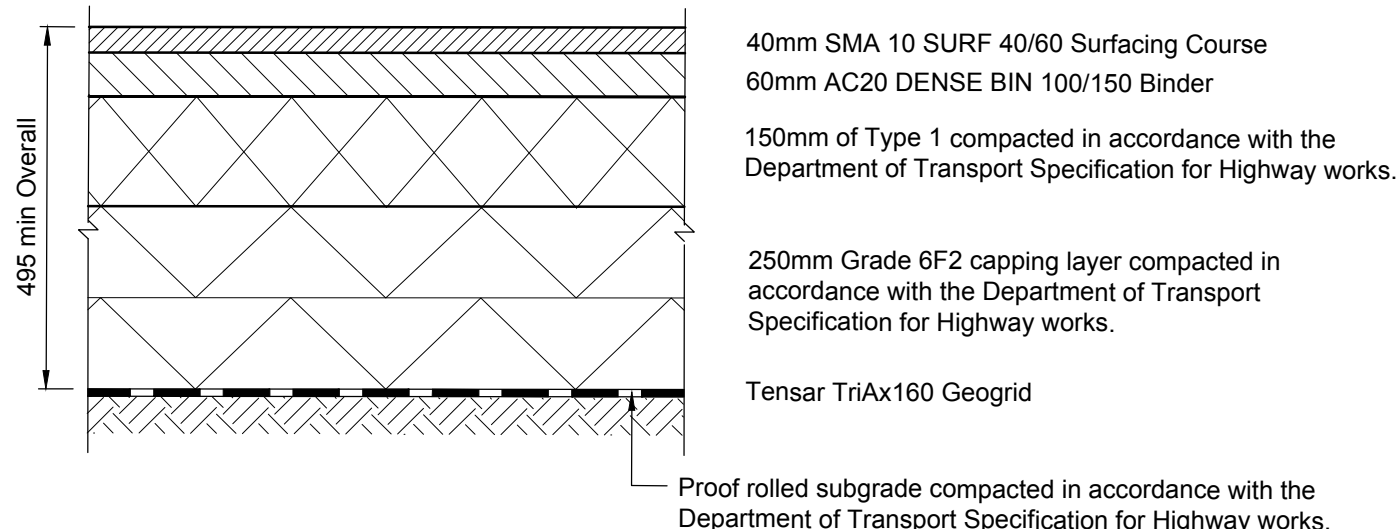


ALTERNATIVE 'MACADAM' CONSTRUCTION
TO CAR PARK AISLES
(Based on a CBR >5%)


NOTE: All soft spots encountered are to be removed and filled in compacted layers with capping material.

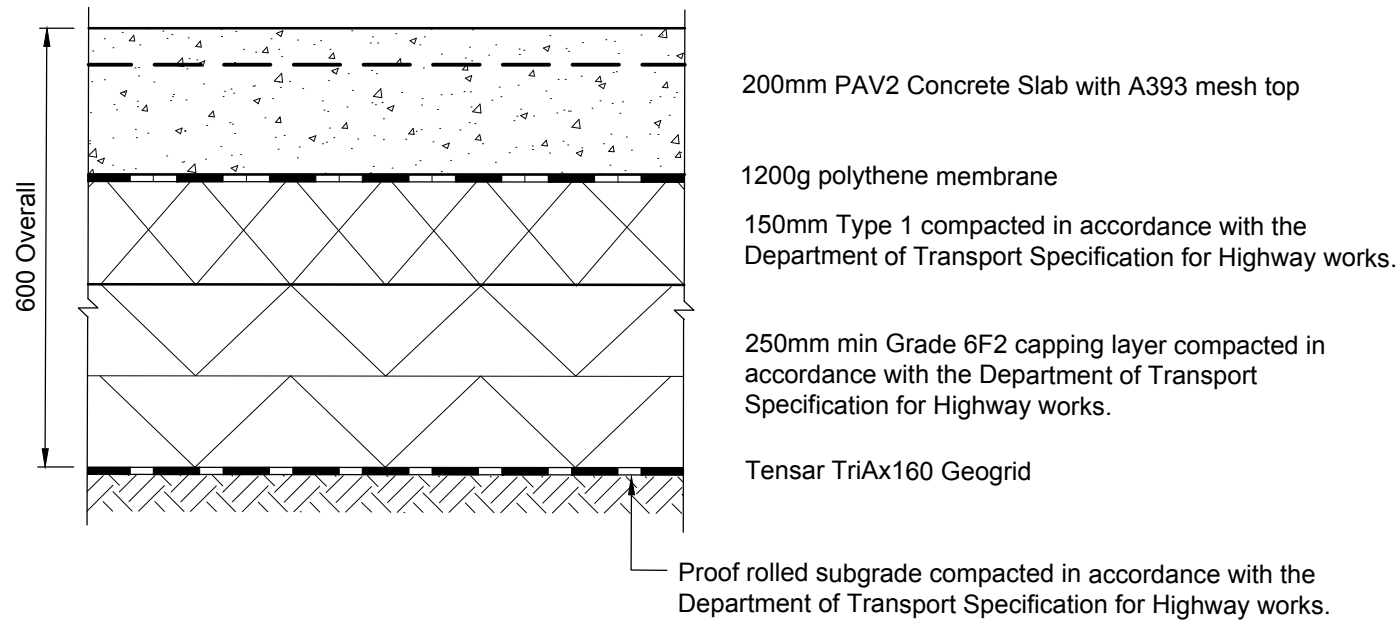


TYPICAL 'SERVICE YARD' CONSTRUCTION
(Based on a CBR >5%)

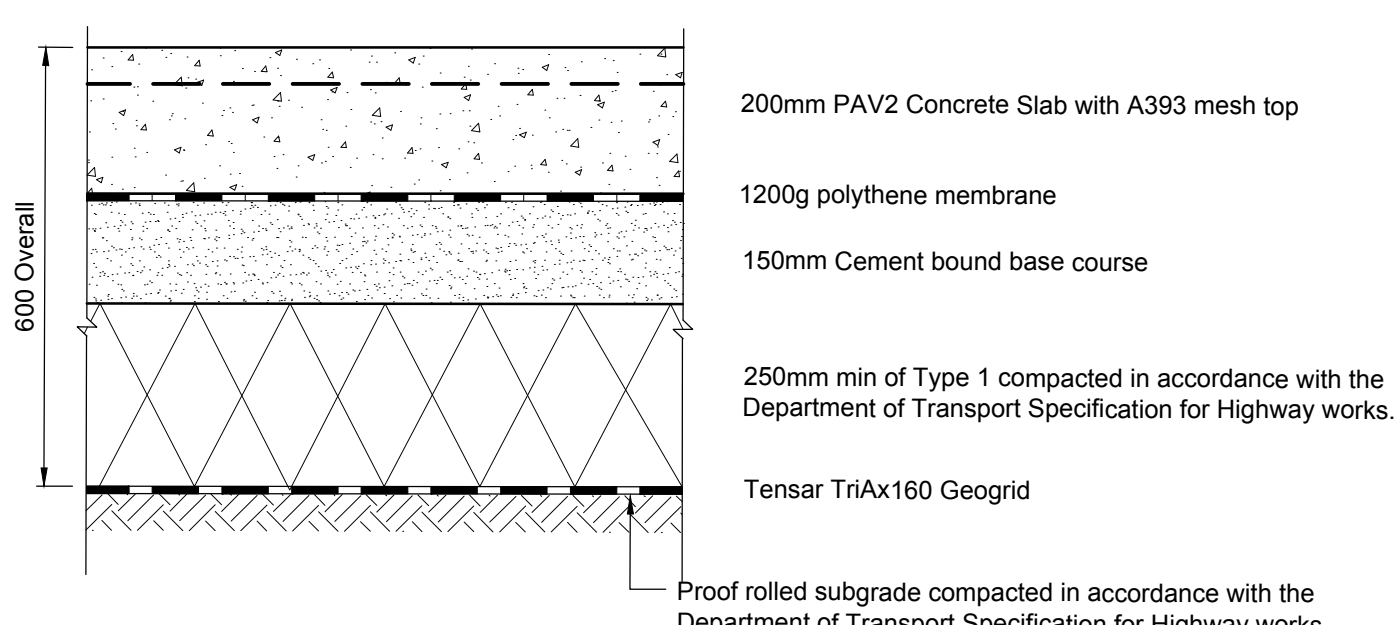


TYPICAL 'CROSSOVER' CONSTRUCTION
(Based on a CBR >5%)

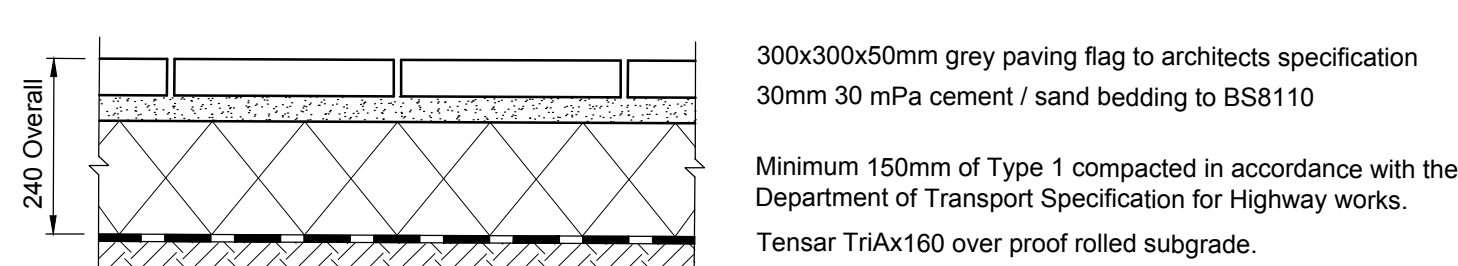


TYPICAL 'PEDESTIAN PAVED' AREA CONSTRUCTION
(Based on a CBR of >5%)

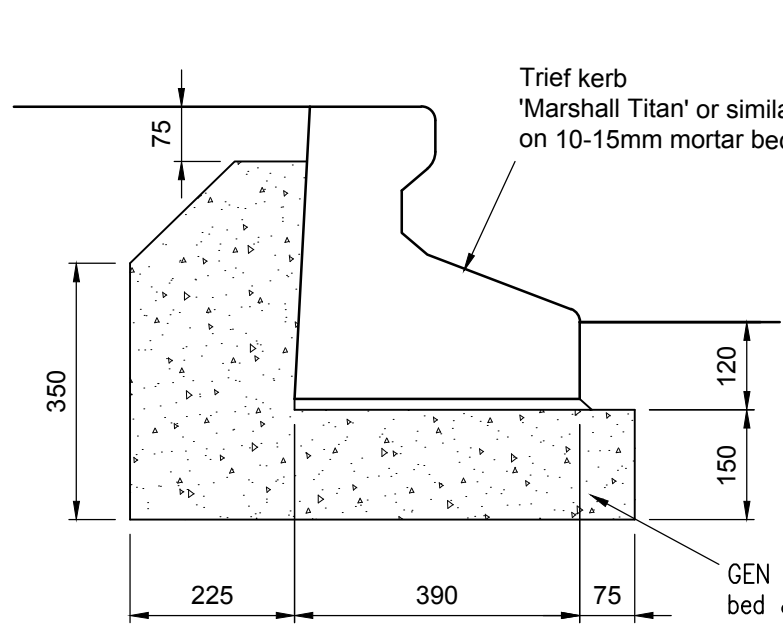


TRIEF CONTAINMENT KERB

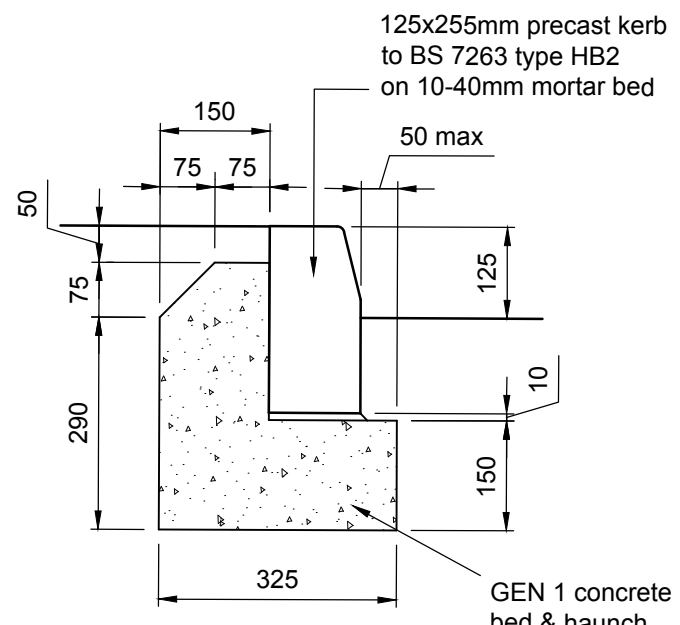


STANDARD HALF BATTERED HB2 KERB

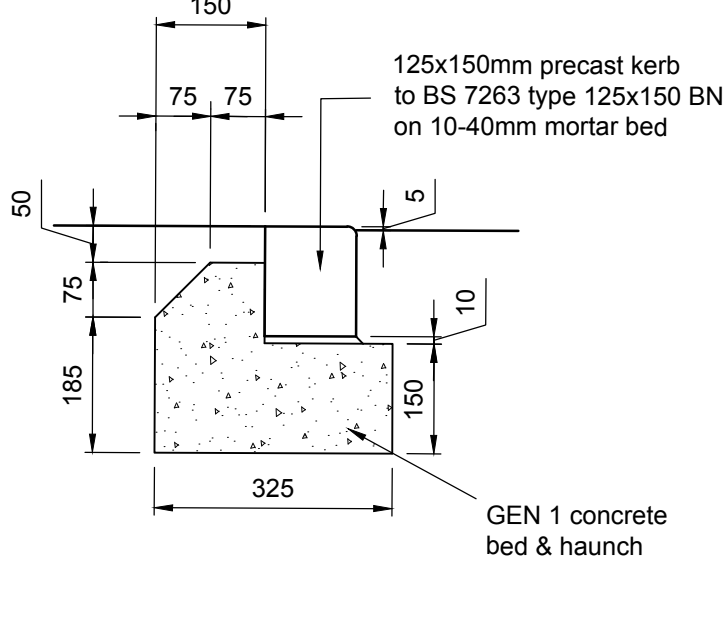


STANDARD DROPPED KERB

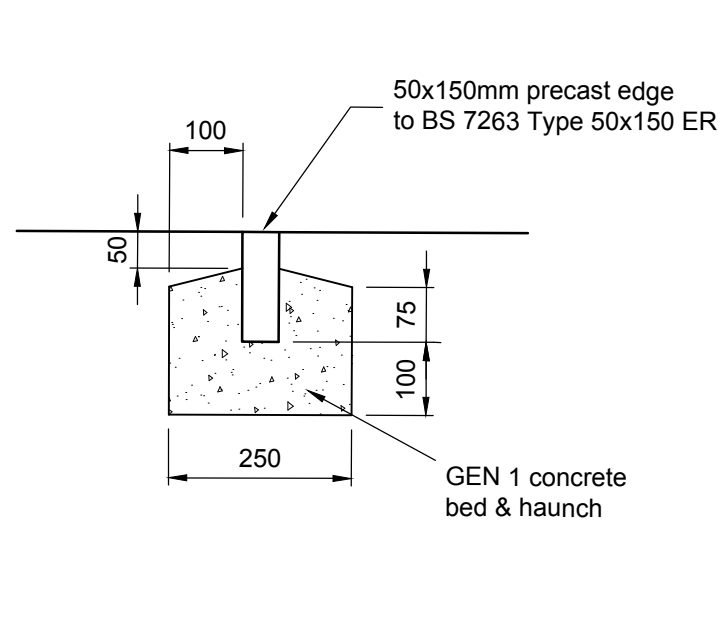


STANDARD 'ER' PC EDGE KERB

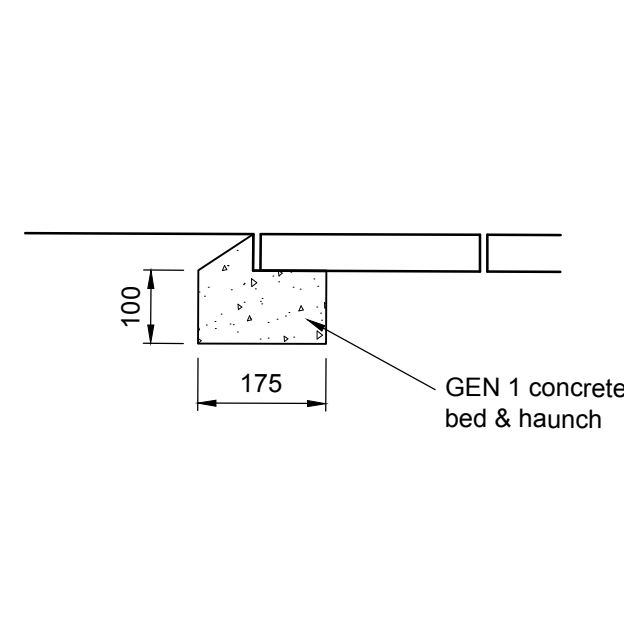


TYPICAL PAVING EDGE RESTRAINT DETAIL

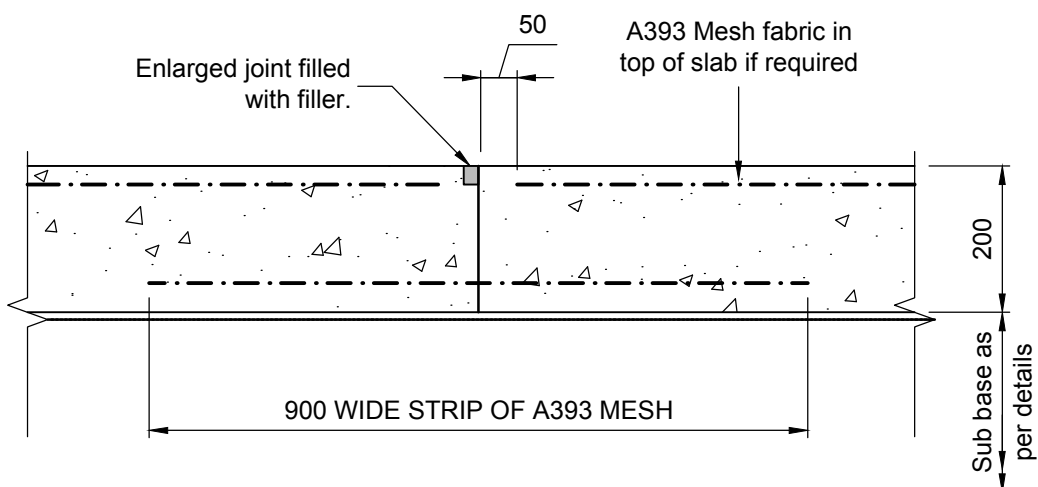


TYPICAL DAY/CONSTRUCTION JOINT

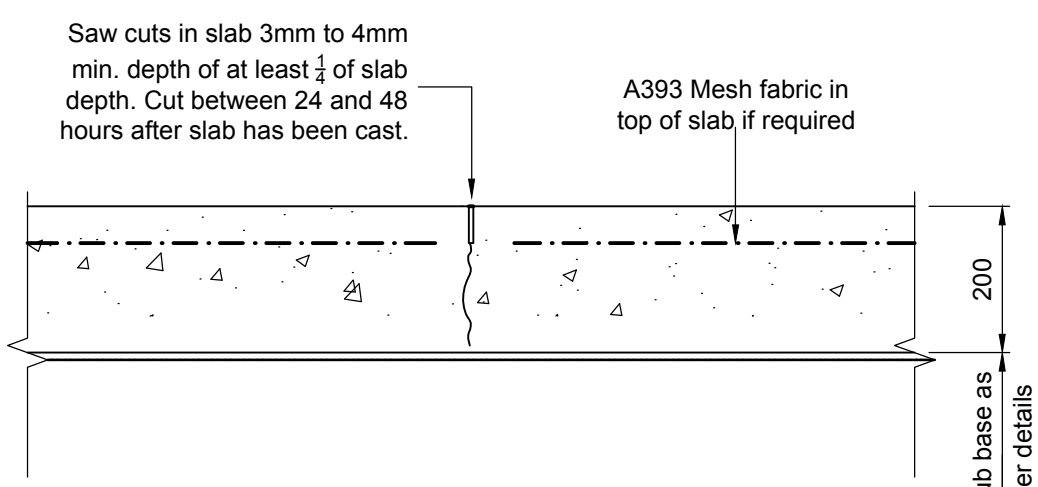


TYPICAL SAWN RESTRAINED-MOVEMENT JOINT

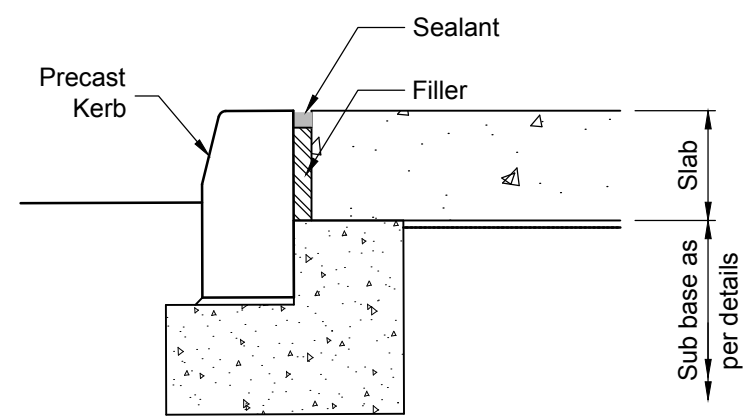

TYPICAL EDGE JOINT AT KERB

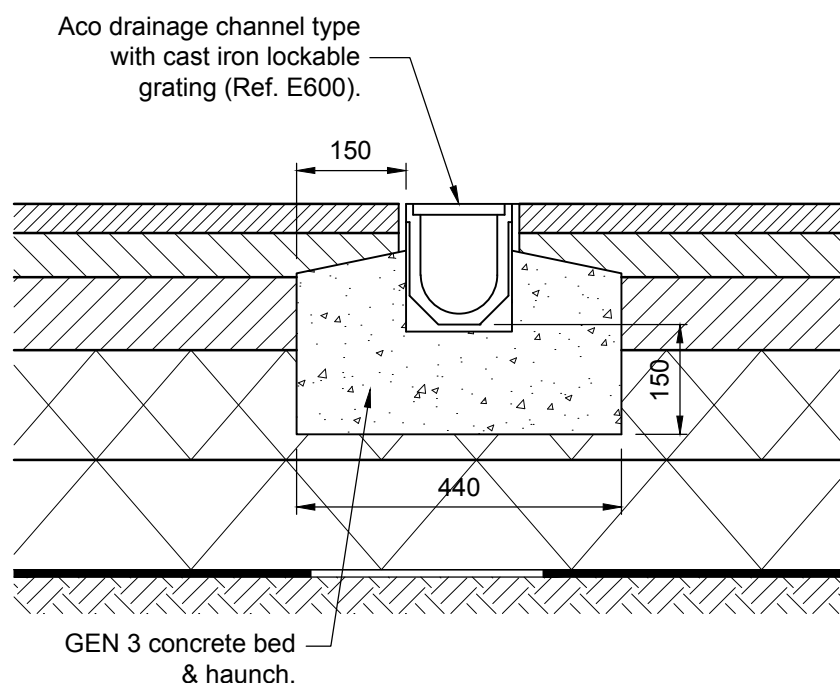

TYPICAL ACO CHANNEL IN CAR PARK AISLE DETAIL

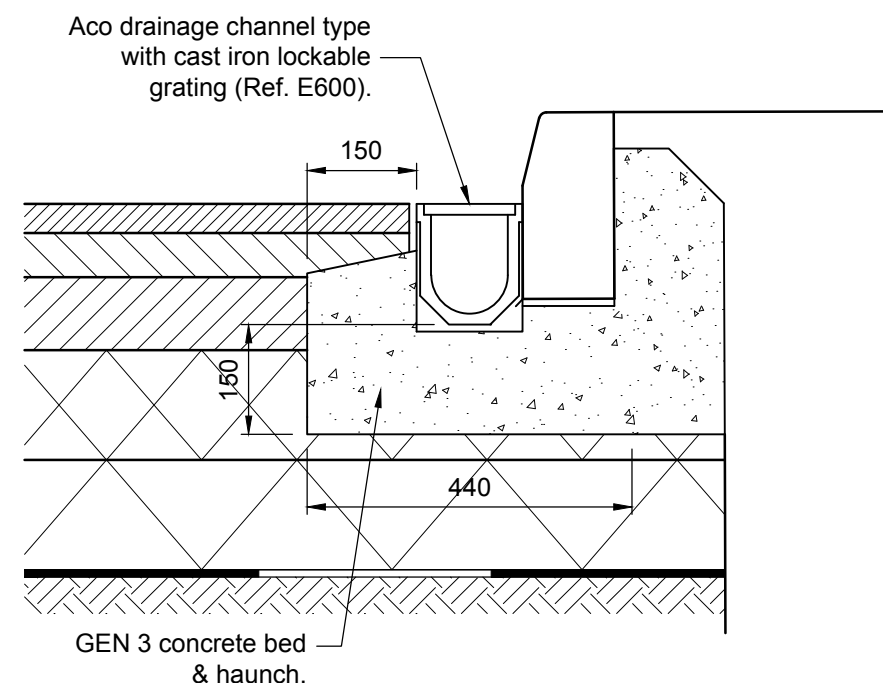

TYPICAL ACO CHANNEL AT CAR PARK KERB DETAIL

Notes

GENERAL.

1. This drawing is to be read in conjunction with all relevant Architects, Engineers and Specialists drawings and the Specification.
2. In case of a discrepancy between drawings or a lack of dimensions W.F.Brown Associates Limited must be consulted before work proceeds.
3. All dimensions are in millimetres. All levels are in metres, unless noted otherwise.

DO NOT SCALE THIS DRAWING - IF IN DOUBT ASK.

P2	22/04/16	PRELIMINARY ISSUE	SPF
P1	07/04/16	PRELIMINARY ISSUE	SJH
No.	Date	Revision / Issue	Am'd

PRELIMINARY

Project Name
**WATERLOO PARK,
WATERLOOVILLE**

Architect

Client
HARGREAVES PROPERTIES LTD

W.F. Brown Associates Limited
CONSULTING CIVIL & STRUCTURAL ENGINEERS
The Old Hayloft, Pucknall Farm, Dore Lane, Brighthelm, Romsey,
Hampshire, SO51 0JL
Tel: 01794 368241 Fax: 01794 368991
Email: enquiries@wfa.co.uk
Website: www.consulting-engineers.co.uk



This drawing is the copyright of W.F. Brown Associates. It may not be copied, altered or reproduced in anyway without their authority.

This drawing must not scaled. Use figured dimensions only. IF IN DOUBT ASK!

Drawing Title

EXTERNAL LAYOUT & DETAILS - LIDL

Created By SJH	Checked By PT	Approved By WFB
Scale As Shown	Date Apr '15	Rev.
Dwg Number 16015-061		P2