


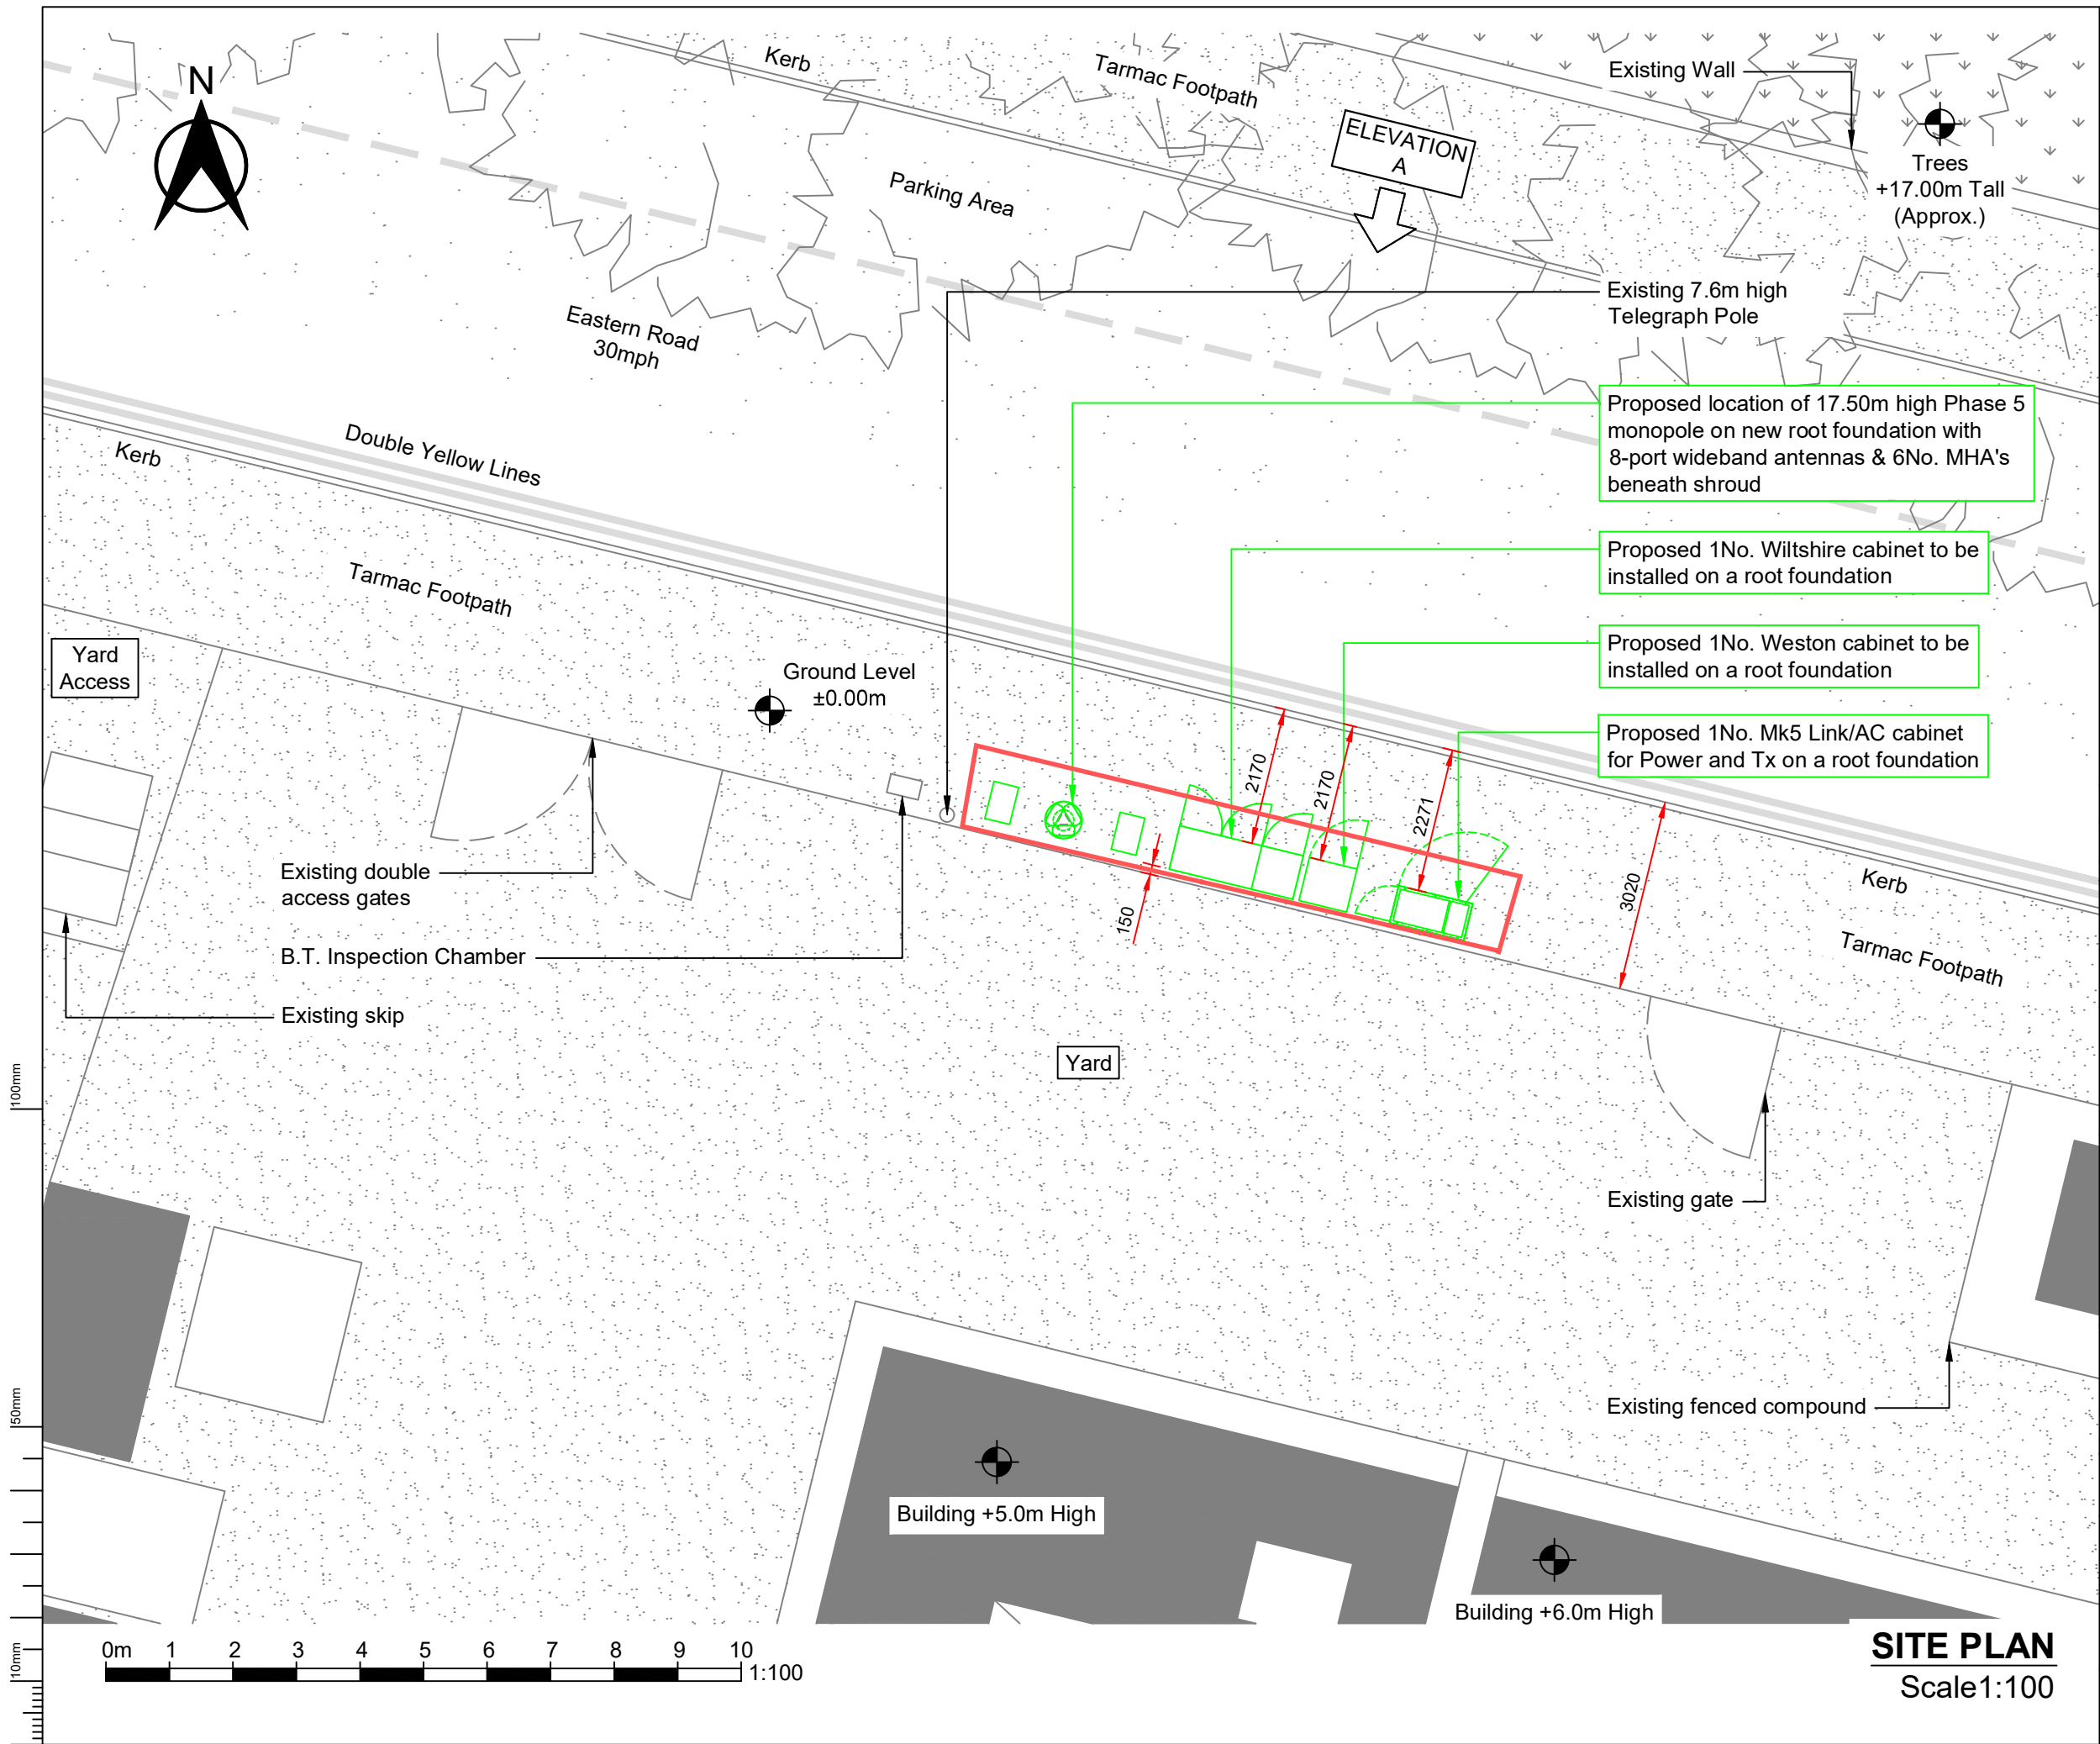

- NOTES:**
1. DRAWING TO BE READ IN CONJUNCTION WITH ALL RELEVANT DRAWINGS AND SPECIFICATIONS
 2. ALL DIMENSIONS ARE IN MILLIMETRES UNLESS OTHERWISE STATED
 3. DO NOT SCALE DRAWINGS, ALL DIMENSION TO BE CHECKED ON SITE
 4. DUCT ROUTES ARE SHOWN INDICATIVELY, ACTUAL ROUTES TO BE DETERMINED ON SITE
 5. ALL DISCREPANCIES TO BE REPORTED TO THE DESIGN ENGINEER

KEY
INDICATES PROPOSED EE EQUIPMENT

A2	LOCATION AMEND	26.07.21	KS	RC
A1	FIRST ISSUE	20.05.21	JDS	RC
Issue	Comment	Date	Drawn	Approved



Site Name & Address:
EASTERN ROAD SW
EASTERN ROAD,
HAVANT
HAMPSHIRE
PO9 2QZ

Title:
**PROPOSED
SITE LAYOUT**

Purpose of Issue:
NEW SITE DESIGN

Drawing No:
71224_EASTERN ROAD SW_003

Host Cell ID:
71224

Issue:	Scale at A3:	Checked:	Date:
A2	AS SHOWN	SB	26.07.21
Drawn:	Date:	Approved:	Date:
KS	26.07.21	RC	26.07.21

Beacon ref: XXXX