


No.6 Blackmoor Walk, West Leigh, Havant, Hampshire, PO9 5PR.

NOTES:
The contractor, sub-contractor or supplier is to check all relevant dimensions, levels, existing structure and materials together with existing service runs prior to commencing the works. ANY DISCREPANCIES ARE TO BE BROUGHT TO THE ATTENTION OF THE ARCHITECTURAL DESIGNER.
© This drawing is copyright and may not be copied, traced, altered or reproduced without the express written permission of the Architectural Designer.

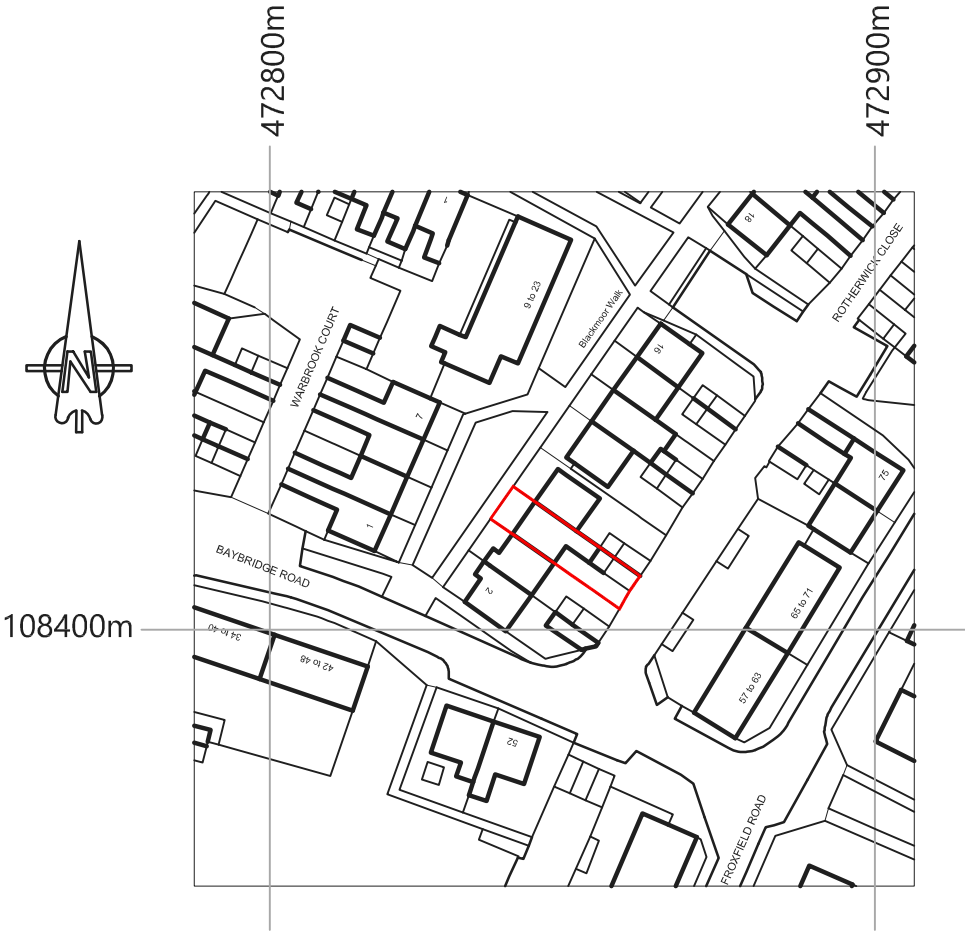

Crown Copyright and database rights 2021 OS Licence no. 100019980

Location Plan 1:1250 @ A4

L.M.D.
DESIGNS Ltd.
ARCHITECTURAL
& INTERIOR DESIGN

4 Foxcombe Close,
Swanmore,
Hampshire, SO32 2UJ.
Tel: 07876 712622
Email: Lmdarchitecture@aol.com

Job Title			
Proposed Extension at No.6 Blackmoor Walk, West Leigh, Havant, PO9 5PR.			
Client			
Mr L. Clay			
Drawing Title			
Planning Location Plan Existing			
CAD REF: 221887-6-Blackmoor-Walk.dwg			Scale 1:1250
Drawn SLV	Amended	Checked	Date May '21
Job No. 221887		Drg. No. 100	Rev. A

