


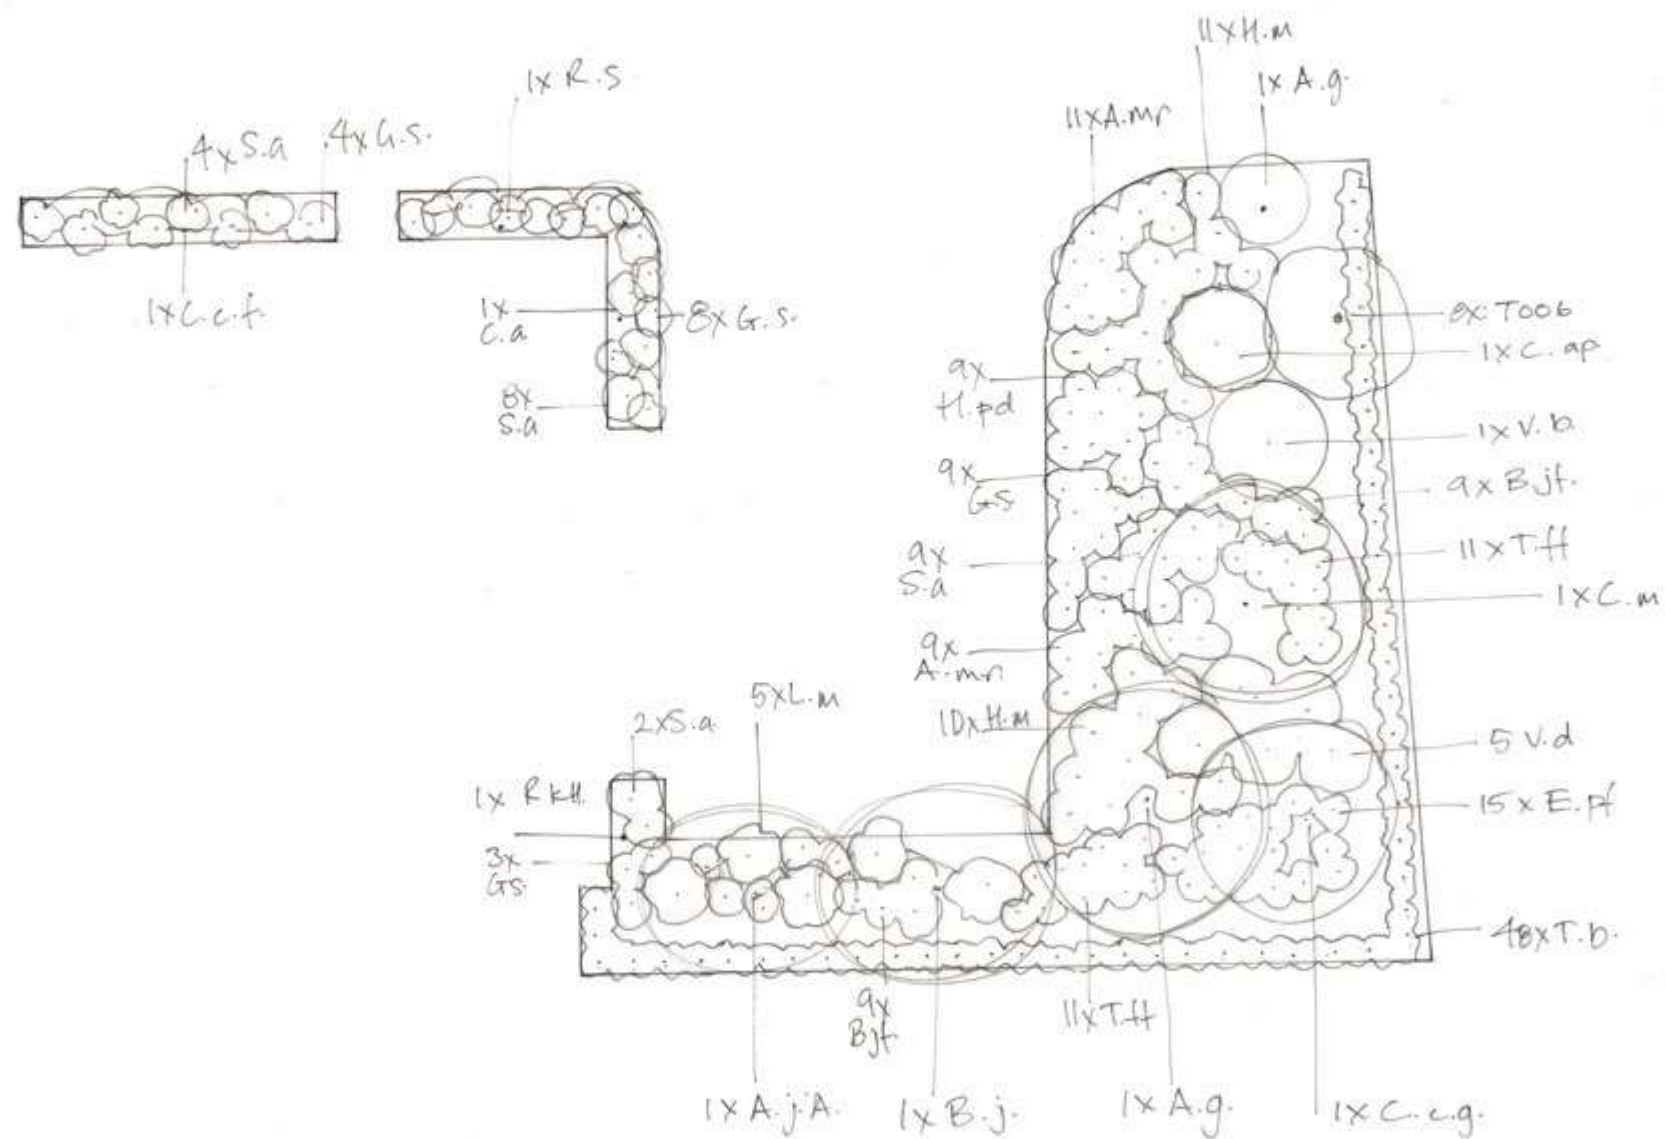

Creative Landscapes, Daisy Cottage, 40 Lutener Rd, Easebourne, W. Sussex	
Please do not scale from this drawing - all measurements to be checked on site	
Drawing title	Planting plan Bed no.1
Project	48, Sinah Lane, Hayling Island
Scale	1:100
Drawing number	PP01
Date	July 2021