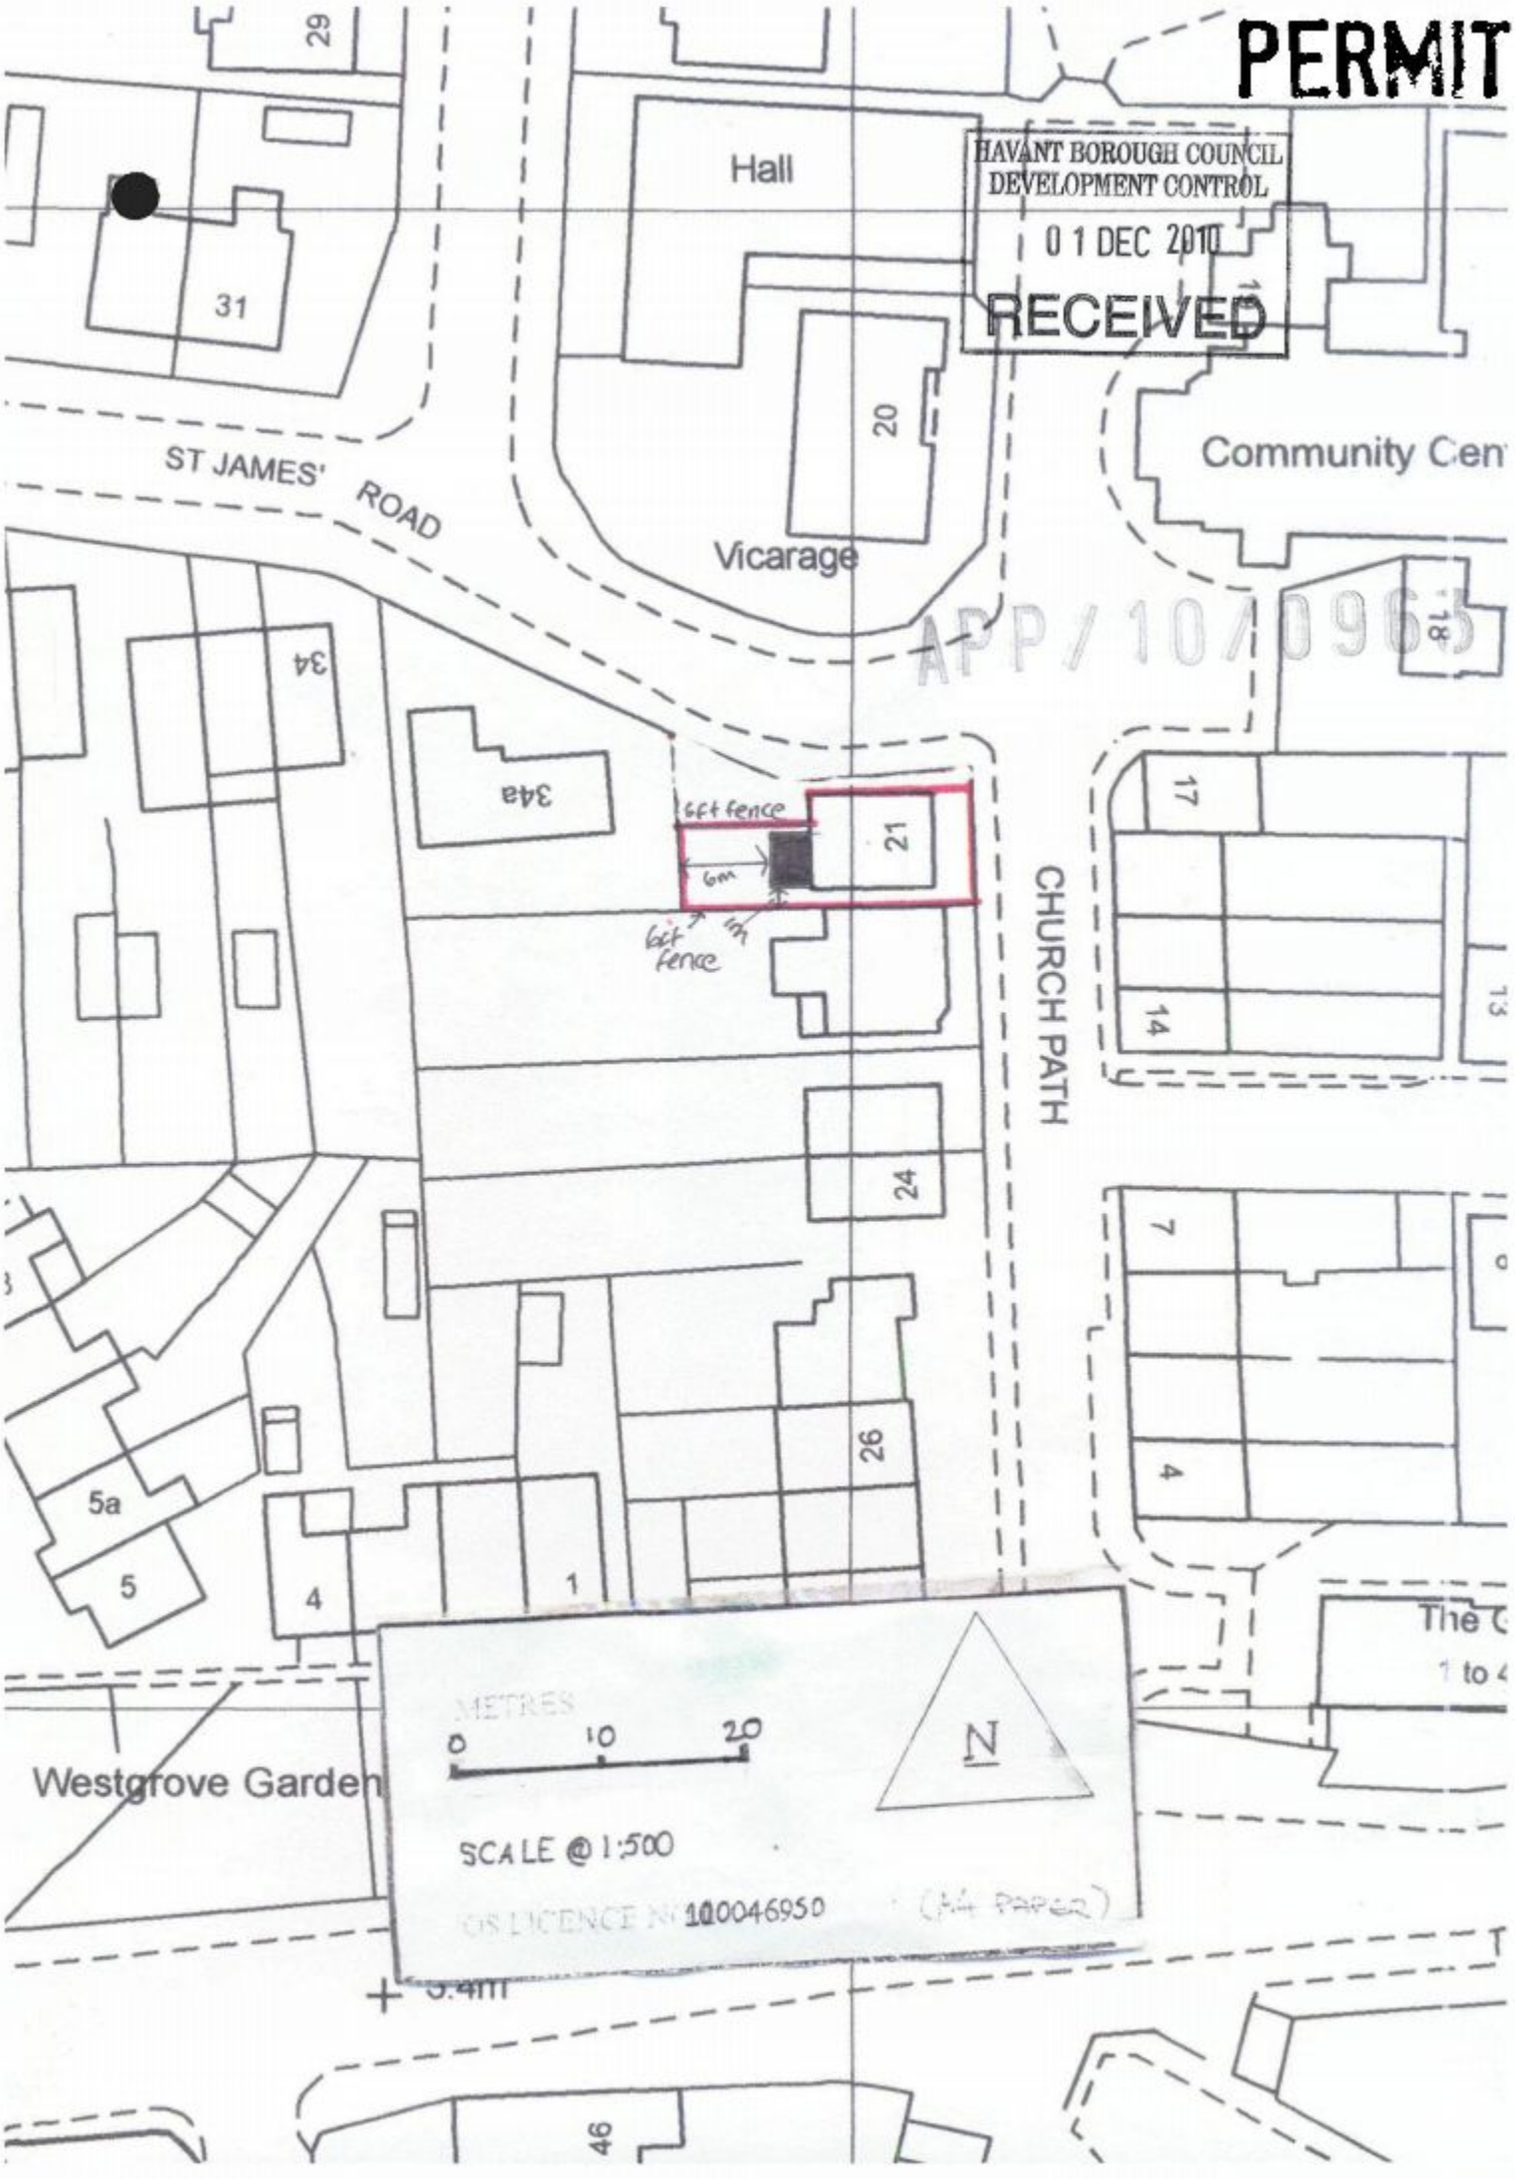

PERMIT
HAVANT BOROUGH COUNCIL
DEVELOPMENT CONTROL
01 DEC 2010
RECEIVED
APP/10/00965
Hall
Community Cen
ST JAMES' ROAD
Vicarage
CHURCH PATH
Westgrove Garden
6ft fence
6m
1m
6ft fence
29
31
20
34
34a
21
17
14
24
7
4
26
5a
5
4
1
METRES
0
10
20
N
SCALE @ 1:500
OS LICENCE No 100046950
(A4 PAPER)
5.4m
46