


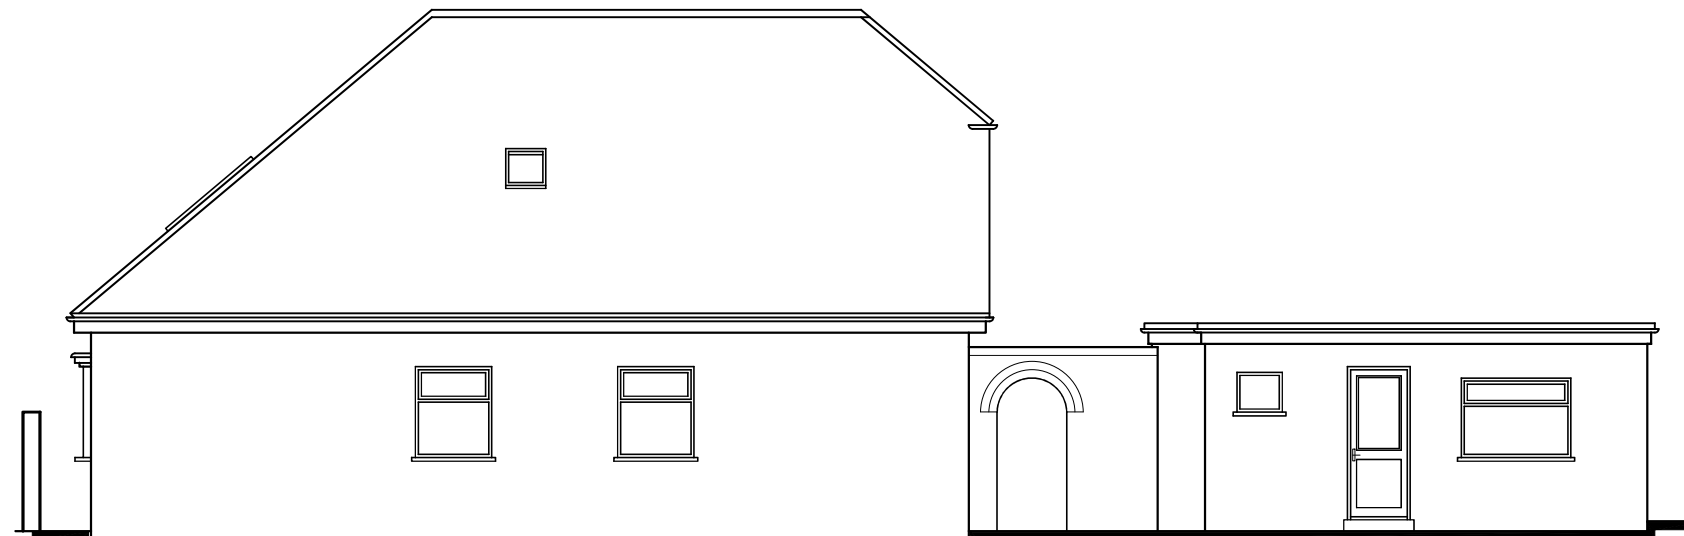


SOUTH



EAST



NORTH

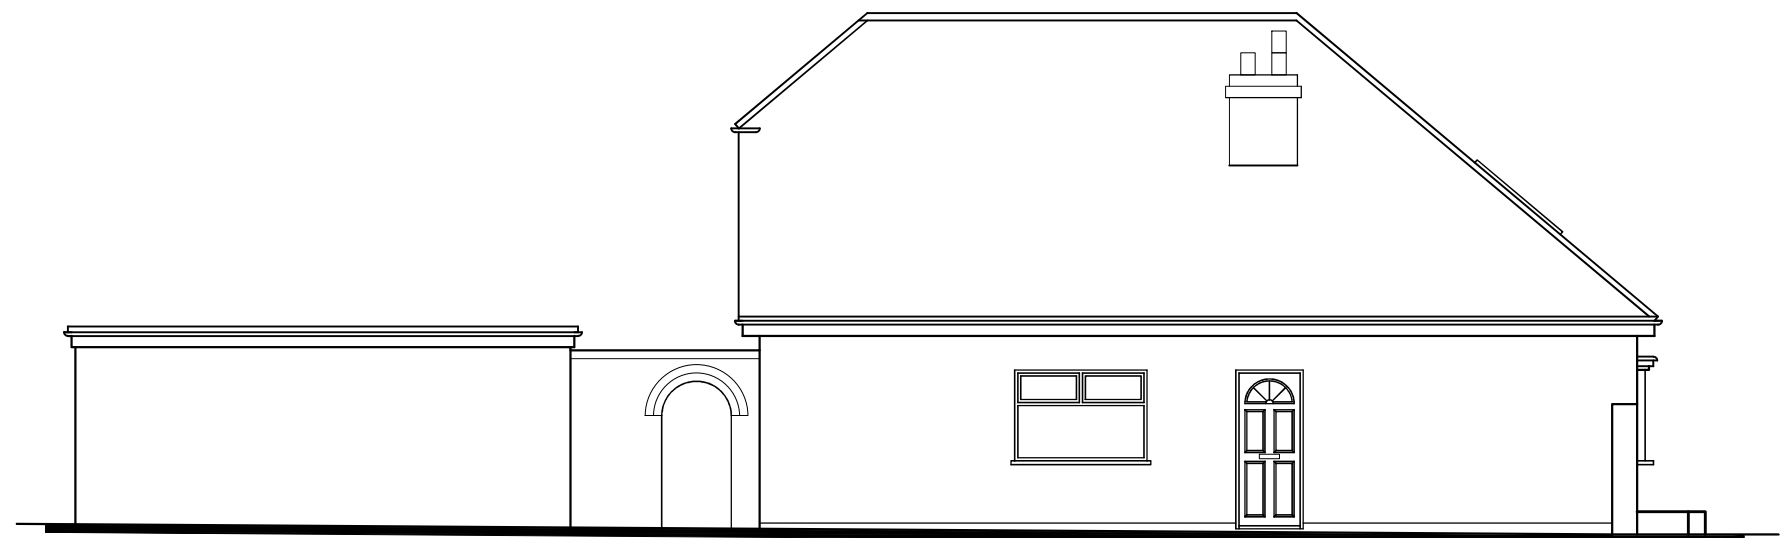

WEST

1 New Cut,
Hayling Island,
Hampshire,
PO11 0ND

EXISTING ELEVATIONS

Revisions a) Garage added./16.07.18/JHL
b) Garage Altered/09.07.21/CAL
c)
d)

CAD

Critchley Architecture And Design
Contact: 02392 474 919 | info@caad.online

The Old Brewery, 15E South Street, Havant, PO9 1BU



Scale A3 = 1:100
Drawn SAR
Date 18/06/18

18071-301

B

10m

20m

30m

40m