


11 Lapwing Close PO10 7GS

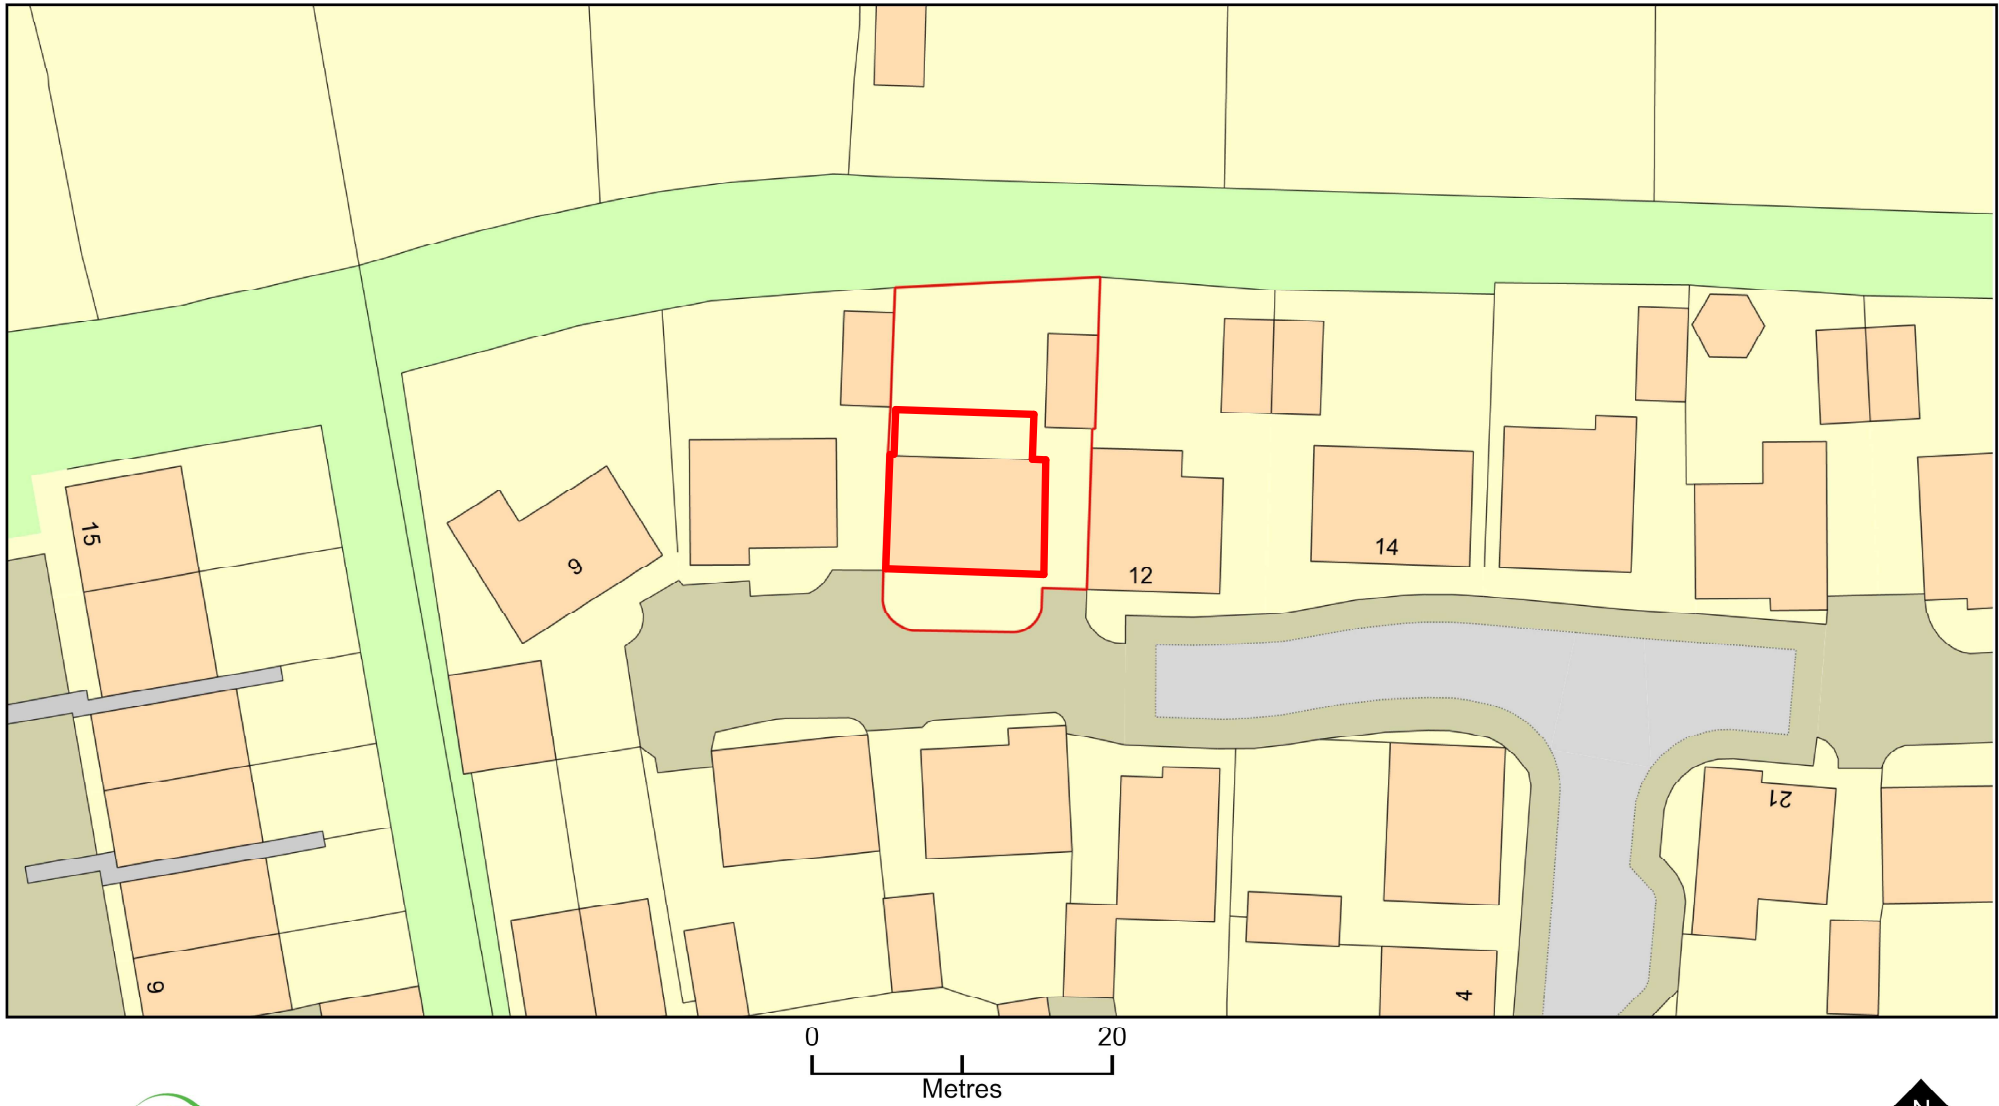

Plan Produced for: Parkers Design
Date Produced: 08 Aug 2021
Plan Reference Number: TQRQM21220170533824
Scale: 1:500 @ A4
© Crown copyright and database rights 2021 OS 100042766

1:500		50
1:200		20
1:100		10
1:50		5



All measurement to be checked on site prior to any comment
(C) Copyright of Parkers Design (Southern) Limited. Any reproduction of these drawings will require written authority from the copyright owner.

Parkers Design Limited - The Studio @ 90, PO9 2PR

www.pexd.co.uk - info@pexd.co.uk - 07776 008822

PROJECT
11 Lapwing Close PO10 7GS

SHEET
Block

CLIENT			
Lewis			
Date	Issue Date	Scale (@ A3)	
Drawn by	SW	DRAWING NUMBER	REV
Checked by	SR	P 9	