


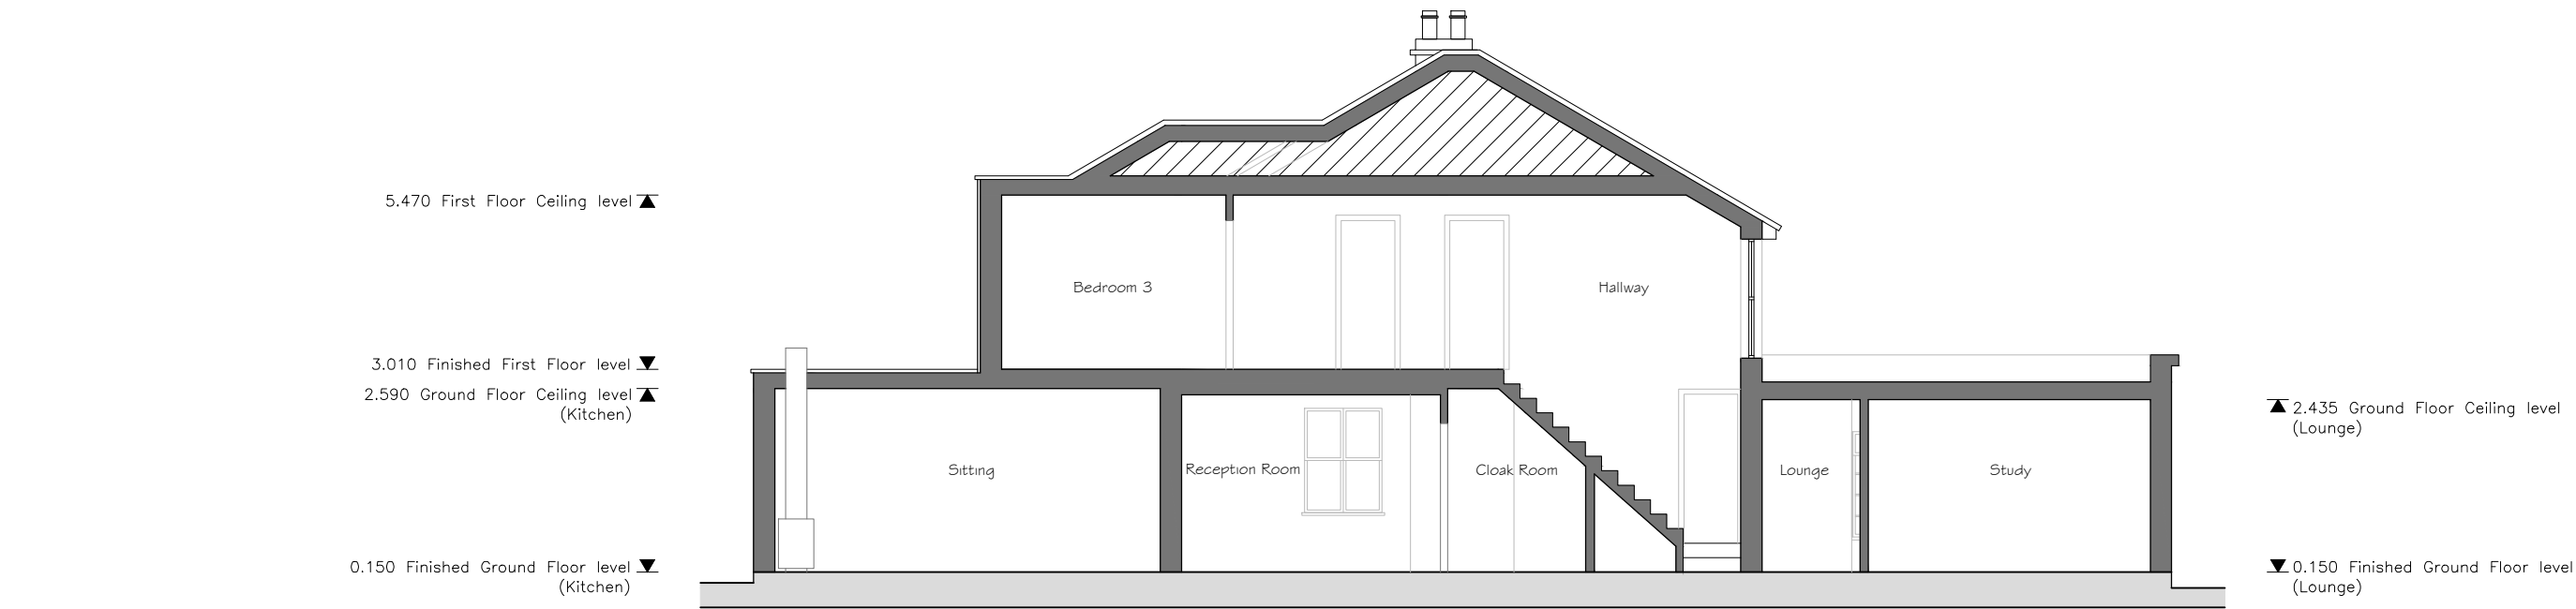

Proposed Section A-A
Scale 1:100

Rev	Date	Description	By	PM
A	21.07.16	Issued for Planning	CJ	JM

REVISIONS

01.52

1.52

2.52

3.52

4.52

5.52

Design Team Studios LLP
Copyright Reserved
Check Dimensions on Site

© Crown copyright and database rights [2015]
Ordnance Survey 0100031673
© Local Government Information House Limited copyright and database rights [2015] 0100031673

DRAWING STATUS:
Planning

REVISION:
A

Scale @ A3: 1:100
Date : © July 2016

Drawn by : CJ
Checked by : JM

DRAWING NUMBER:
262.P106_A


City Office (Design Drawn)
The Clock Tower, Great Southsea Street at Castle Road
Southsea, Portsmouth, Hants, PO5 3BY
Tel: 02392 837149

E: info@designteamstudios.com
W: www.designteamstudios.com