
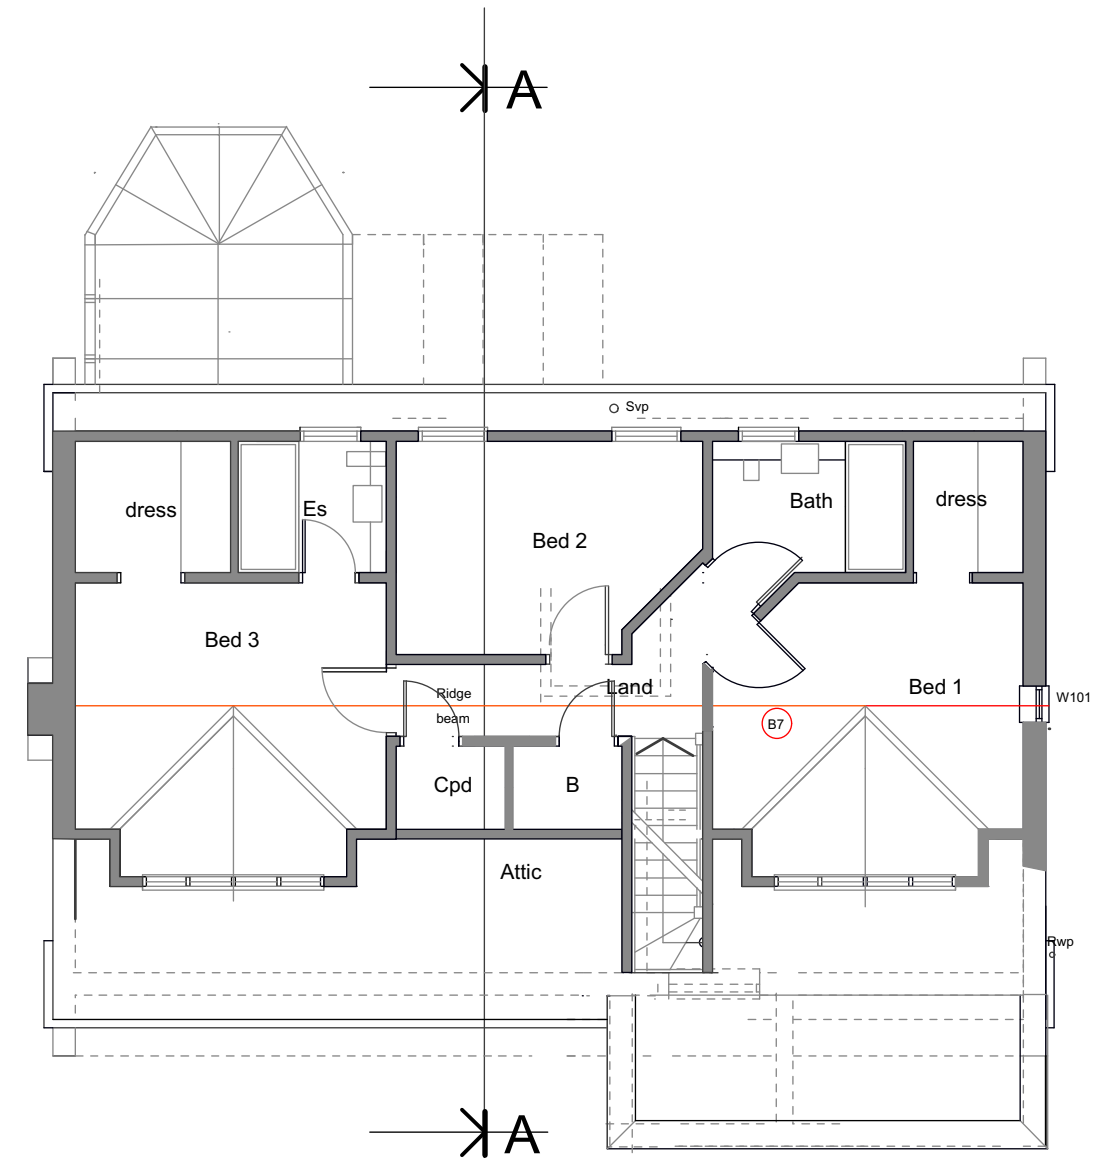


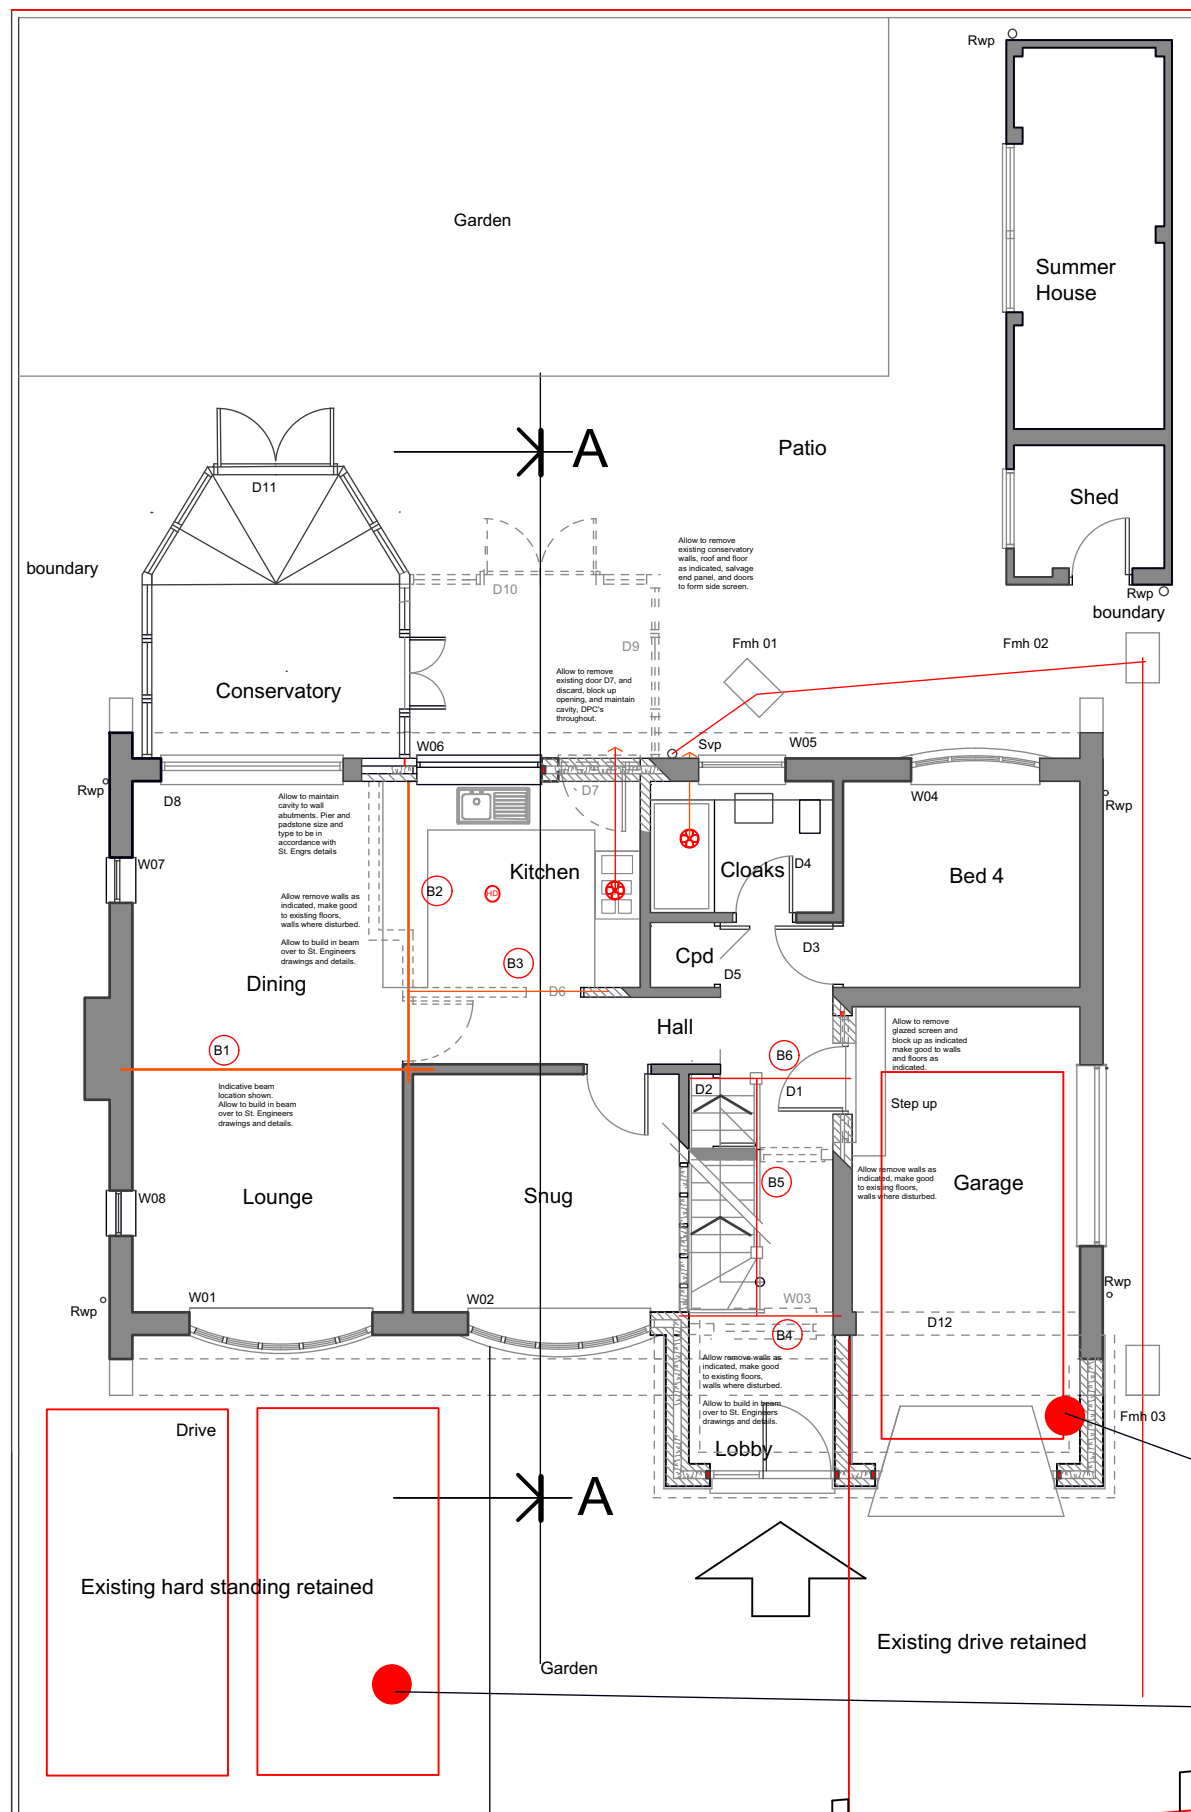

Notes	rev.	description	date	by
Existing drop kerb, drive access retained.	A	Preliminary for comments	26.93.21	LIR
	B	Planning application		
	C	Window location amended, FF Plan reconfigured	07.06.21	LIR

Project : Alterations & Improvements to :
2 Bound Lane, Hayling Island, Hampshire.

Client: Mr James Cassidy

Title : Proposed GA Plans

Drawing :Y9021_A1305 / Rev C

Architectural Planning Ltd.

Building Surveyors, Designers & Project managers.
1a Nutbourne Road, Sandy Point, Hayling Island, Hants . PO11 9RT .
Telephone : 02392 463994, mobile : 07795 633100