

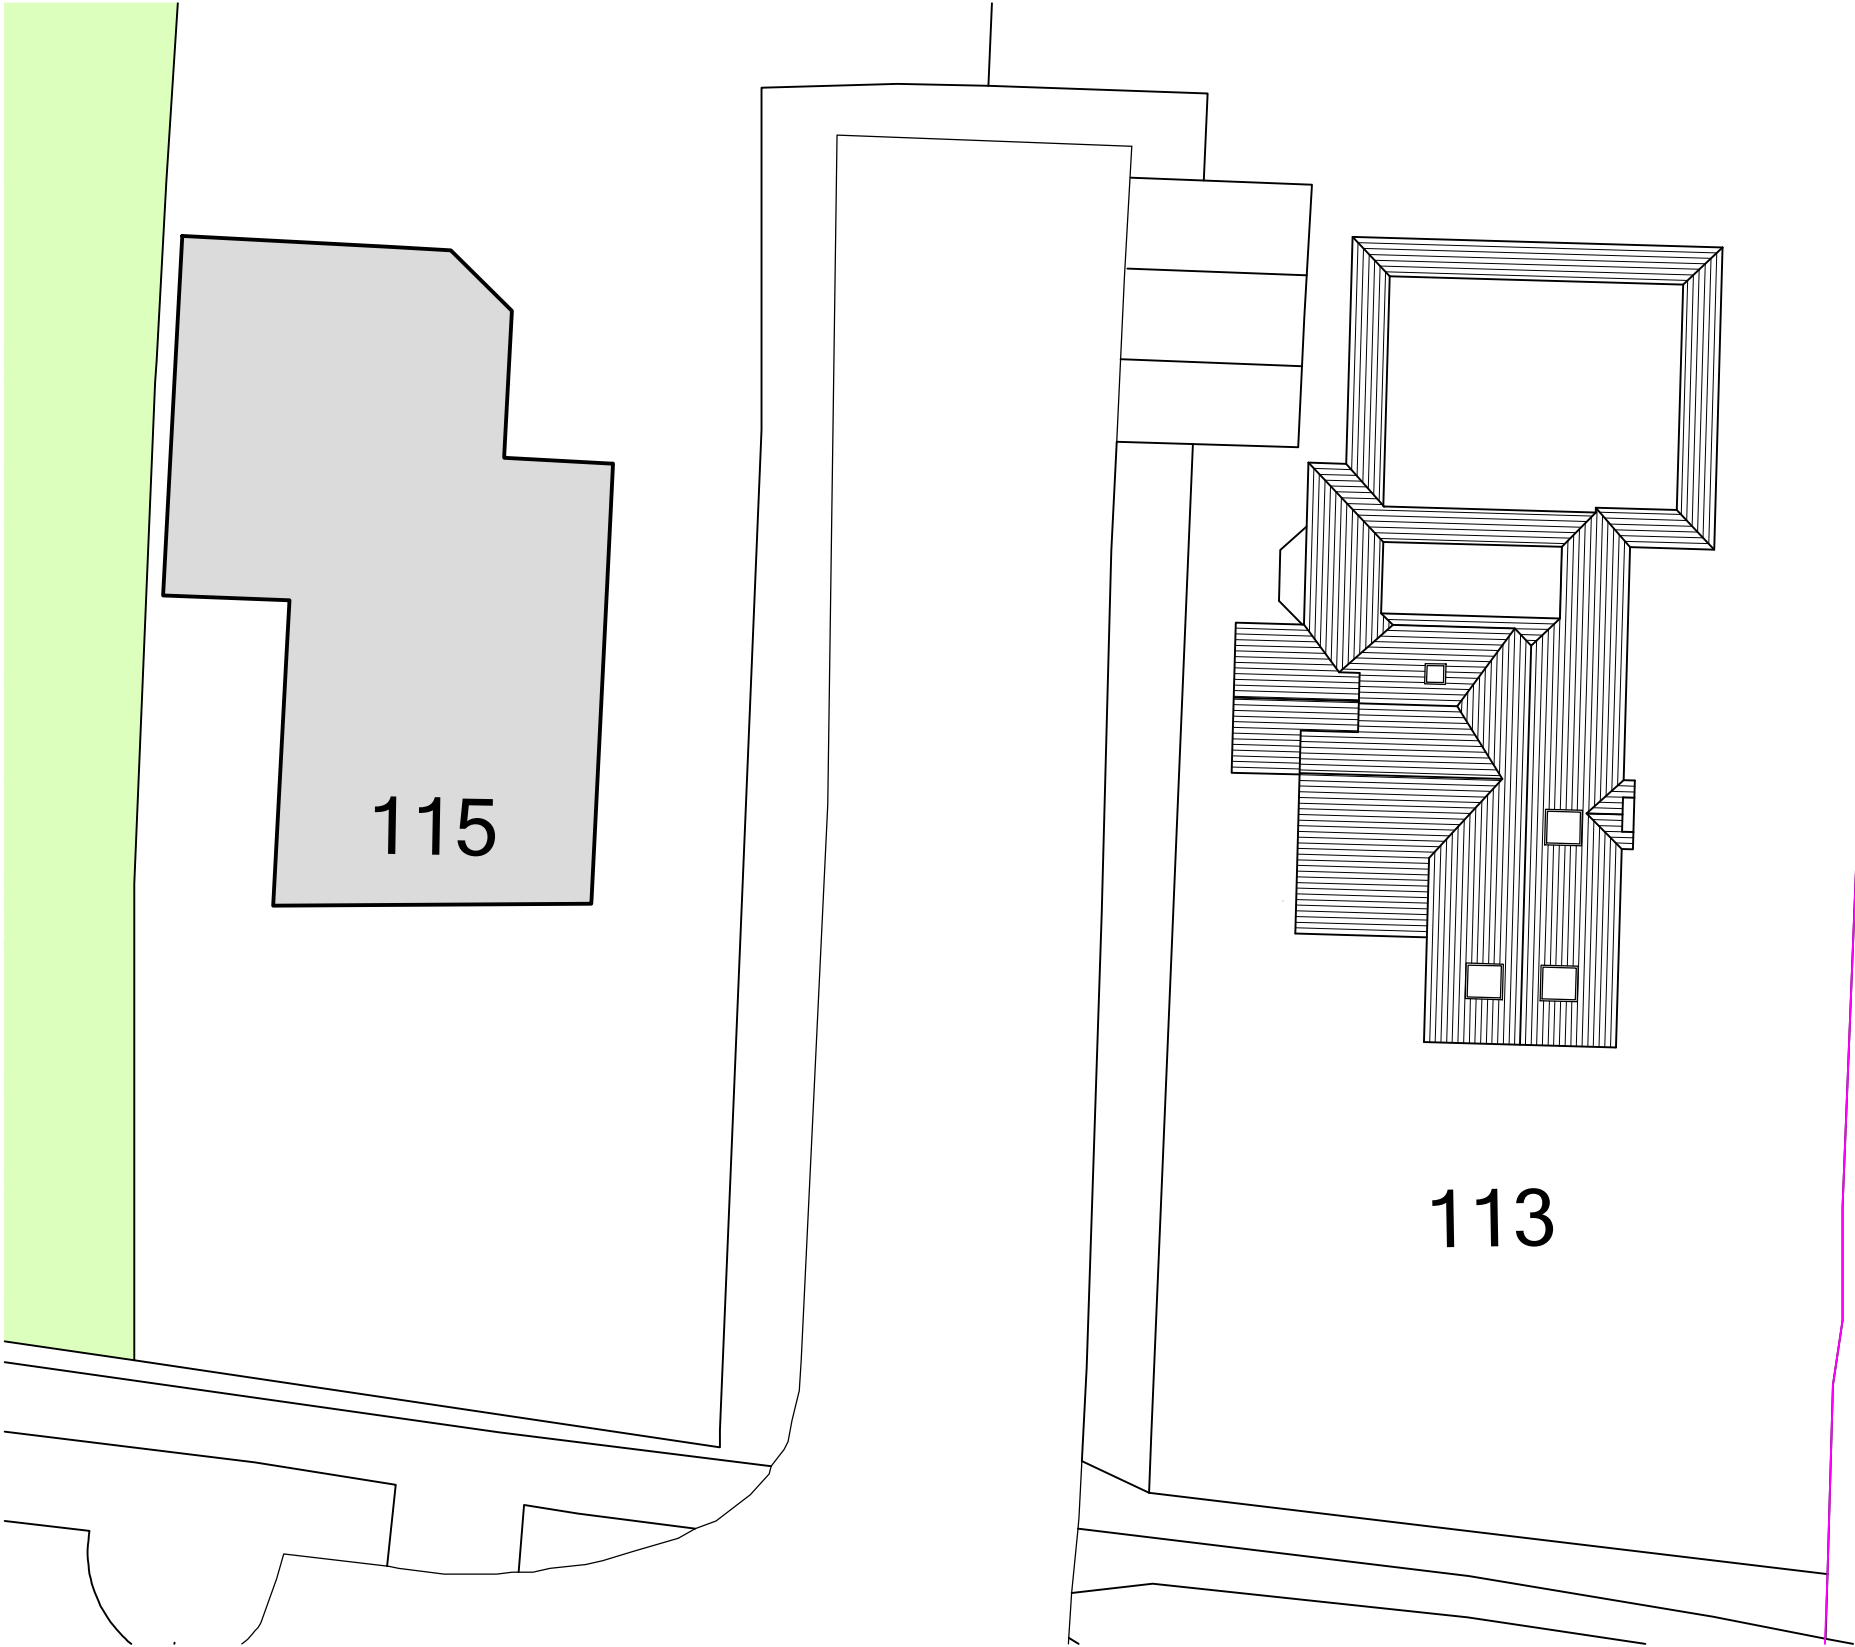
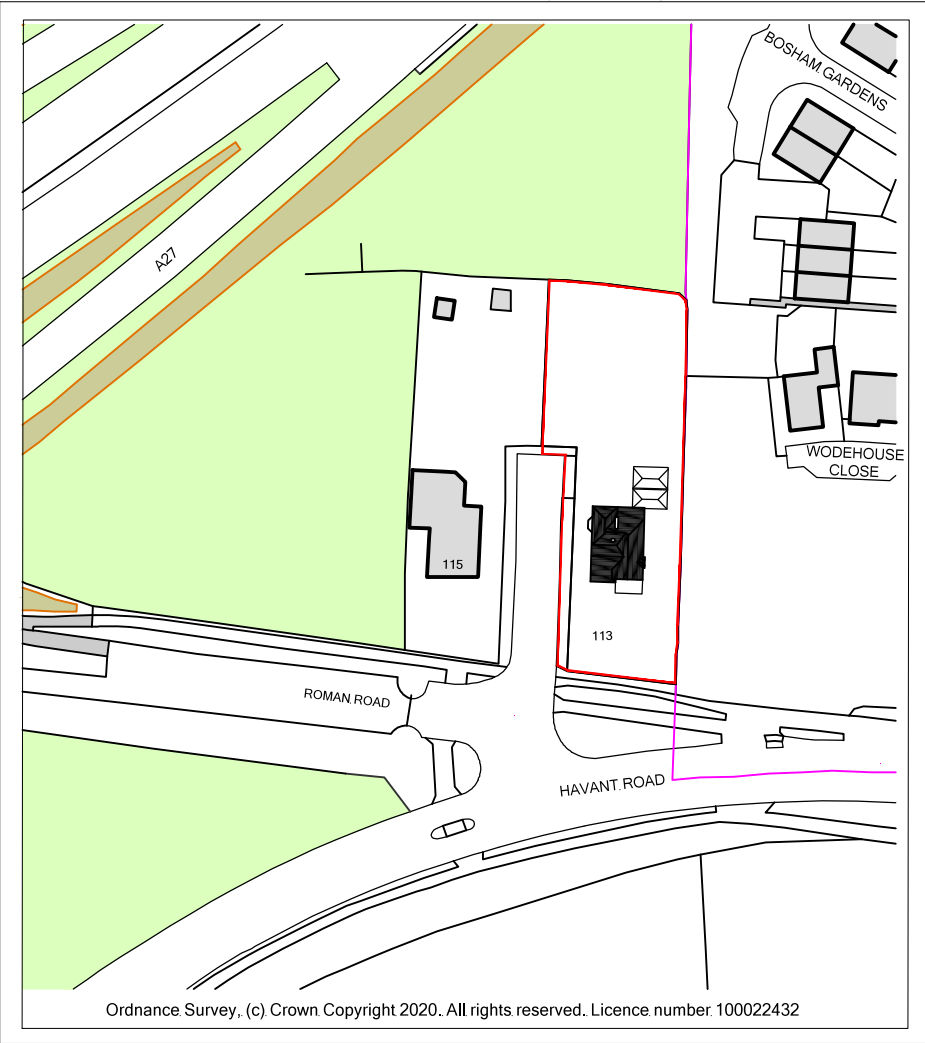


This drawing may be scaled with reference to the scale bar for planning application purposes only. Do not scale for any other purpose, use only annotated dimensions. All dimensions are to be checked by parties using the drawing, and any errors or omissions are to be reported to James Potter Associates Ltd.



Rev.	Date	Note	Author	Checked
A	23/04/2021	Garage & balcony removed. Rear extension pulled in 1.5m on east side	LB	JP
B	17/06/2021	Updated Parking	LB	JP

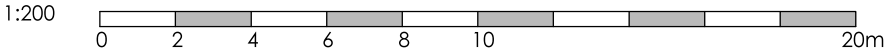

BLOCK PLAN
SCALE 1:200

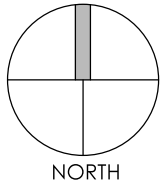

LOCATION PLAN
SCALE 1:1250

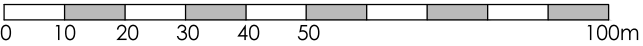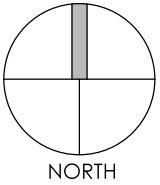

PARKING

Proposed car parking spaces: 3

Project	REAR, FRONT & SIDE EXTENSIONS & ALTERATIONS 113 HAVANT ROAD EMSWORTH PO10 7LG					Drawing	BLOCK AND LOCATION PLAN			
						Job-Dwg Number	20042-PL-001		Rev.	B
Client	MR & MRS STEPHEN					 JAMES POTTER ASSOCIATES www.jpa.design JPA - PORTSMOUTH 117 Highland Road, Southsea, Portsmouth, PO4 9DD t. +44(0)2394 002 897				
Status	PLANNING									
Scale	1:200/1:1250		Sheet Size A3							
Author	RB / LB	Checked	JP	Date	13/11/2020					