Note: The heights / levels shown are indicative only and are to be confirmed on receipt of survey information. The intention is for the existing arrangment to be replicated for the new extension to the home shopping pod. Levels shown may vary by up to 250mm depending upon existing structure and site conditions, etc.

© Whittam Cox Architects - Disclaimer:

This drawing is copyright of WCEC Group Ltd trading as Whittam Cox Architects, and shall not be reproduced nor used for any other purpose without the written permission of the Architects. This drawing must be read in conjunction with all other related drawings and documentation. It is the contractors responsibility to ensure full compliance with the Building Regulations.

It is the contractors responsibility to check and verify all dimensions on site. Any discrepancies to be reported immediately. IF IN DOUBT ASK.

Materials not in conformity with relevant British or European Standards/Codes of practice or materials known to be deleterious to health & safety must not be used or specified on this project.

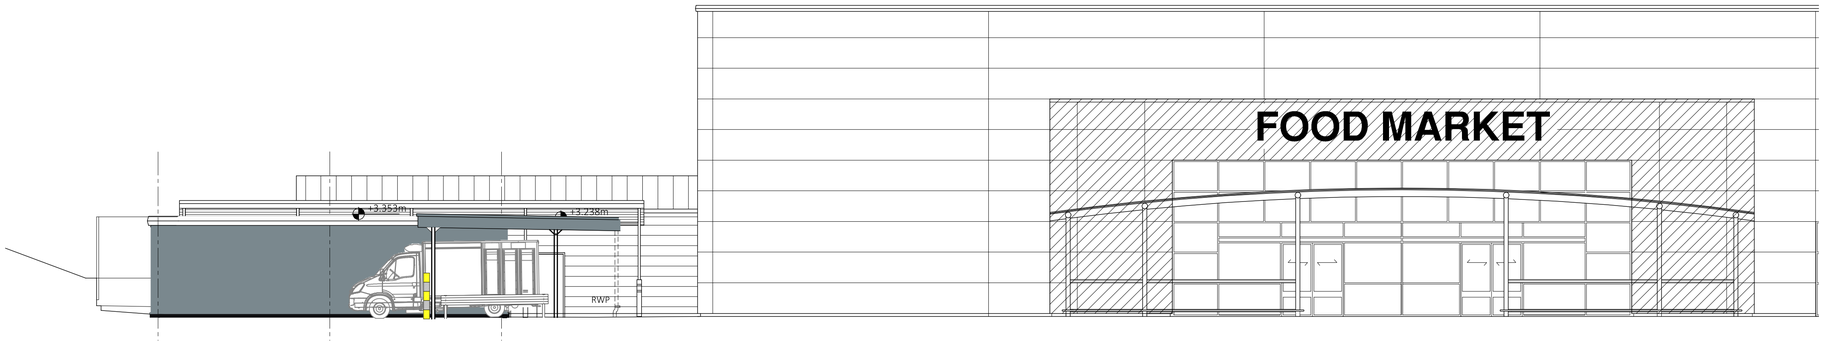

1 PL-07 PROPOSED FRONT ELEVATION
Scale 1:100 @ A1

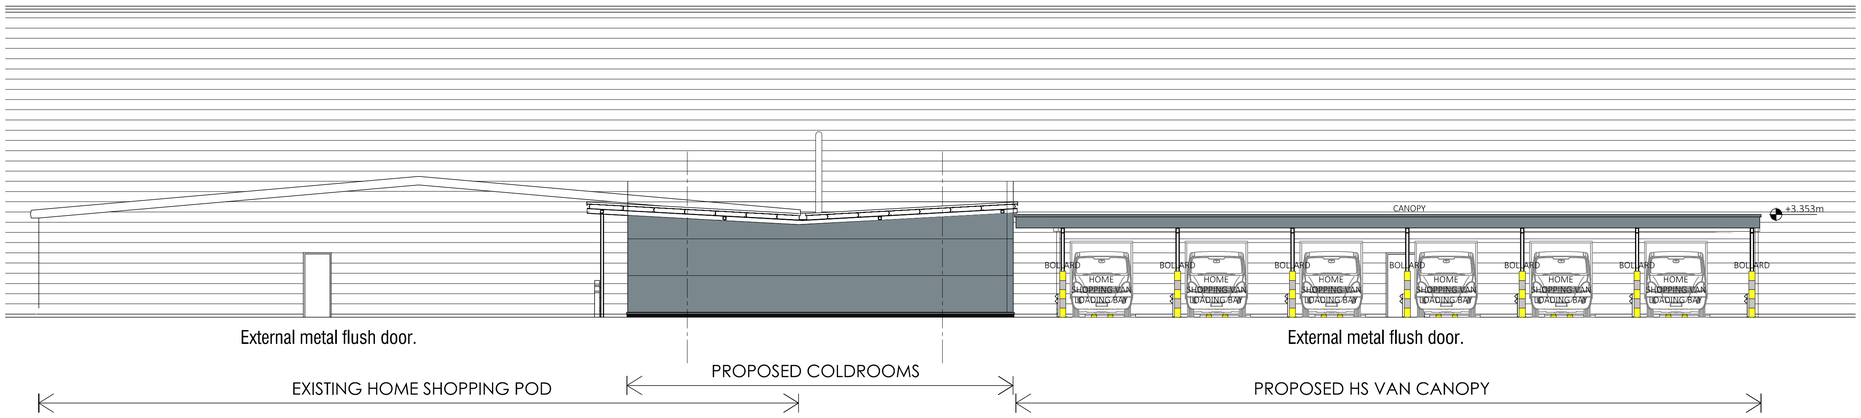

2 PL-07 PROPOSED SIDE ELEVATION
Scale 1:100 @ A1

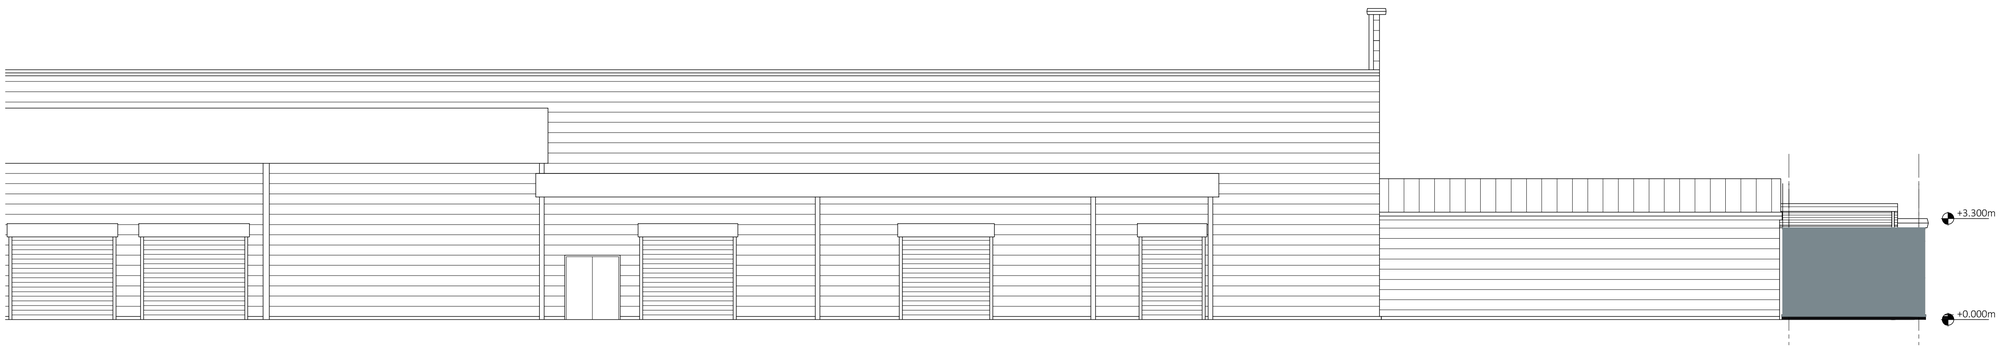

3 PL-07 PROPOSED REAR ELEVATION
Scale 1:100 @ A1

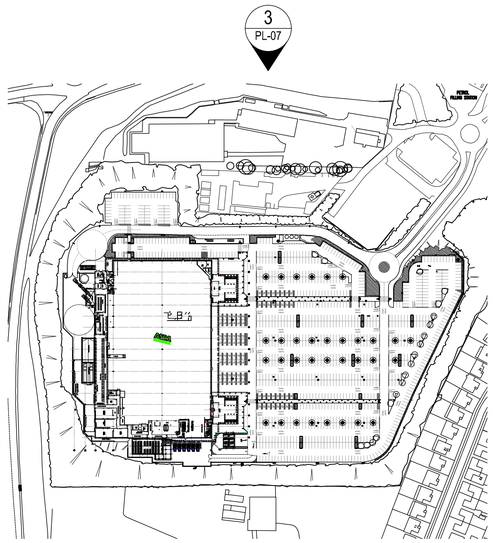

4 PL-07 LOCATION PLAN
Scale 1:2500 @ A1

0m 25 50 75 100 125 150 175 200 225 250
1:2500

0m 1 2 3 4 5 6 7 8 9 10
1:100

No.	Date	Description	Drwn/Chkd By
-	17/05/21	First Issue.	MS / SJS

PLANNING

CLIENT

ASDA

PROJECT
PROPOSED HOME SHOPPING WORKS
ASDA HAVANT

TITLE
PROPOSED ELEVATIONS

DRAWING STATUS
PLANNING

DRAWN	MS	CHECKED	S.J.S
SCALE	1:100 & 1:2500 @ A1		
DATE	MAY 2021		

Whittam Cox ARCHITECTS
Chesterfield / 01246 260261
London / 020 3388 0019
Leeds / 0113 3366018
whittamcox.com

JOB NO.	DRAWING NO.	REV
200486	PL-07	-