


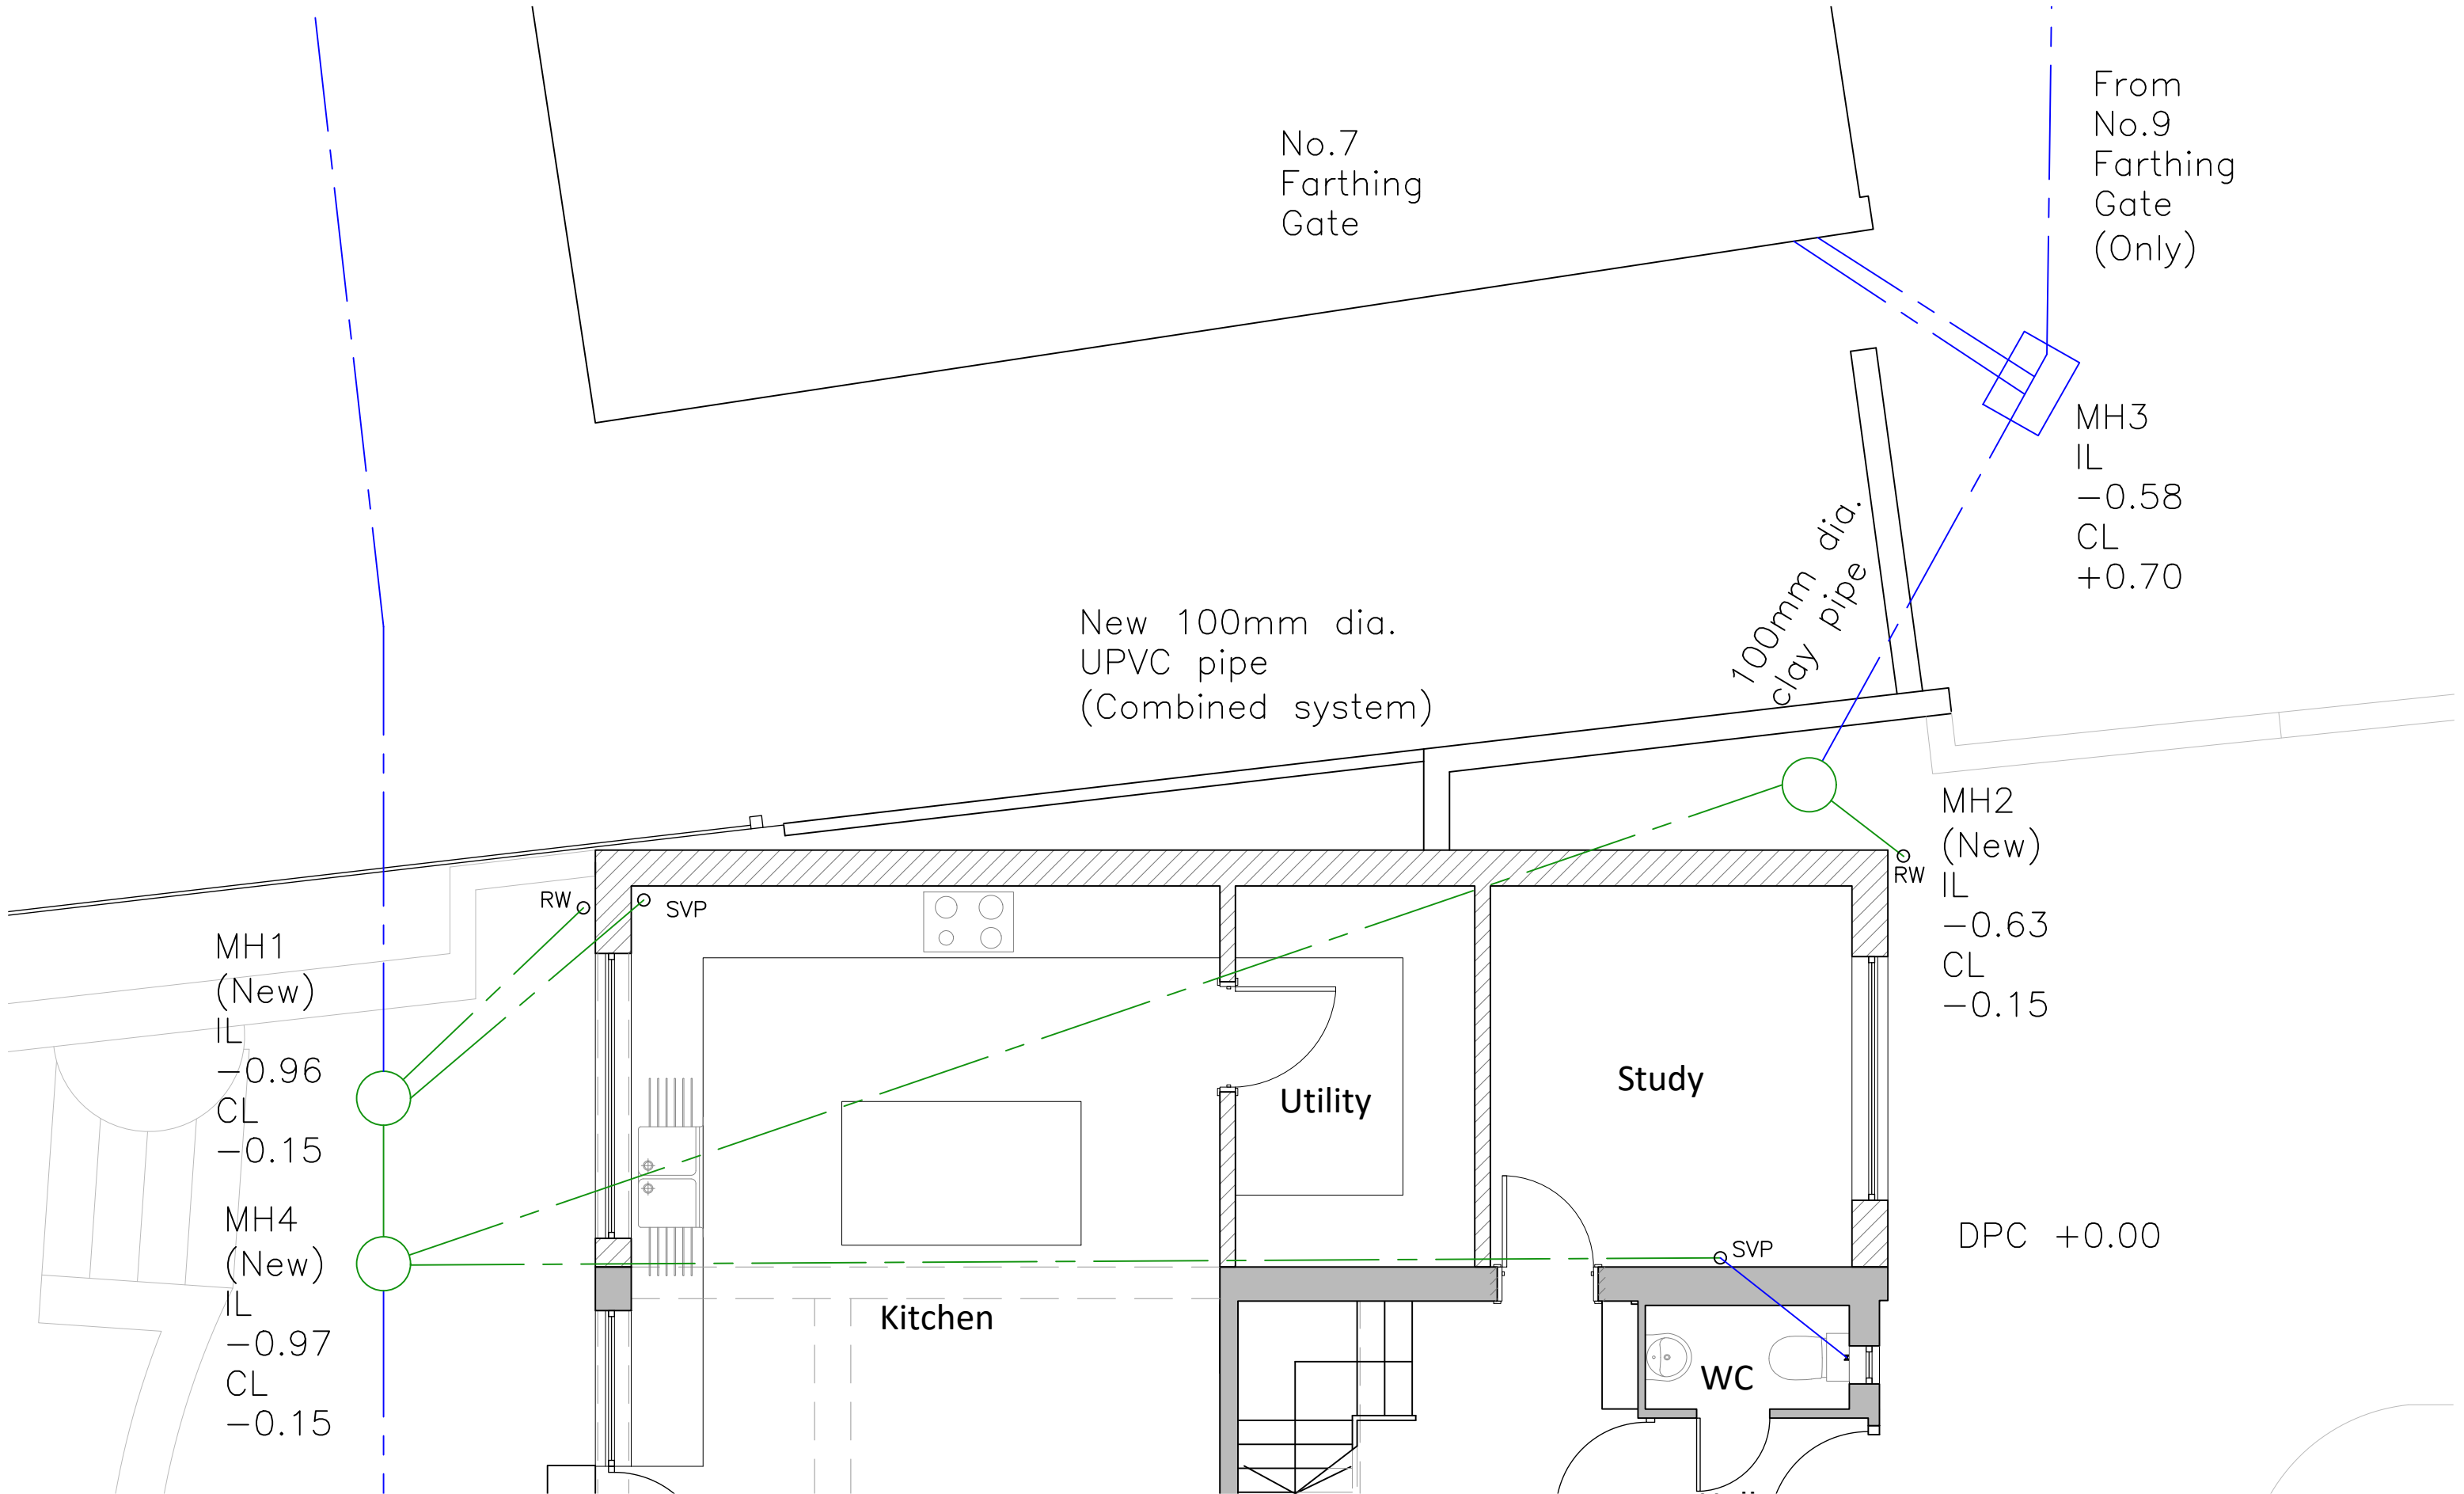

Rev	Comments	Date	Dr	Ch
P1	1st Issue	30-3-2021	RC	RC

Notes:
DO NOT SCALE FROM THIS DRAWING
Scaling Only For Local Authority purposes. Dimensions to be checked on site. All dimensions in millimeters unless otherwise stated. This drawing is to be read in conjunction with all other related material. Any discrepancies, conflicts or errors must be reported before commencing work.
This drawing and information displayed is the confidential property of Richard Cornish and shall not be copied or used for any purpose without written consent.

Existing drainage
New UPVC drainage

Drawing Title: Proposed Drainage	
Client: D Grant	Rev: P1
Drawing No: 051	Scale @ A3: 1:50
Status: PRELIMINARY	

Project: 5 Farthings Gate Waterlooville
rca architecture
©Richard Cornish