



PROPOSED ROOF LAYOUT

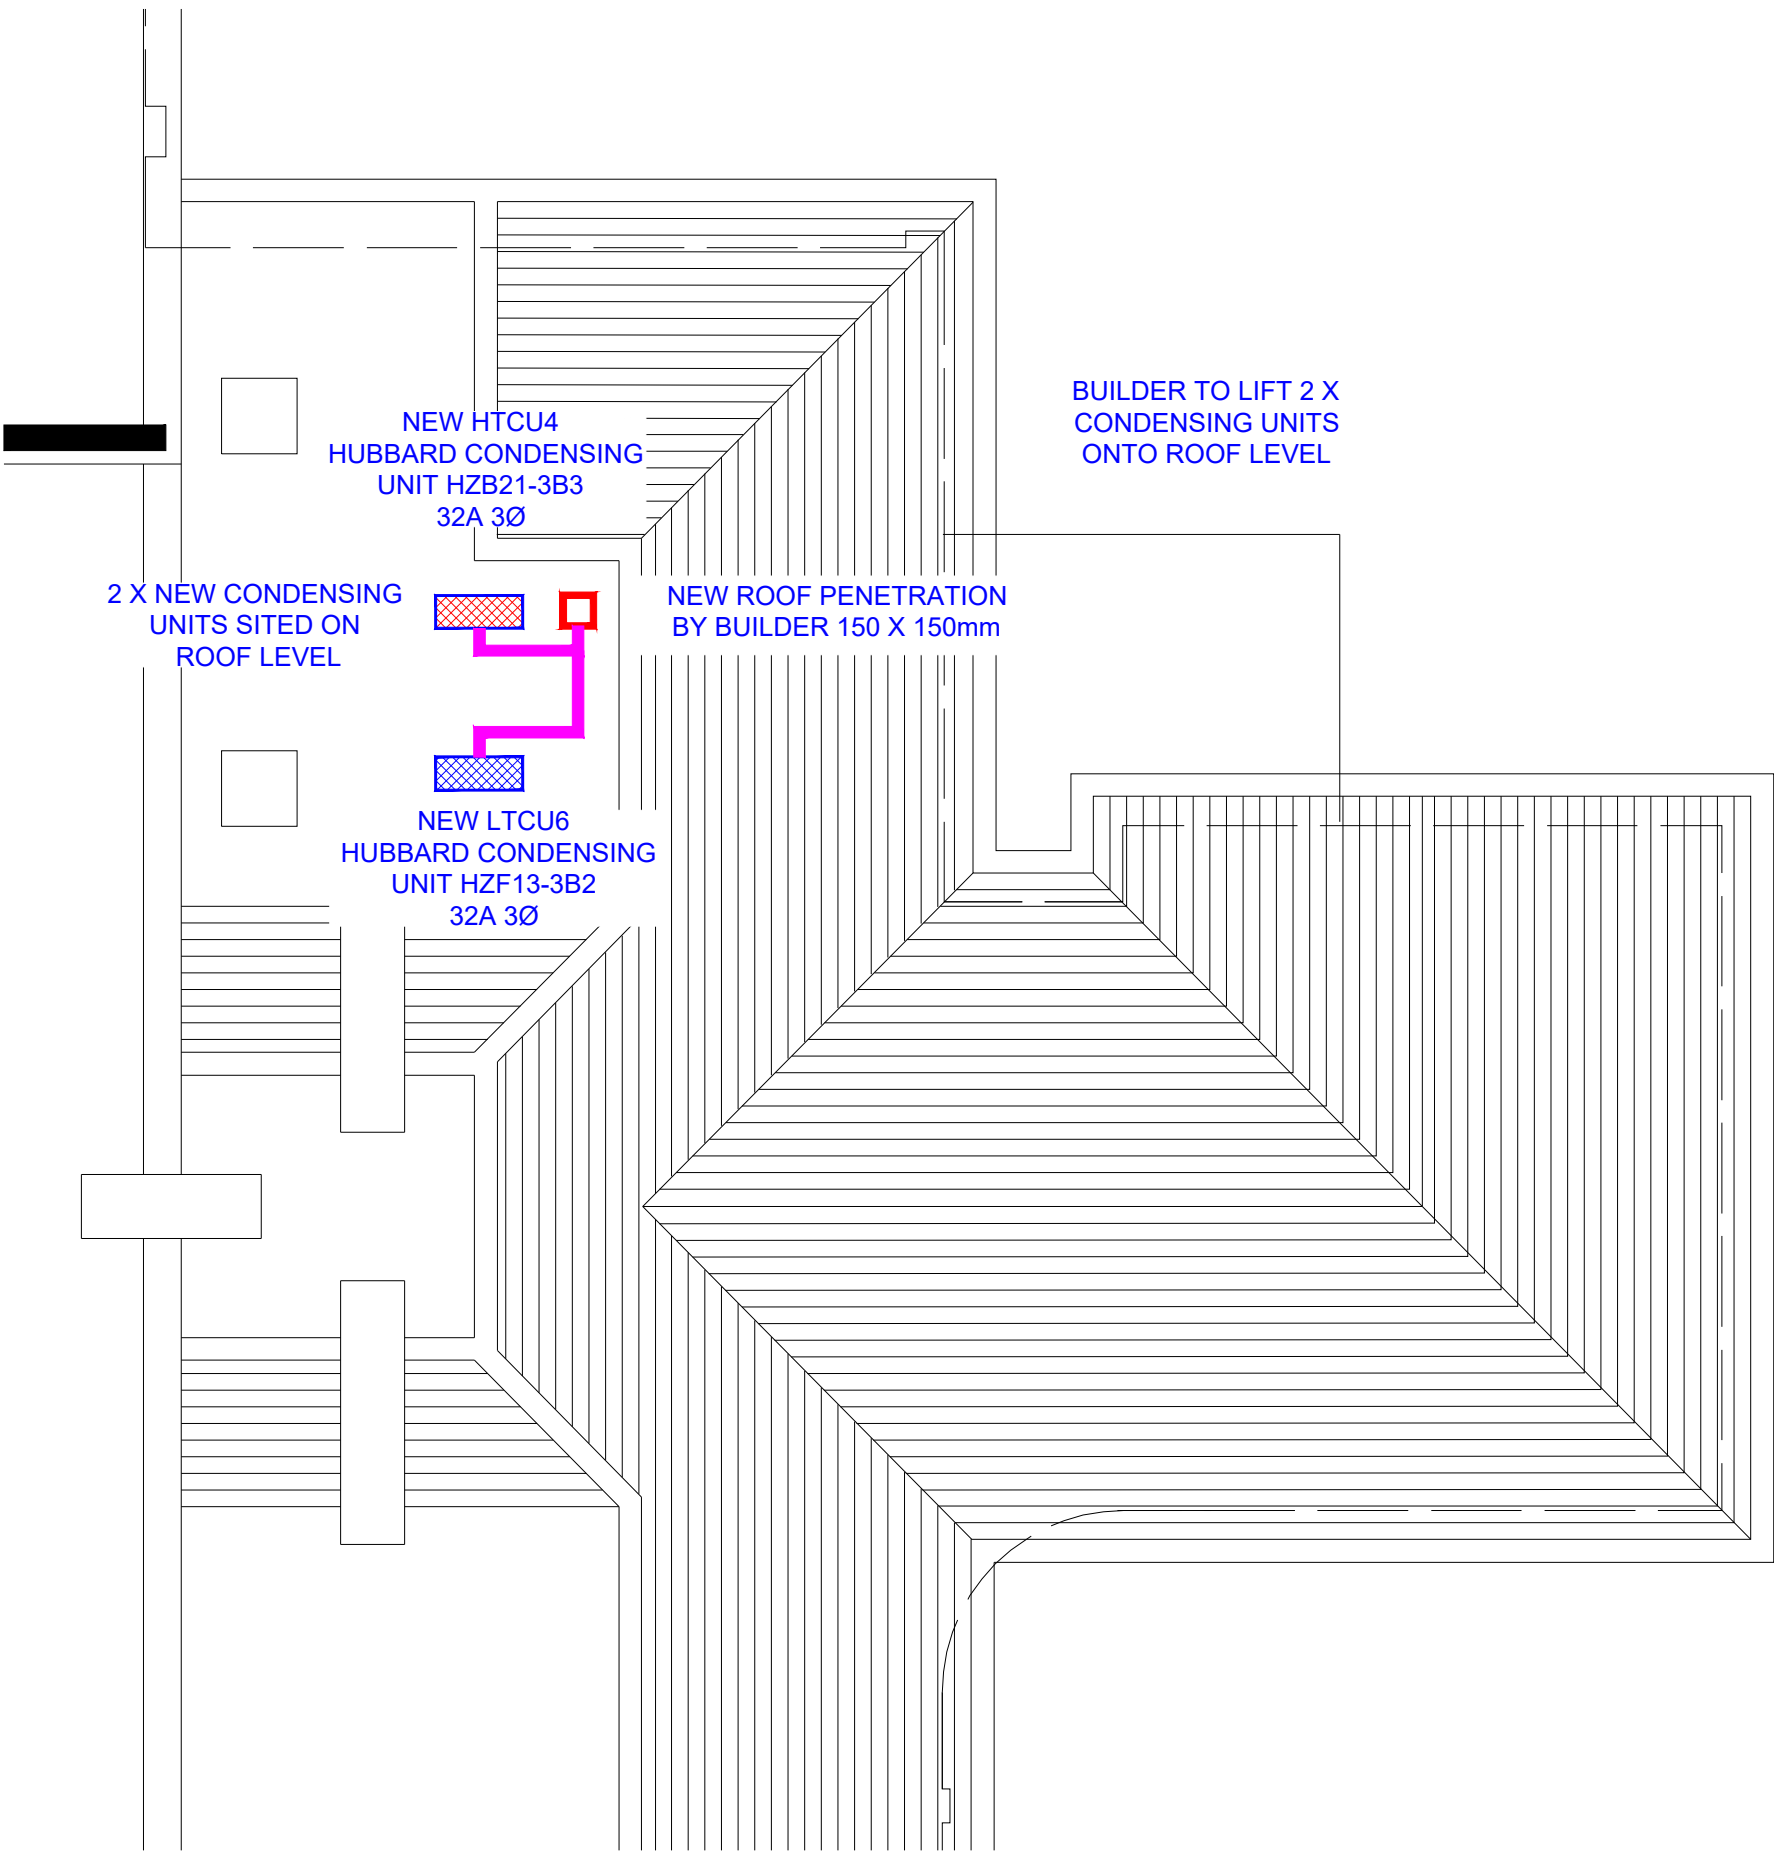


NEW CONDENSING UNITS	HEIGHT	WIDTH	DEPTH	WEIGHT	DB(A) @10M
HTCU4 - C&C CHILLER HUBBARD HZB21-3B3	787MM	1150MM	435MM	90KG	38 DB(A)
HTCU6 - C&C FREEZER HUBBARD HZF13-3B2	787MM	1150MM	435MM	102KG	38 DB(A)


KEC35-45 EVAPORATOR

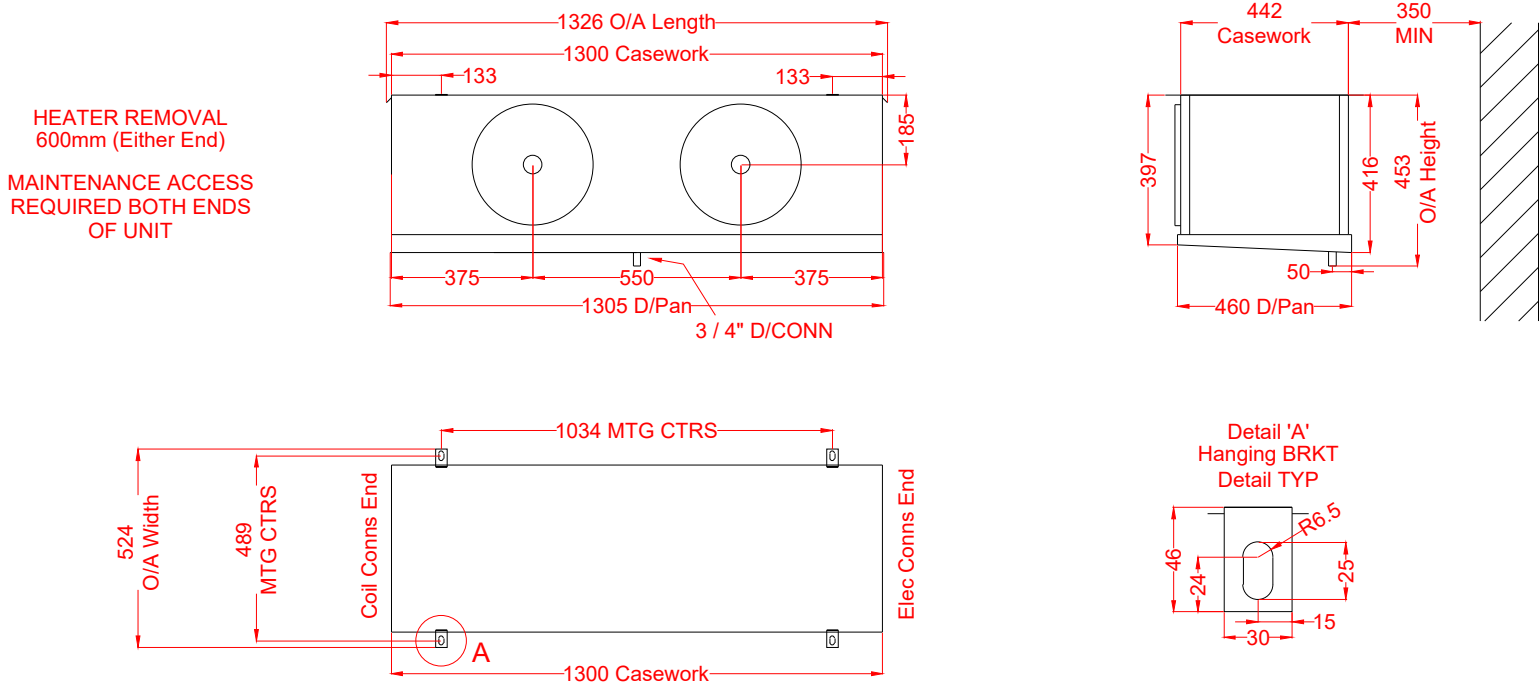

PROPOSED GROUND LAYOUT

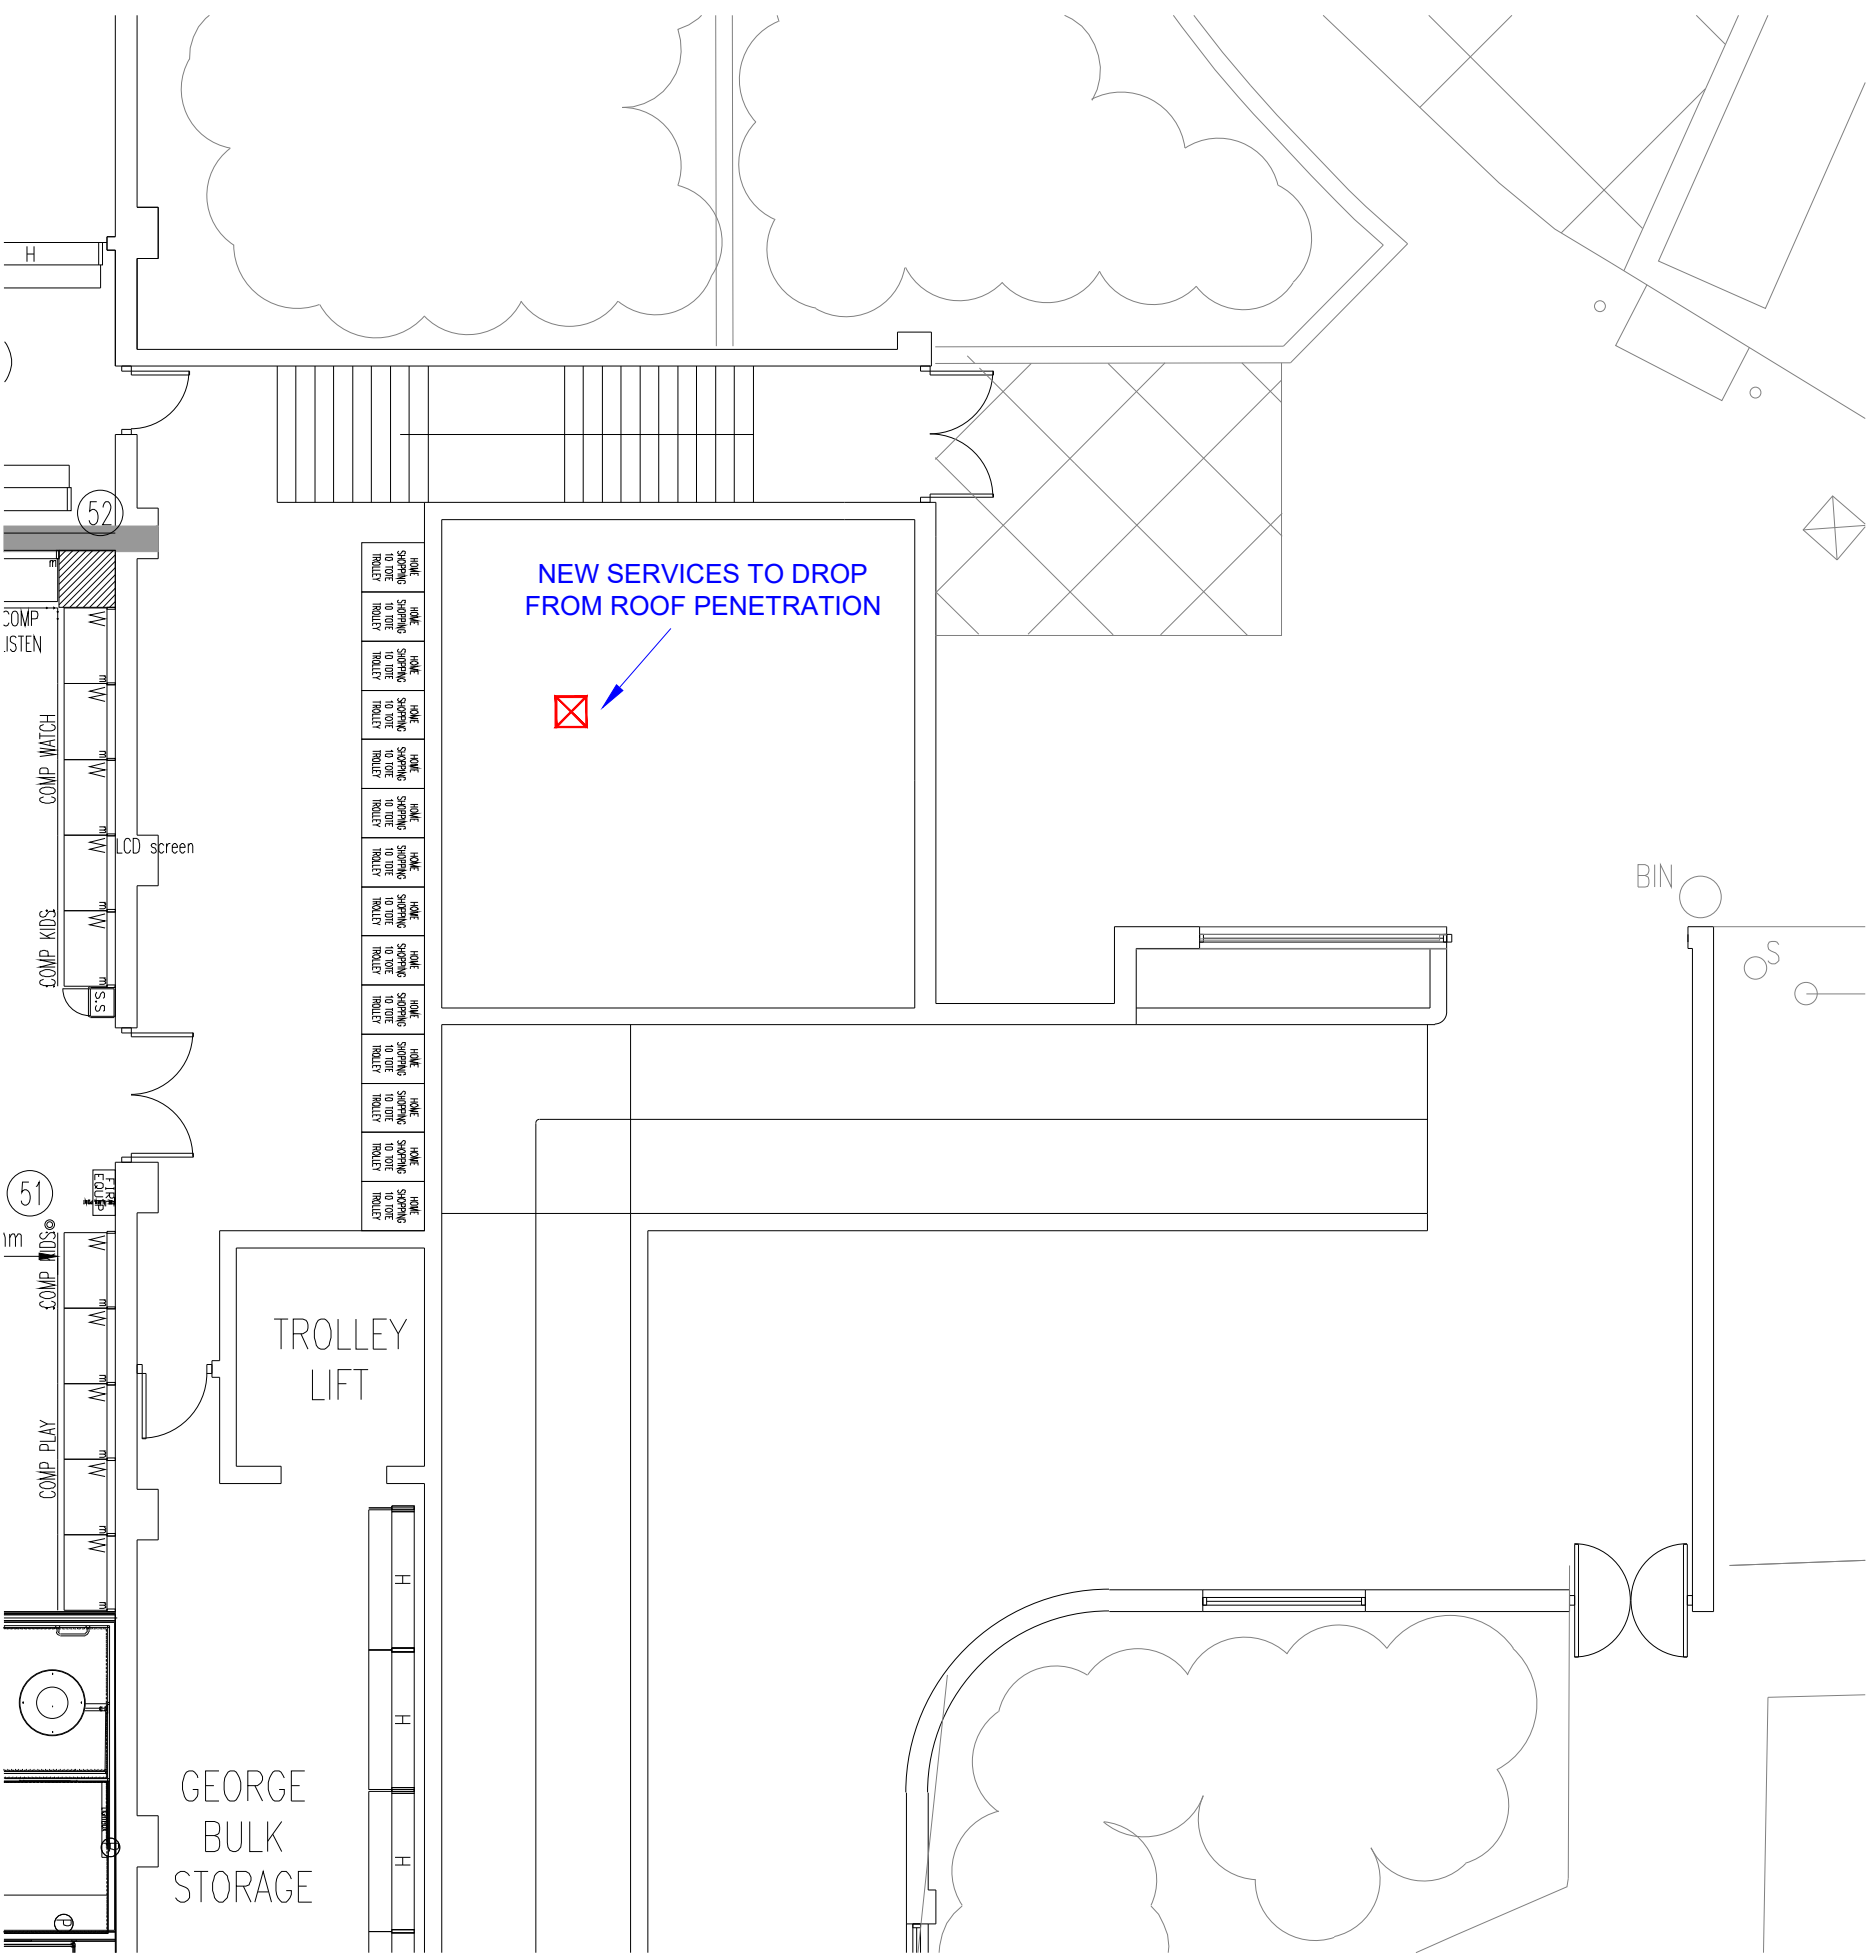

PROPOSED LOWER GROUND LAYOUT

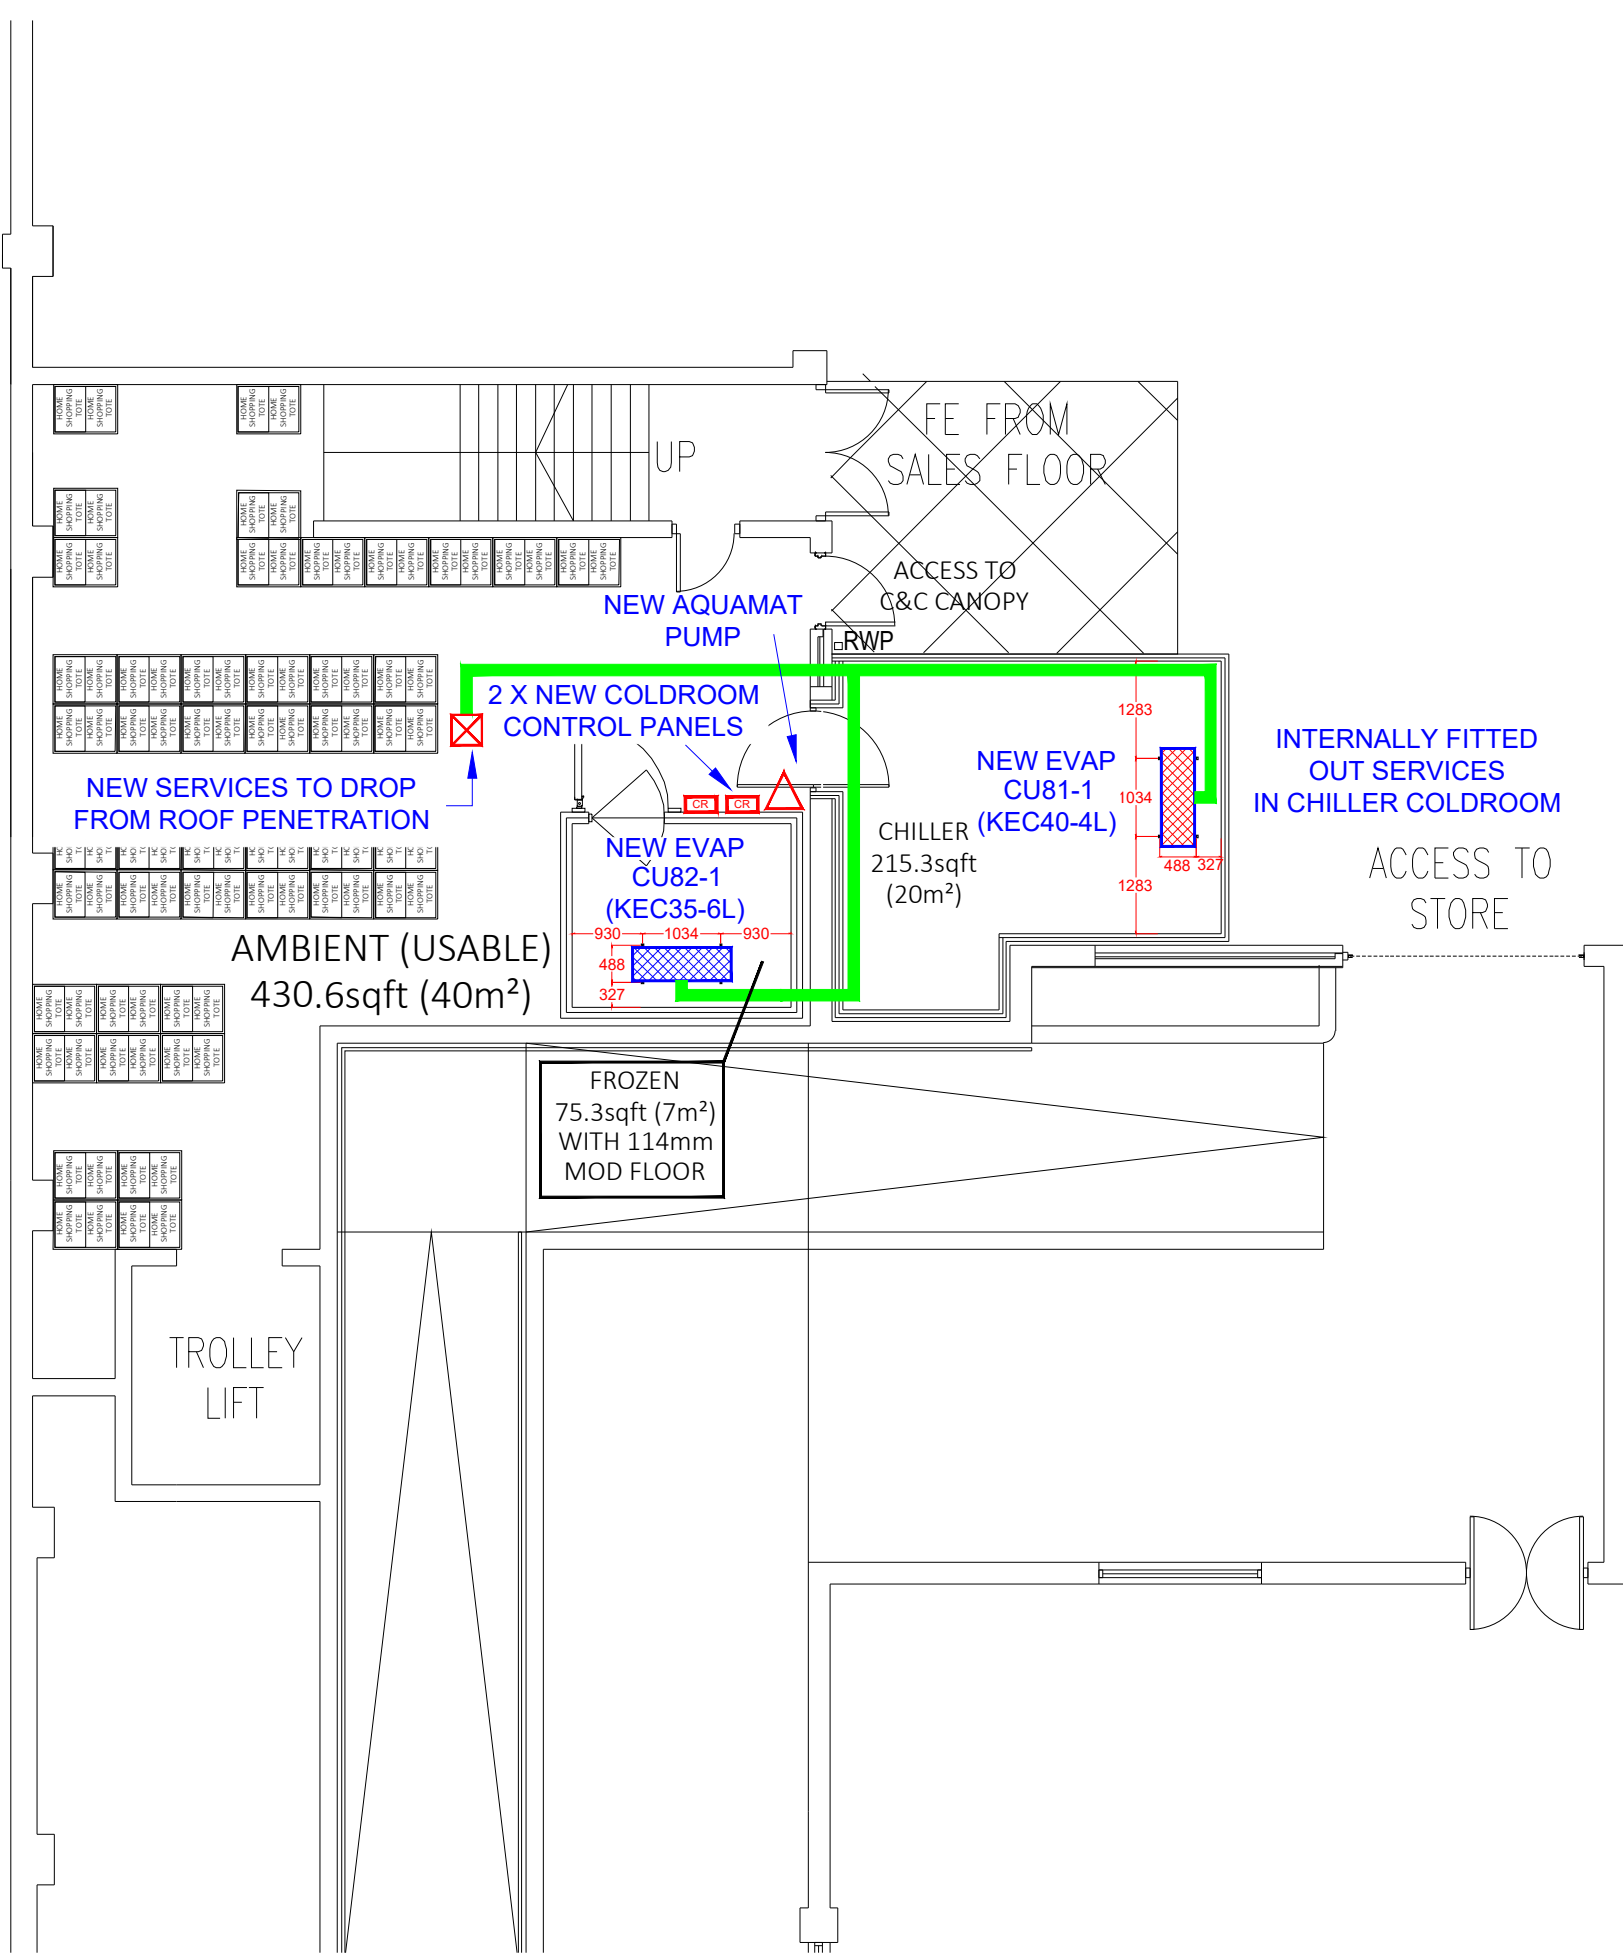

ALL DRAWINGS MUST BE CHECKED REGARDING DIMENSIONS & LAYOUT ANY DISCREPANCIES ARE TO BE REPORTED TO THE PROJECT MANAGER FOR REVIEW PRIOR TO COMMENCEMENT OF WORK ON SITE
DO NOT SCALE
THIS DRAWING IS THE PROPERTY OF CBES LTD
© COPYRIGHT
THIS DRAWING IS BASED ON:-

KEY LEGEND:

- LTA LTB HTC HTD
- HTE HTC1 HTC2 LTC3
- HTCU4 HTC5 LTC6
- INTEGRALS
- DISTRIBUTION BOARDS MERCURY HUB
- DRAIN POINTS HUB
- ROOF PENETRATIONS DATA MANAGER
- FLOOR PENETRATIONS MARK II ORBIT
- SERVICE COLUMNS SOCKET OUTLET
- WALL PENETRATIONS COLDROOM LIGHTS
- SUMP PUMP COLDROOM PANEL
- AQUA MAT
- ROOF LEVEL SERVICE ROUTE
- HIGH LEVEL SERVICE ROUTE
- LOW LEVEL SERVICE ROUTE
- SERVICE DUCT
- CEILING TILES TO BE REMOVED

DESIGN DRAWING TYPE:	*
DESIGN DRAWING SIGNED OFF BY:	S.BRUNYEE

AS FITTED DRAWING DATE:	*
AS FITTED SIGNED OFF BY:	*

A	C&C PARCEL ROOM AND FTG WORKS REMOVED.	18-6-21
REV	DESCRIPTION	DATE

Drawn By: DAREN WHITE



CBES Ltd
UNIT 32, LAVENHAM ROAD
BEECHES INDUSTRIAL ESTATE
YATE, BRISTOL
BS37 5QX
TELEPHONE: 01454 333 050
FAX: 01454 333 099

SITE:
ASDA WATERLOOVILLE

TITLE:
BUILDERS WORKS
REFRIGERATION
LAYOUT

SCALE: 1:100	DATE: 14-5-21
DRG SIZE: A1	PROJECT NO: A68813
DRAWING NUMBER: A68813-R5501	REV. A