
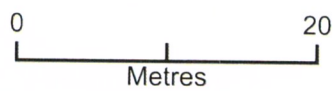


Fieldside

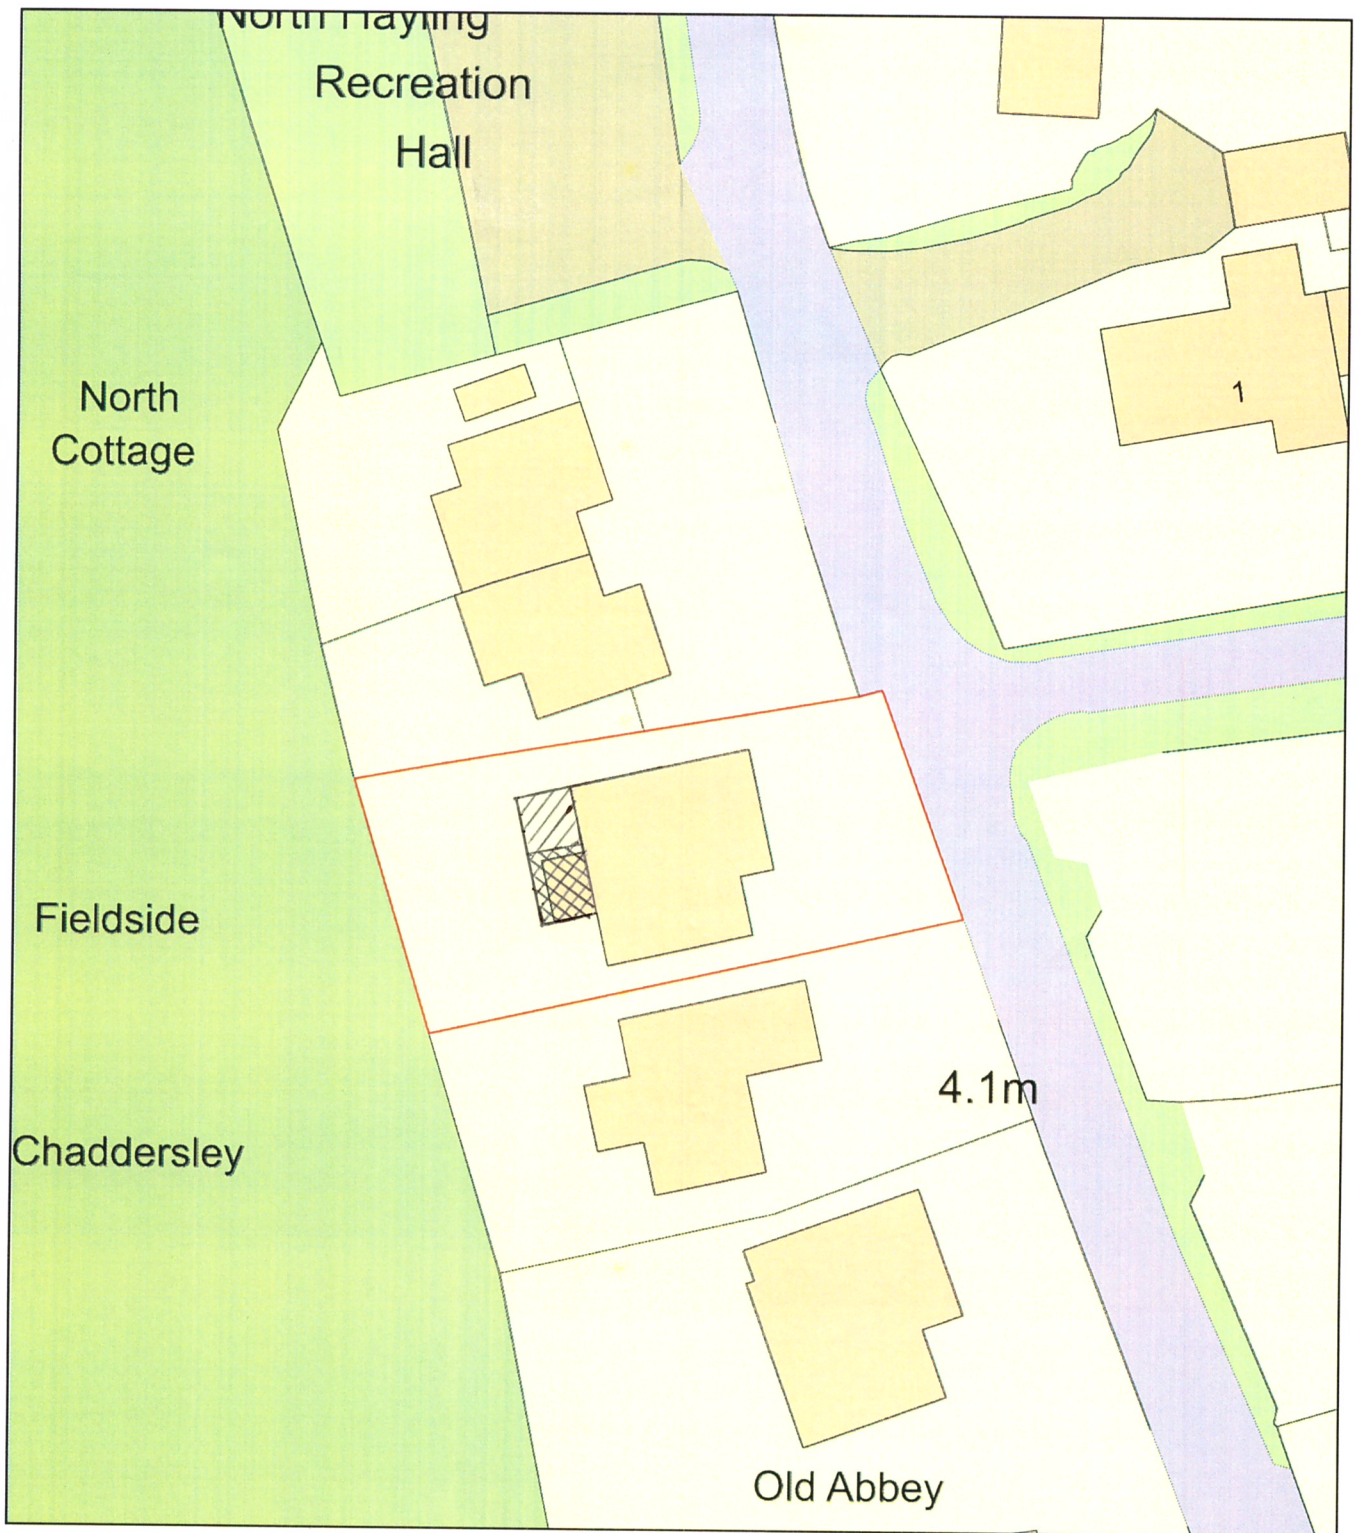

 = SINGLE STOREY ELEMENT

 = TWO STOREY ELEMENT

Plan Produced for: Fieldside

Date Produced: 24 Aug 2020

Plan Reference Number / Project ID: TQRQM20237125115314 / Fieldside

Scale: 1:500 @ A4