


BLOCK PLAN

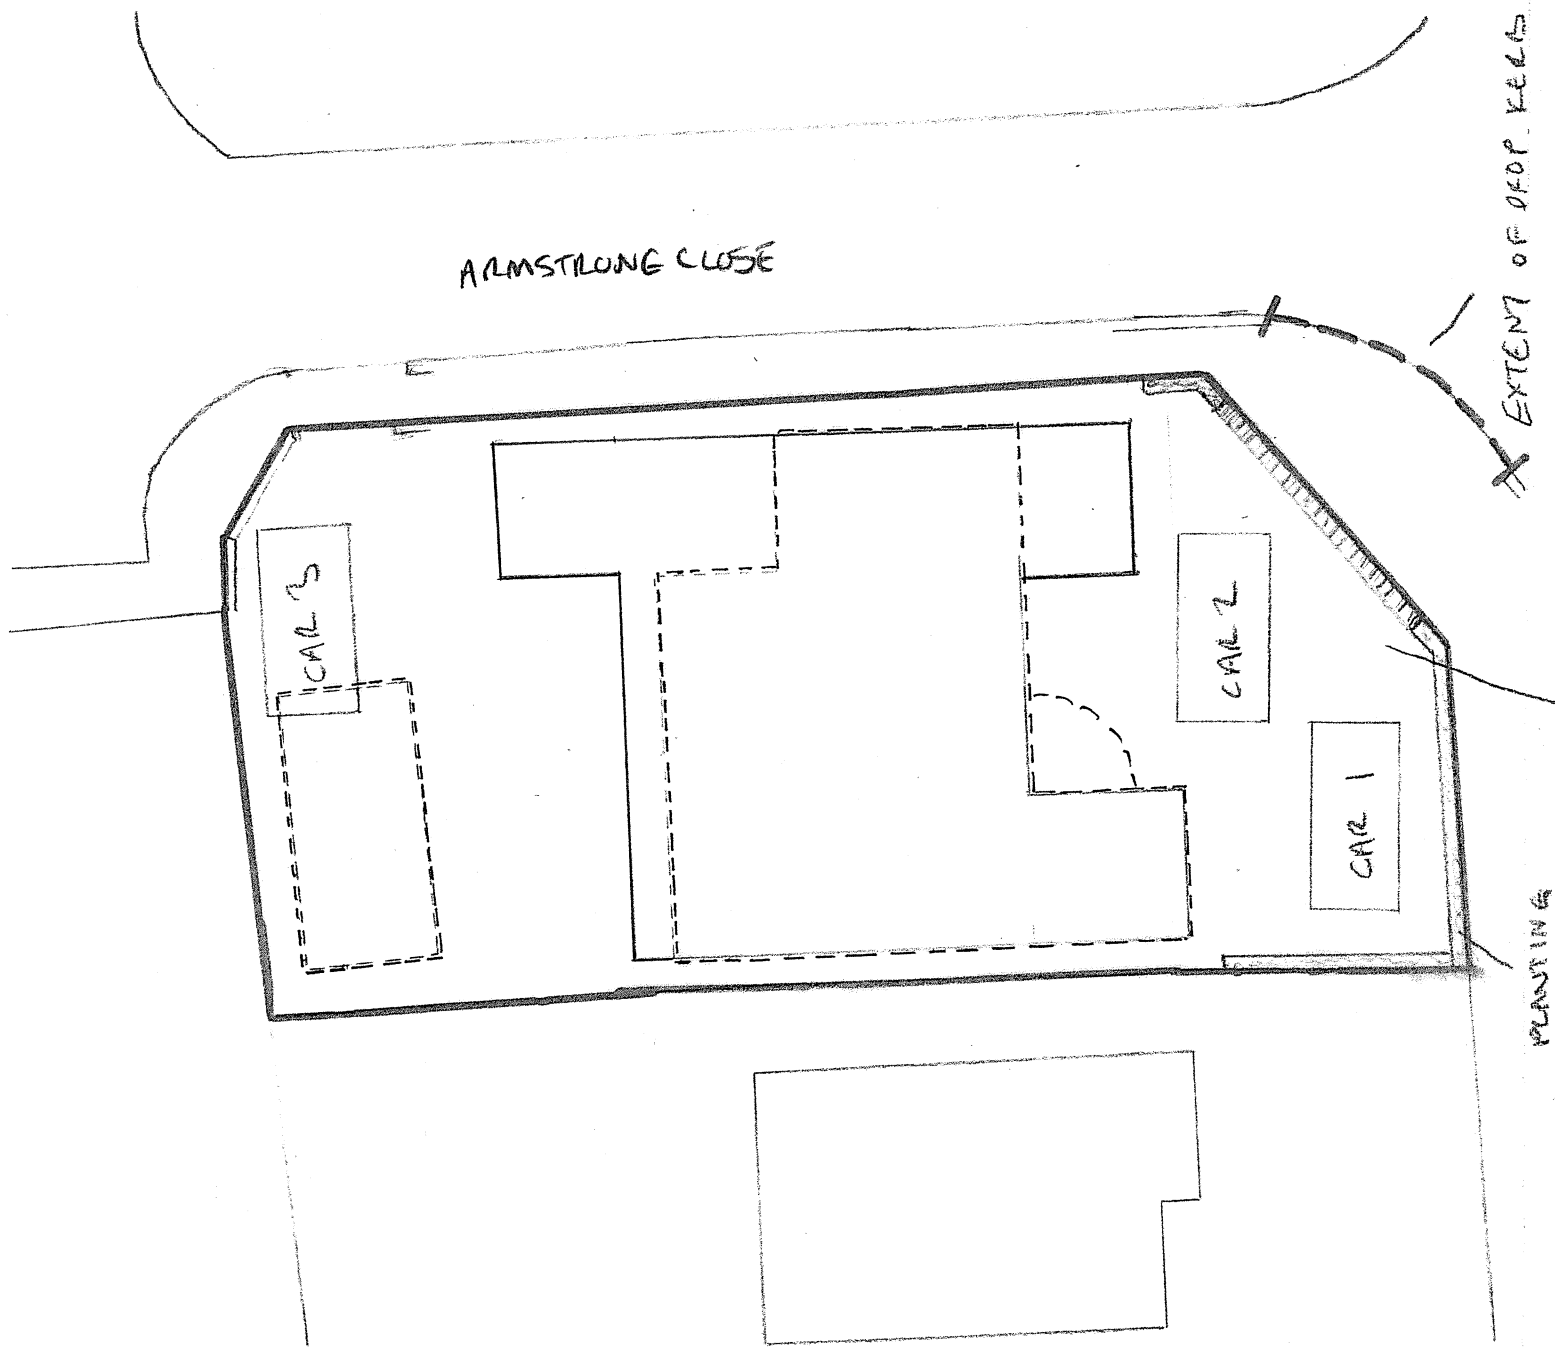

1:200

0194