




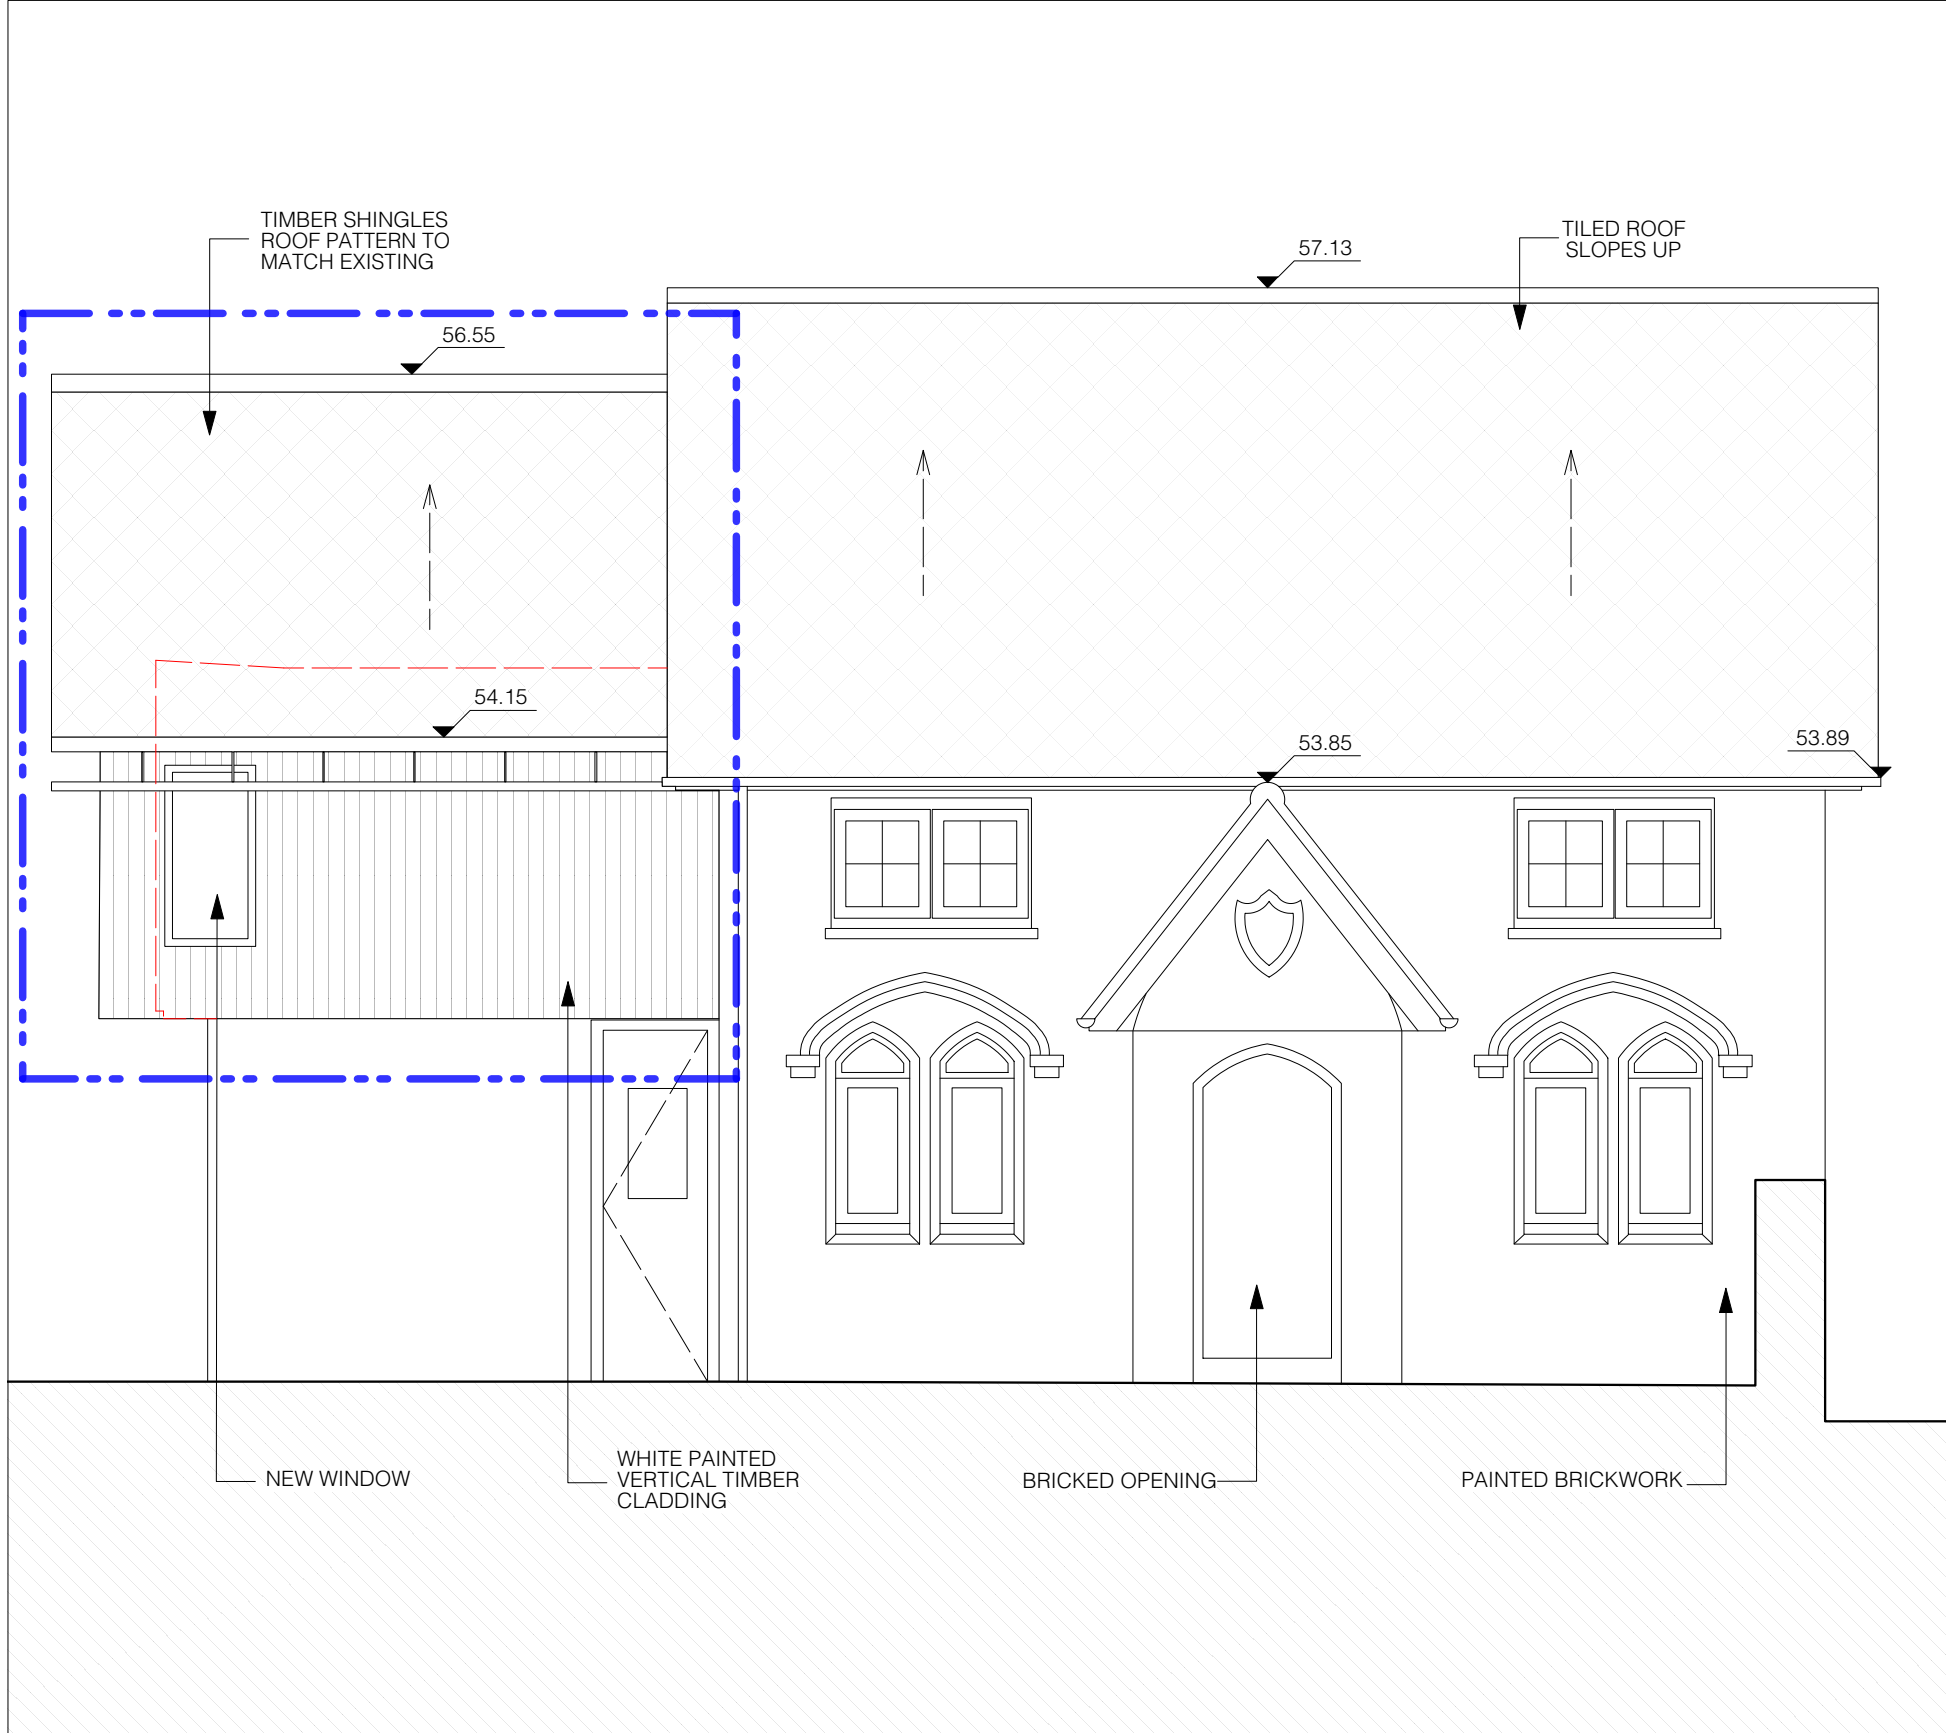


01 Proposed Southern Elevation 1:50

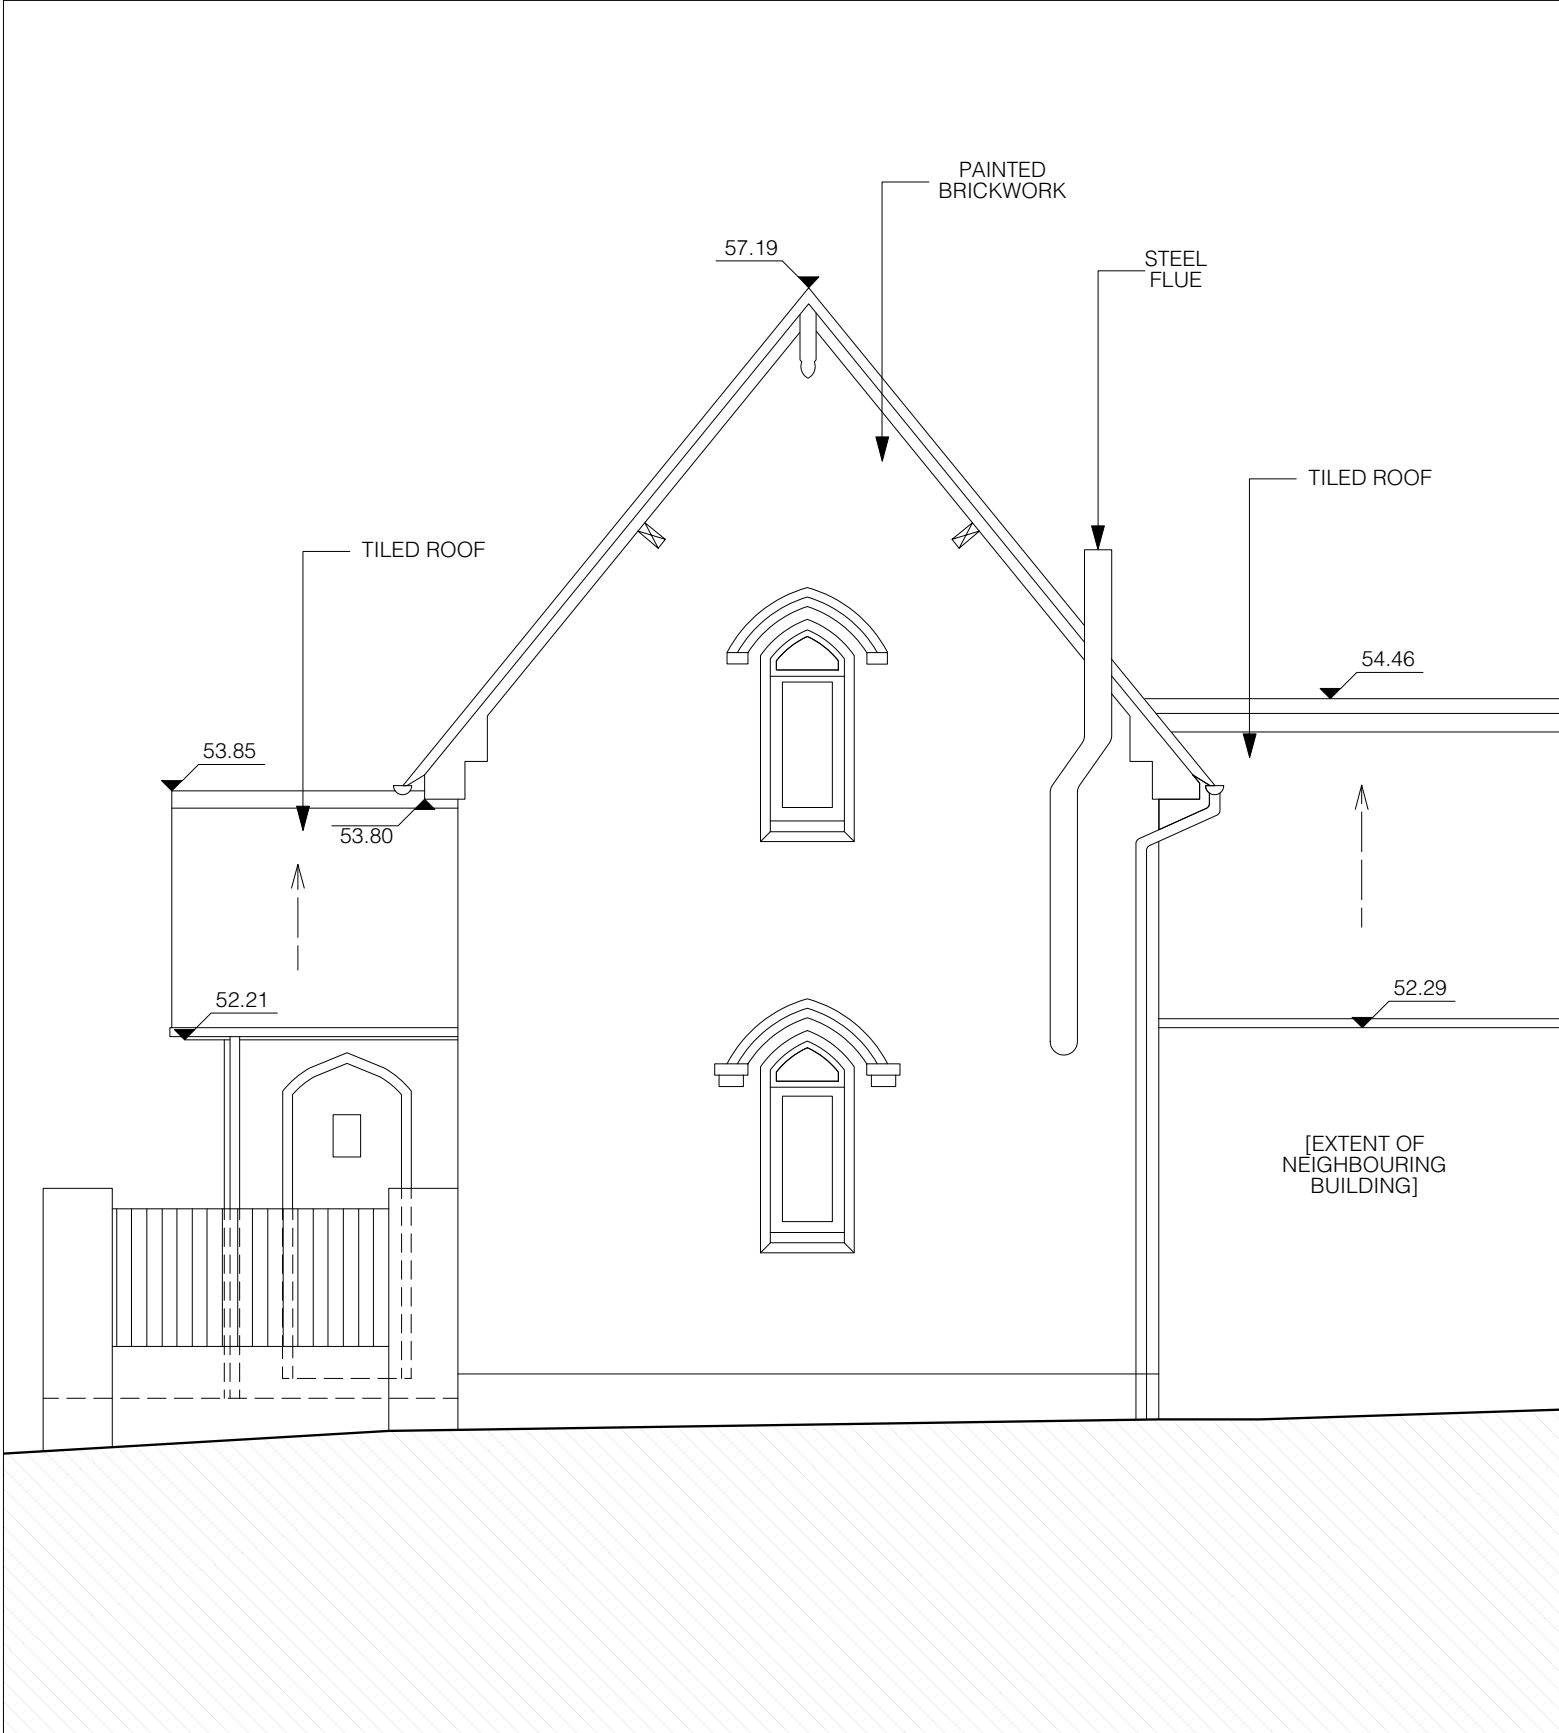

03 Proposed Eastern Elevation 1:50

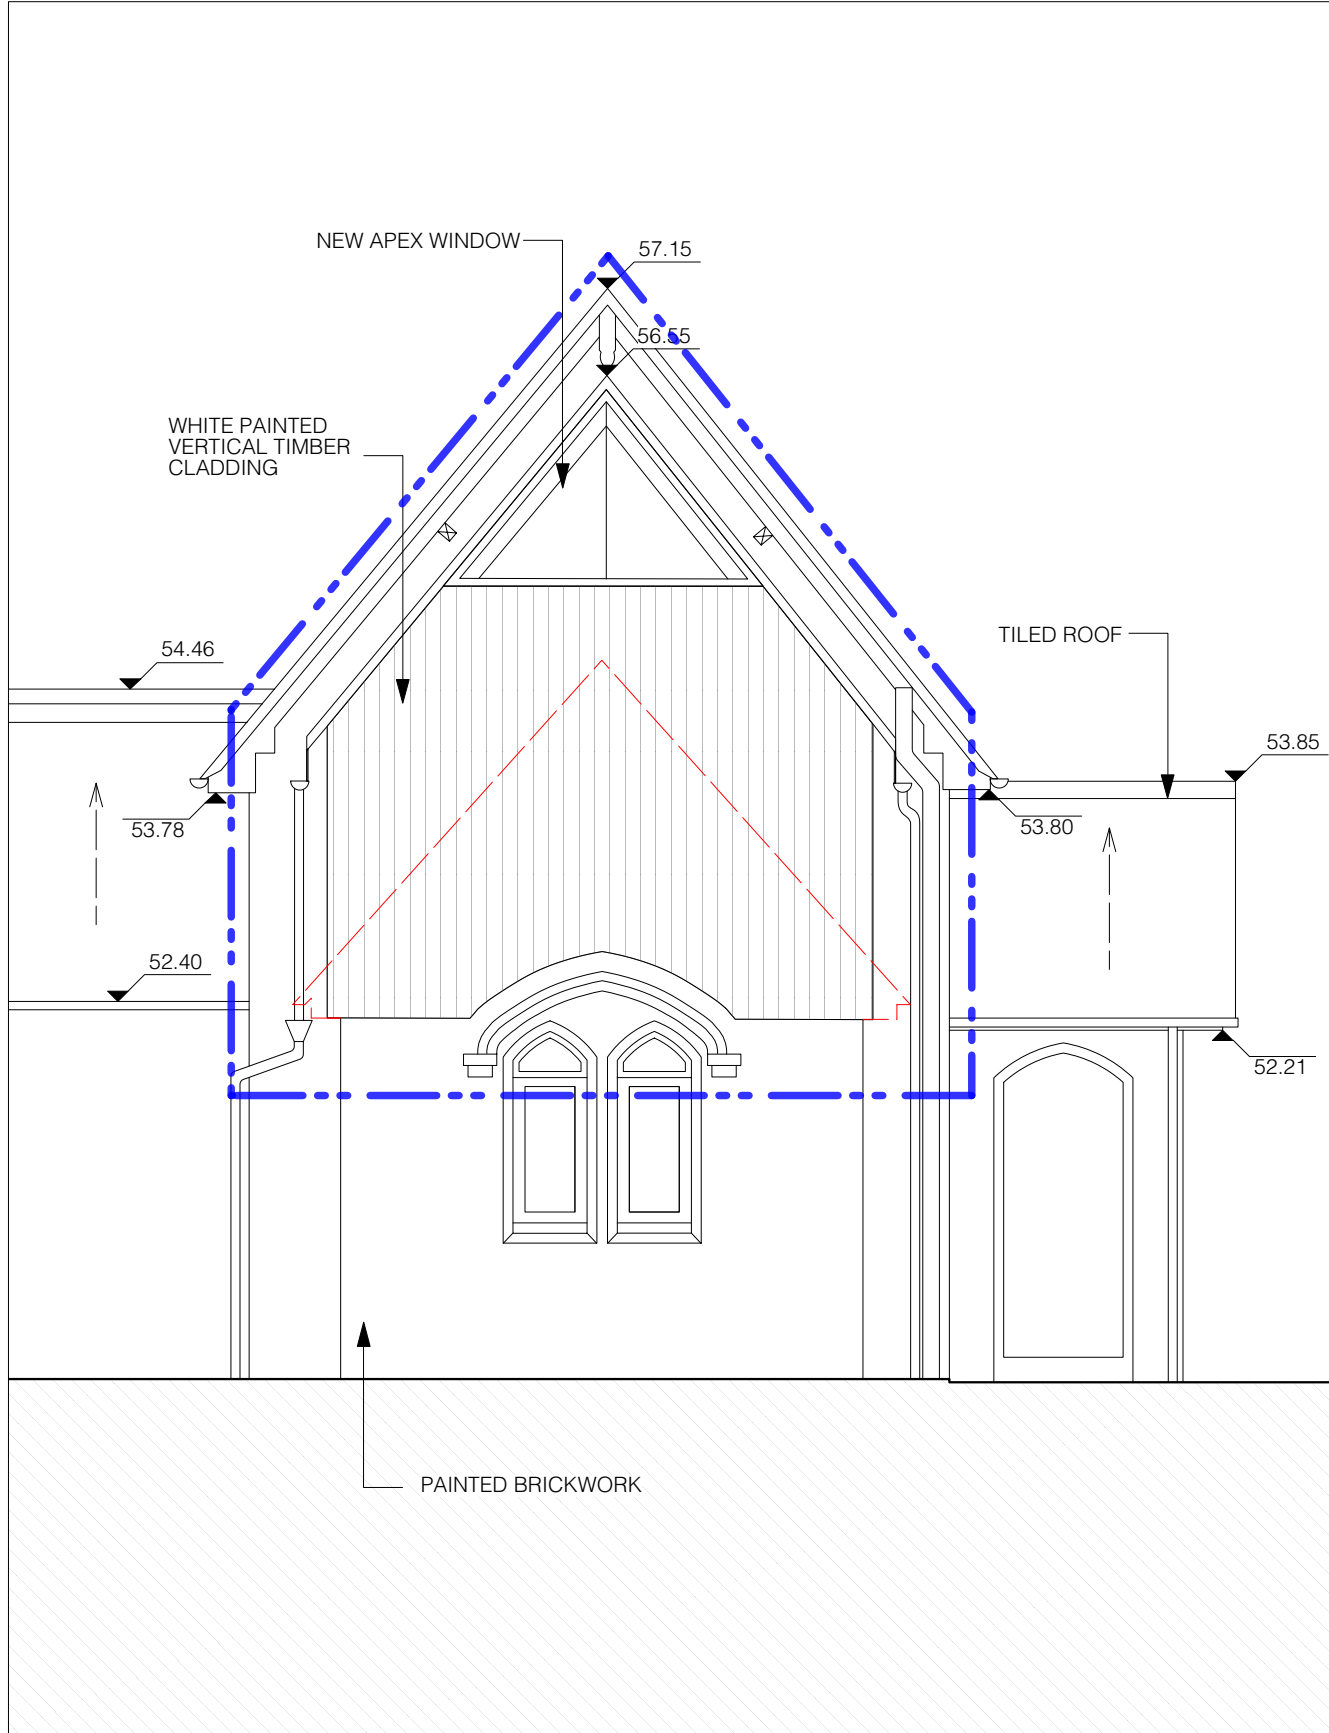

04 Proposed Western Elevation 1:50

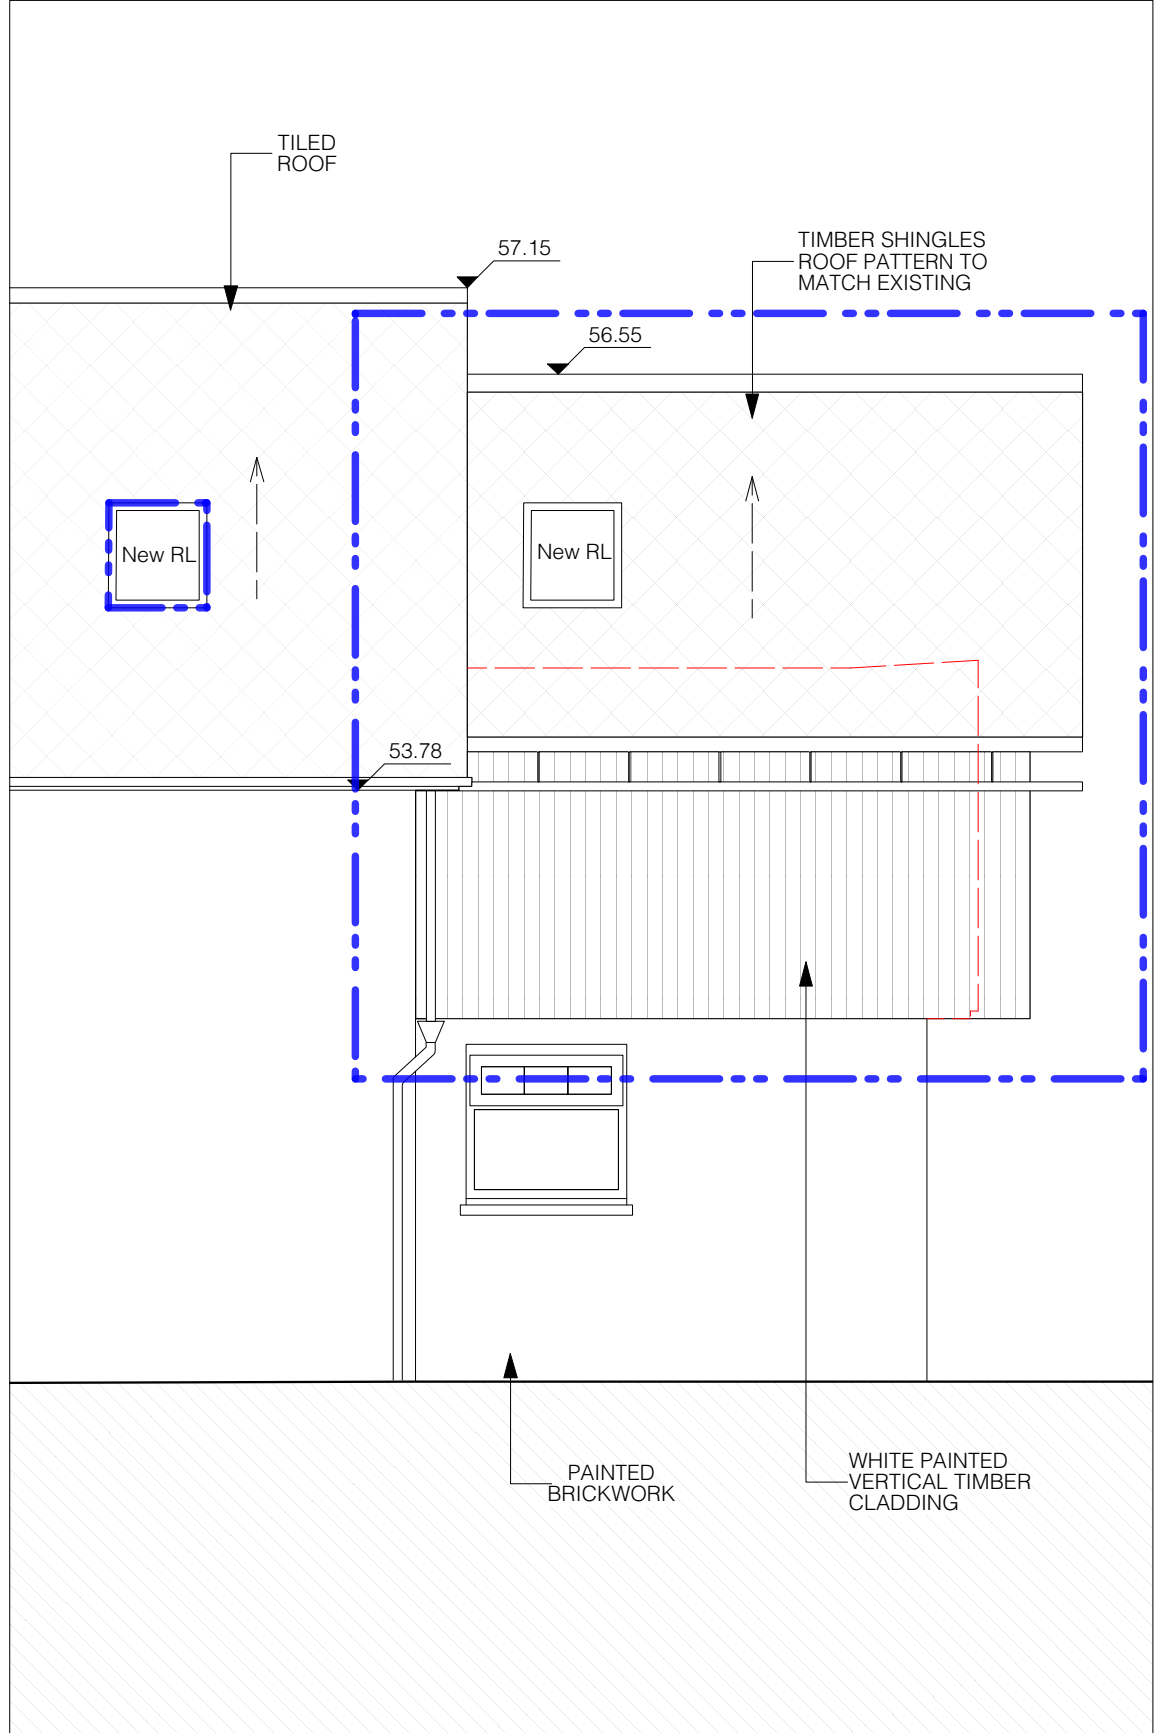

02 Proposed Northern Elevation 1:50

REVISION			

GENERAL NOTES


DO NOT SCALE FROM DRAWINGS.

ERRORS TO BE REPORTED IMMEDIATELY TO THE ARCHITECT.

TO BE READ IN CONJUNCTION WITH ALL RELEVANT ARCHITECTS' SERVICES AND STRUCTURAL ENGINEERS' DRAWINGS.

ALL EXISTING SITE, TREE AND BUILDING INFORMATION HAS BEEN COMPILED FROM DIFFERENT SOURCES.

ALL DIMENSIONS TO BE CHECKED ON SITE.

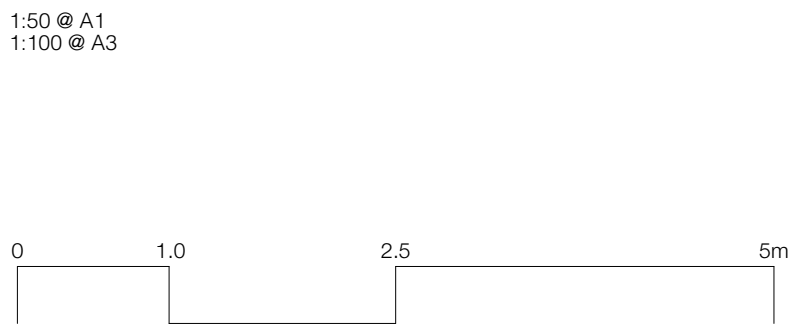

KEY

EXTENT OF PROPOSED

EXTENT OF EXISTING

PCA

Suite 11
Talbot House
Staple Gardens
Winchester
Hampshire
SO23 8SN

T: 01962 807 077
M: 07637 786 320
W: www.paulcashinarchitects.co.uk

DRAWING TITLE
Proposed Elevations

DRAWING REF
1511-301

STATUS
PLANNING

DRAWN
OC CHECKED PC

PROJECT TITLE
Chaplin House

CLIENT
Mr Ashley Chaplin

DATE OF ORIGIN
November 2016

PROJECT NO.
1511