
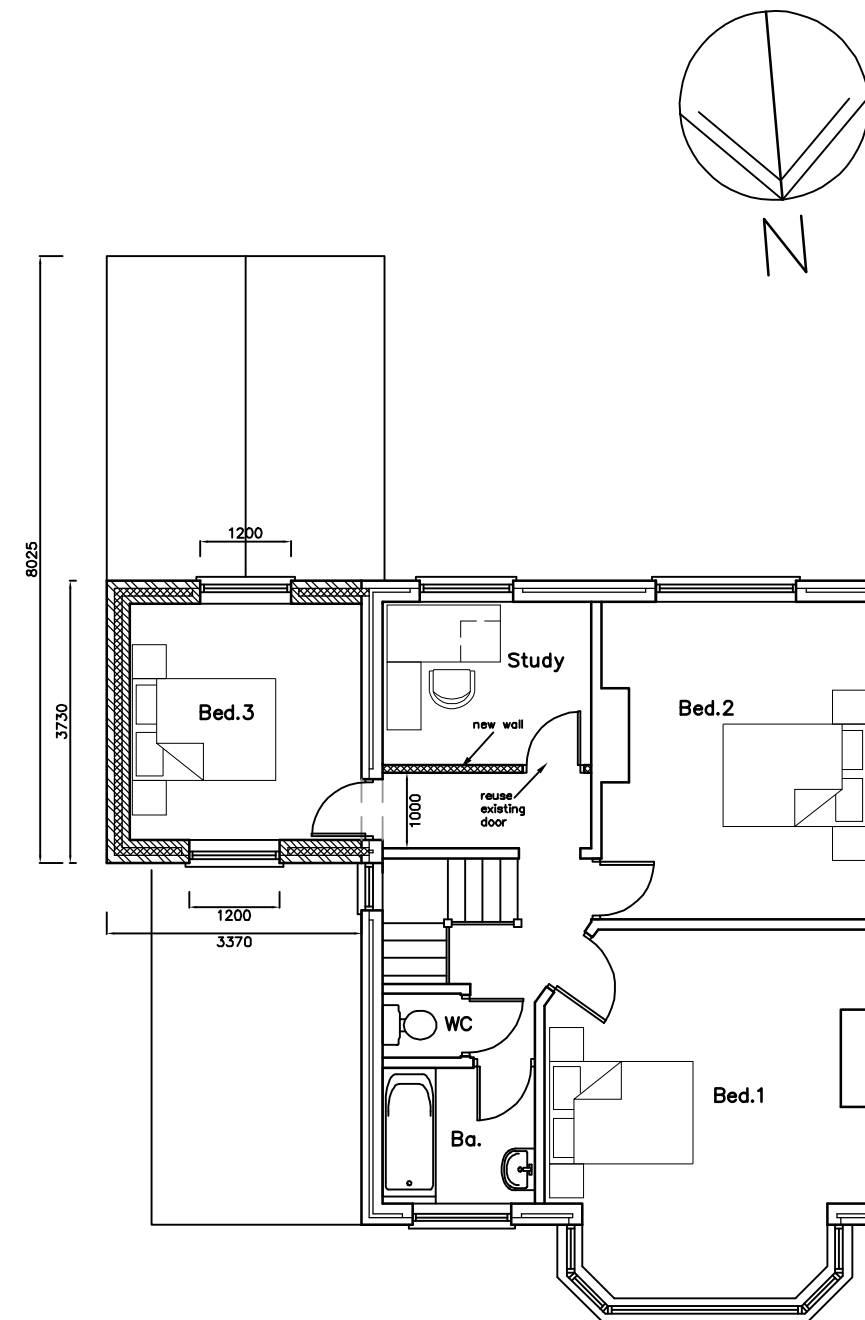


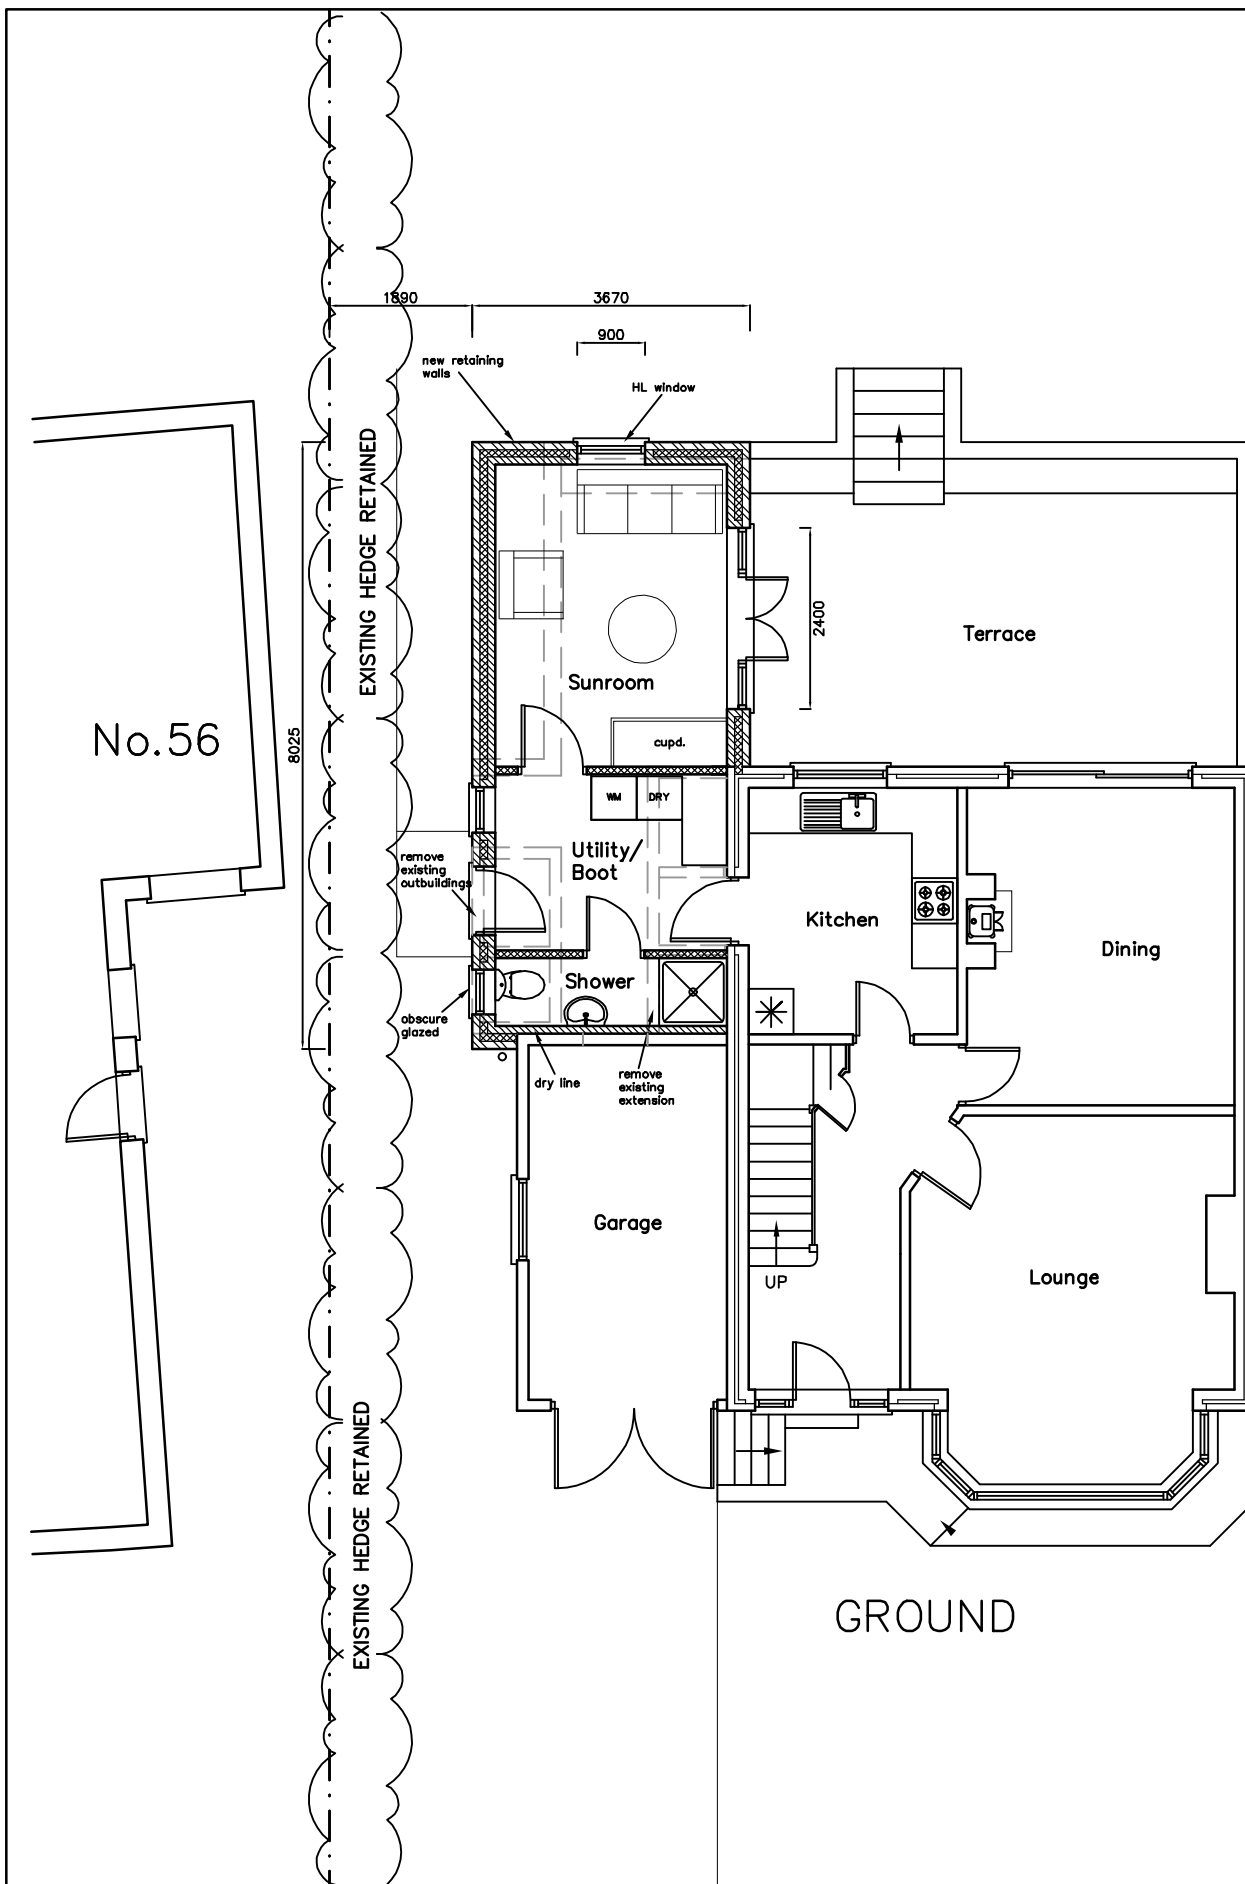

54 The Brow,
Waterlooville,
PO7 5BZ

PROPOSAL PLANS

Revisions

A.
B.
C.
D.

Martin Critchley
CHARTERED ARCHITECT

The Old Brewery,
15E South Street, Havant,
Hampshire, PO9 1BU
023 92 474 919
critchleyarchitect@hotmail.com

Scale A1 = 1:50, A3 = 1:100
Date 14/09/16
Drawn JHL

30

1620-405⁰

metres

10

20