




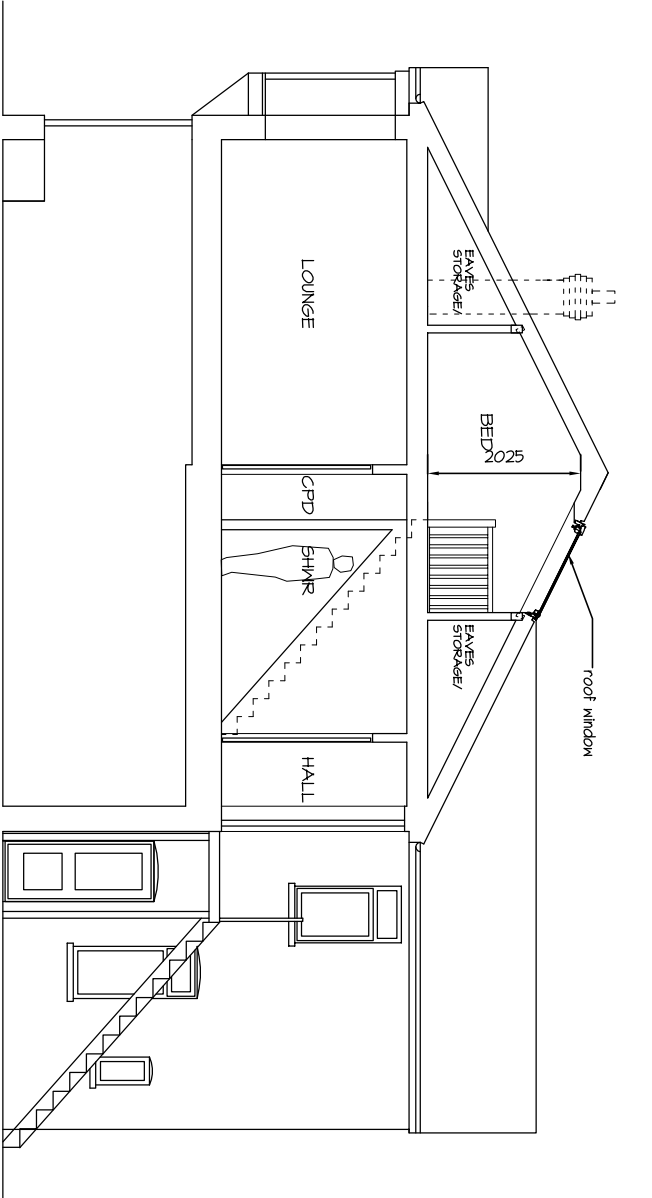


Proposed South/Section

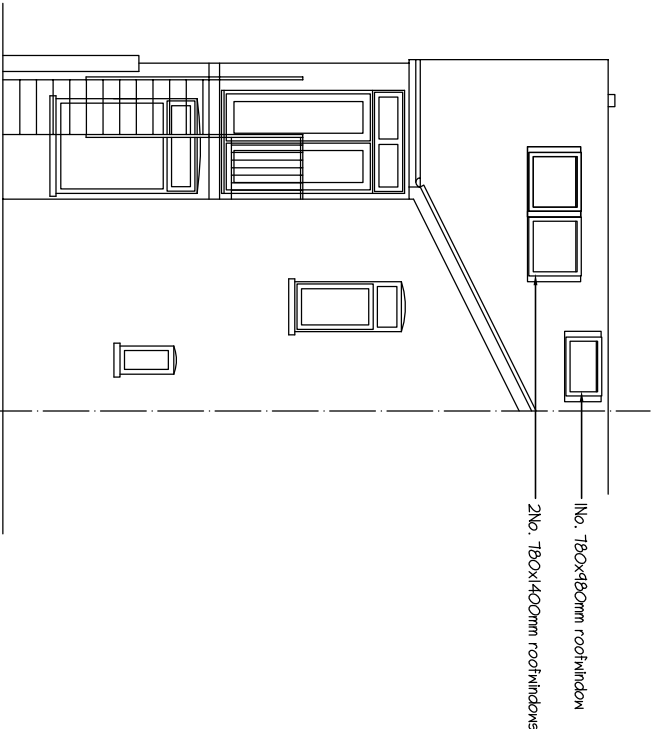

Proposed East

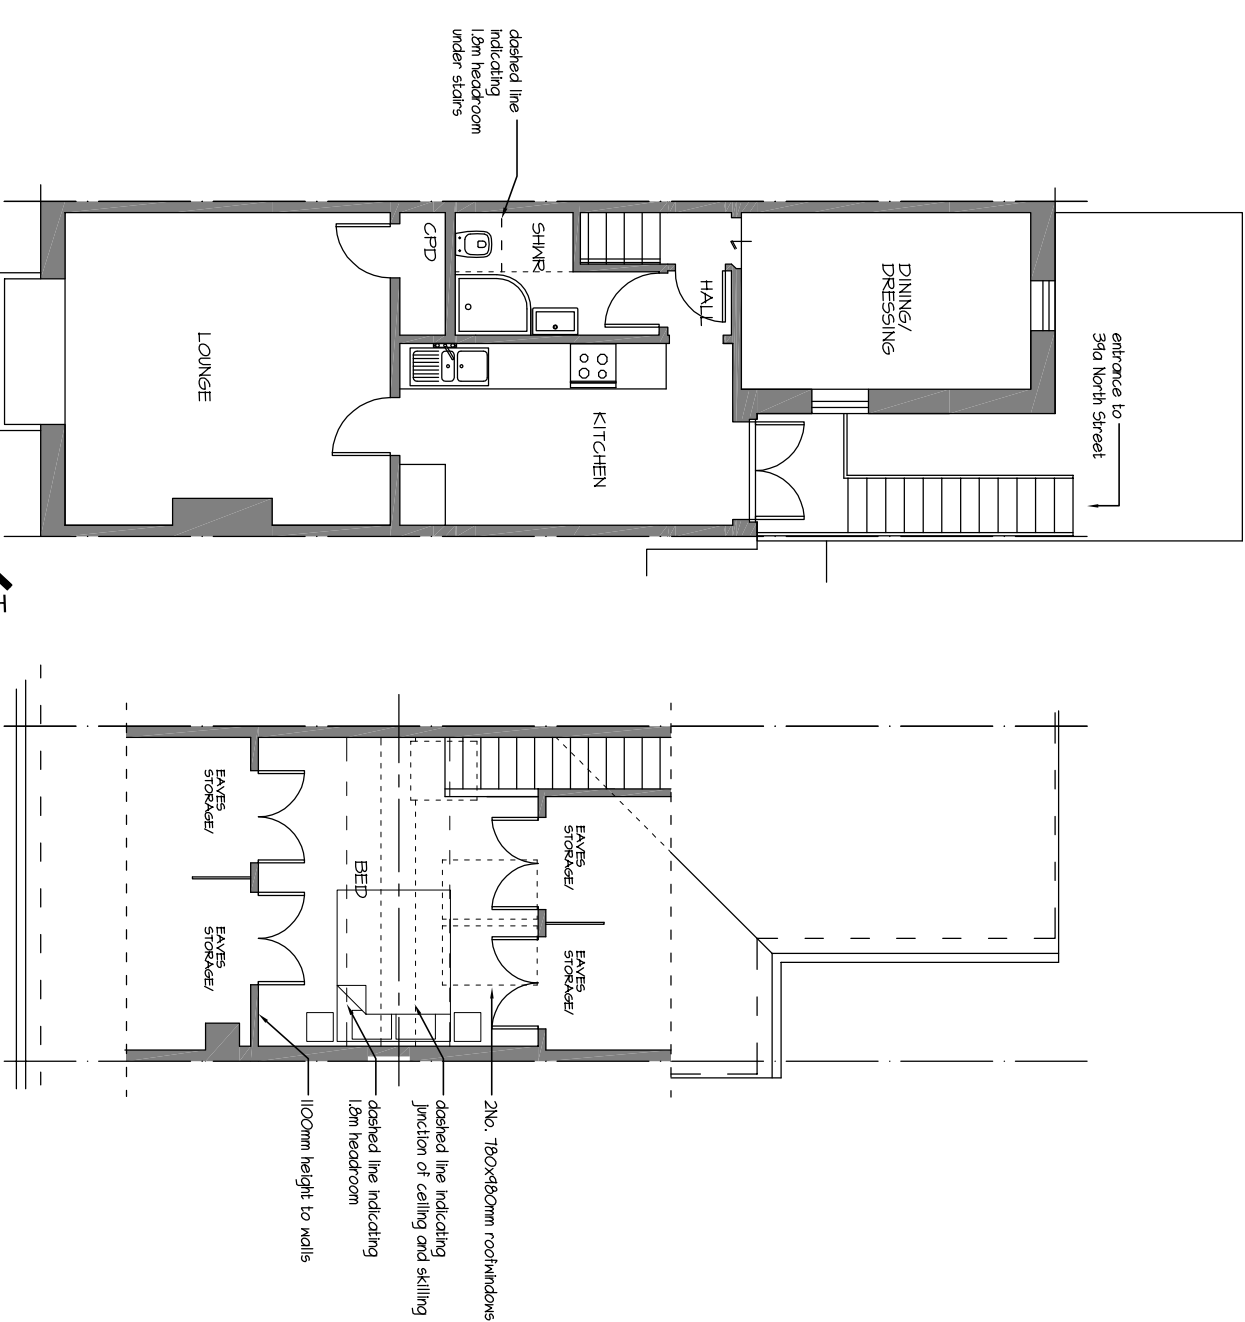

Proposed First

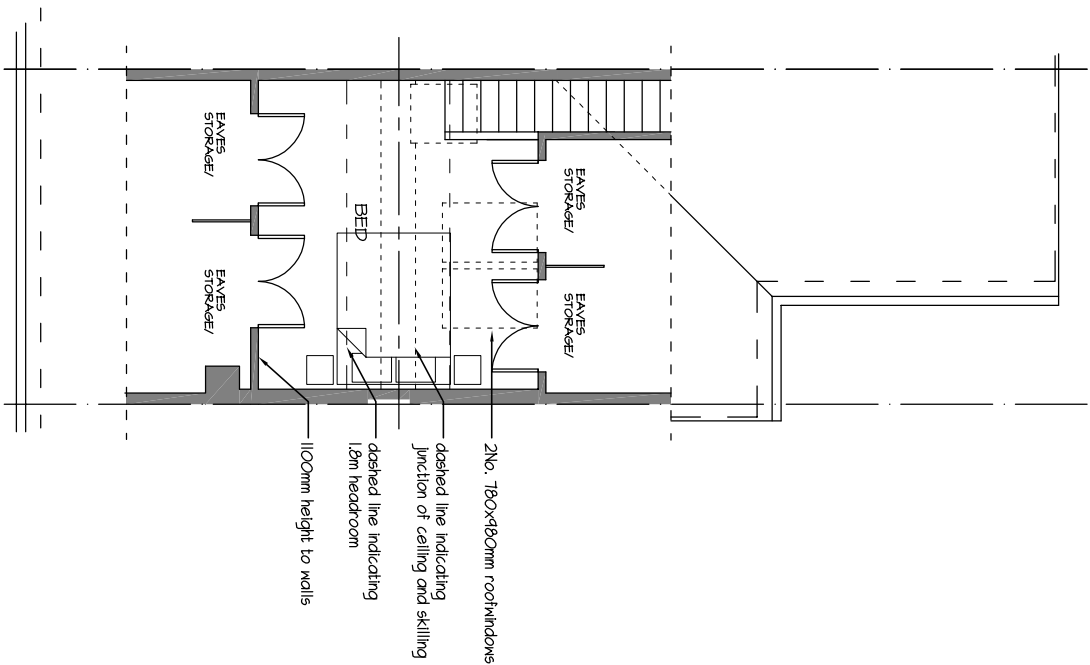

Proposed Roof




Location Plan

Produced on 06 September 2016 from the Ordnance Survey National Geographic Database and incorporating surveyed revision available at this date.
This map shows the area bounded by 474840,106034 474840,106134 474940,106134 474940,106034
Reproduction in whole or part is prohibited without the prior permission of Ordnance Survey.
Crown copyright 2016. Supplied by copyright trading as UrbanMapping.com a licensed Ordnance Survey partner (000054135).
Data licenced for 1 year, expiring 06 September 2017. Unique plan reference: vlb/113481/156538



NORTH

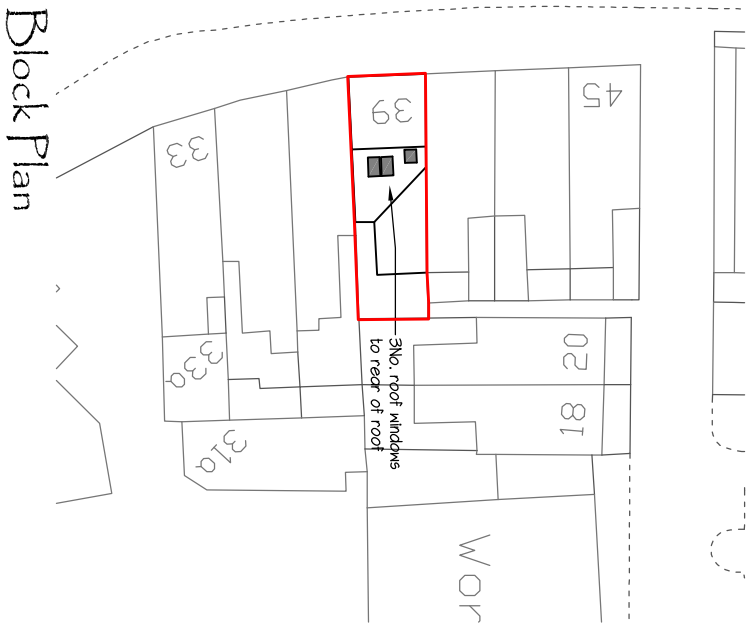

Block Plan



NORTH

m f designs ltd

Chartered Architects


52 King Street • Emsworth • Hampshire • PO10 7AZ
Director: Martin Farrer RIBA • Co Registration No.4507379

t/f 01243 317766
e admin@mfdesigns.org.uk



Date: Sep 2016
Scale: 1:100/1250/500

Job No: 3163
Dwg No: P_01

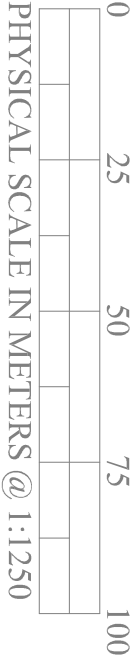

NOTES:

This drawing has been produced solely for PLANNING/DESIGN.
Do not Scale from this Drawing except for planning purposes.
Any drainage shown is presumed and to be checked on site before commencement of works.
This drawing is the copyright of MF Designs Ltd.

ROOF CONVERSION WITH REAR ROOF WINDOWS - 39a North Street, Emsworth. PO10 7DA