


NOTES:


Dimensions to be checked on site before commencing work. Any discrepancies shall be reported to the architect immediately.

Do not scale from these drawings except for planning purposes. Use figured dimensions only.


Where applicable this drawing is to be read in conjunction with other consultants' drawings.

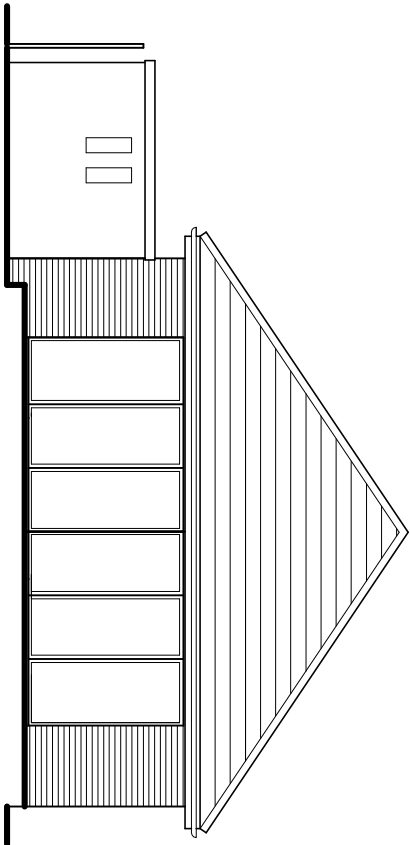


North (rear) elevation

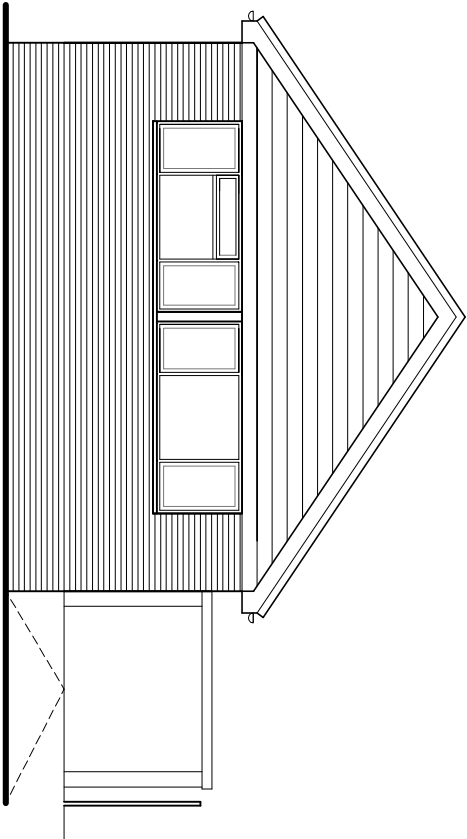

South (front) elevation

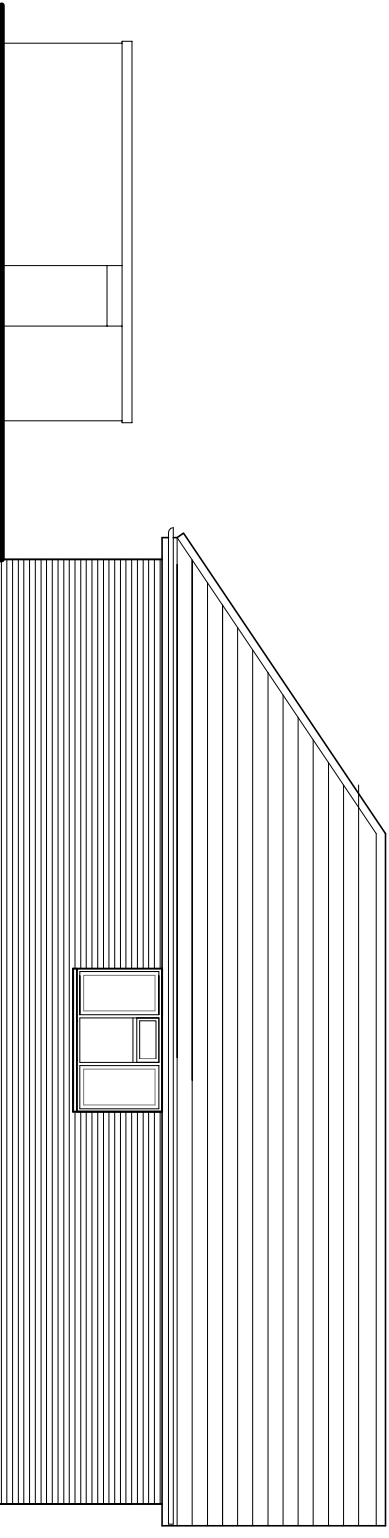



West (side) elevation

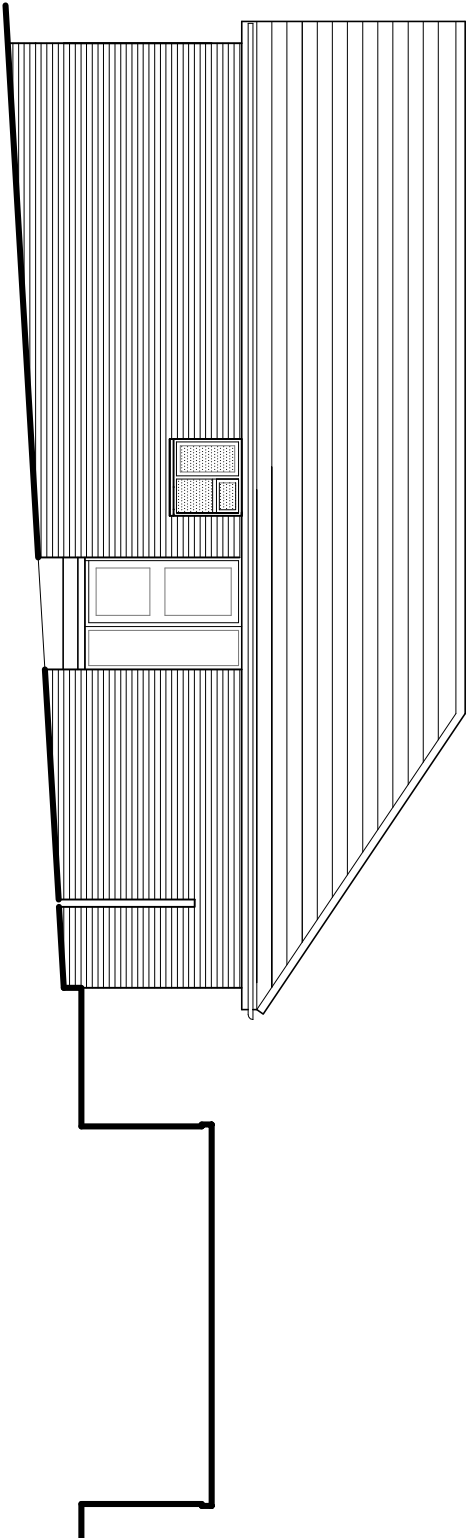


East (side) elevation

Existing elevations scale 1:100

Ordnance Survey, (c) Crown Copyright 2015.
All rights reserved. Licence number 100022432

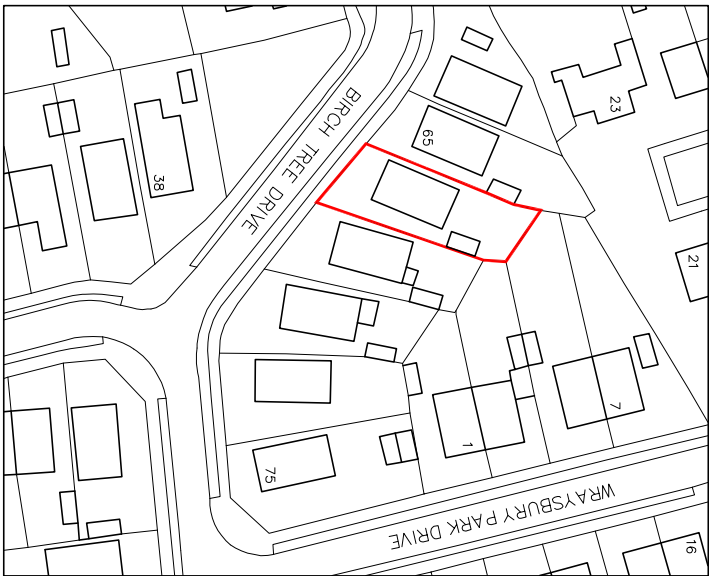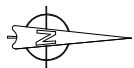

Location plan
scale 1:1250

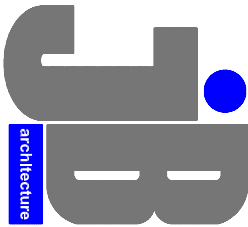

JIMMY BESSANT ARCHITECTURE
TEL: 01243 373620 M: 07769904282
E: jimmy@jb-architecture.co.uk
Web: www.jb-architecture.co.uk

For
MR & MRS WOOLFENDEN

Project
**PROPOSED SIDE / REAR EXTENSION
AT 67 BIRCH TREE DRIVE
EMSWORTH
PO10 7RU**

Title
**EXISTING ELEVATIONS
& LOCATION PLAN**

Date	Drawn	Scale	Checked
JUNE 2016	JB	As shown @ A3	-
Job Number	Drawing Number	Revision	
PL8816	402		