



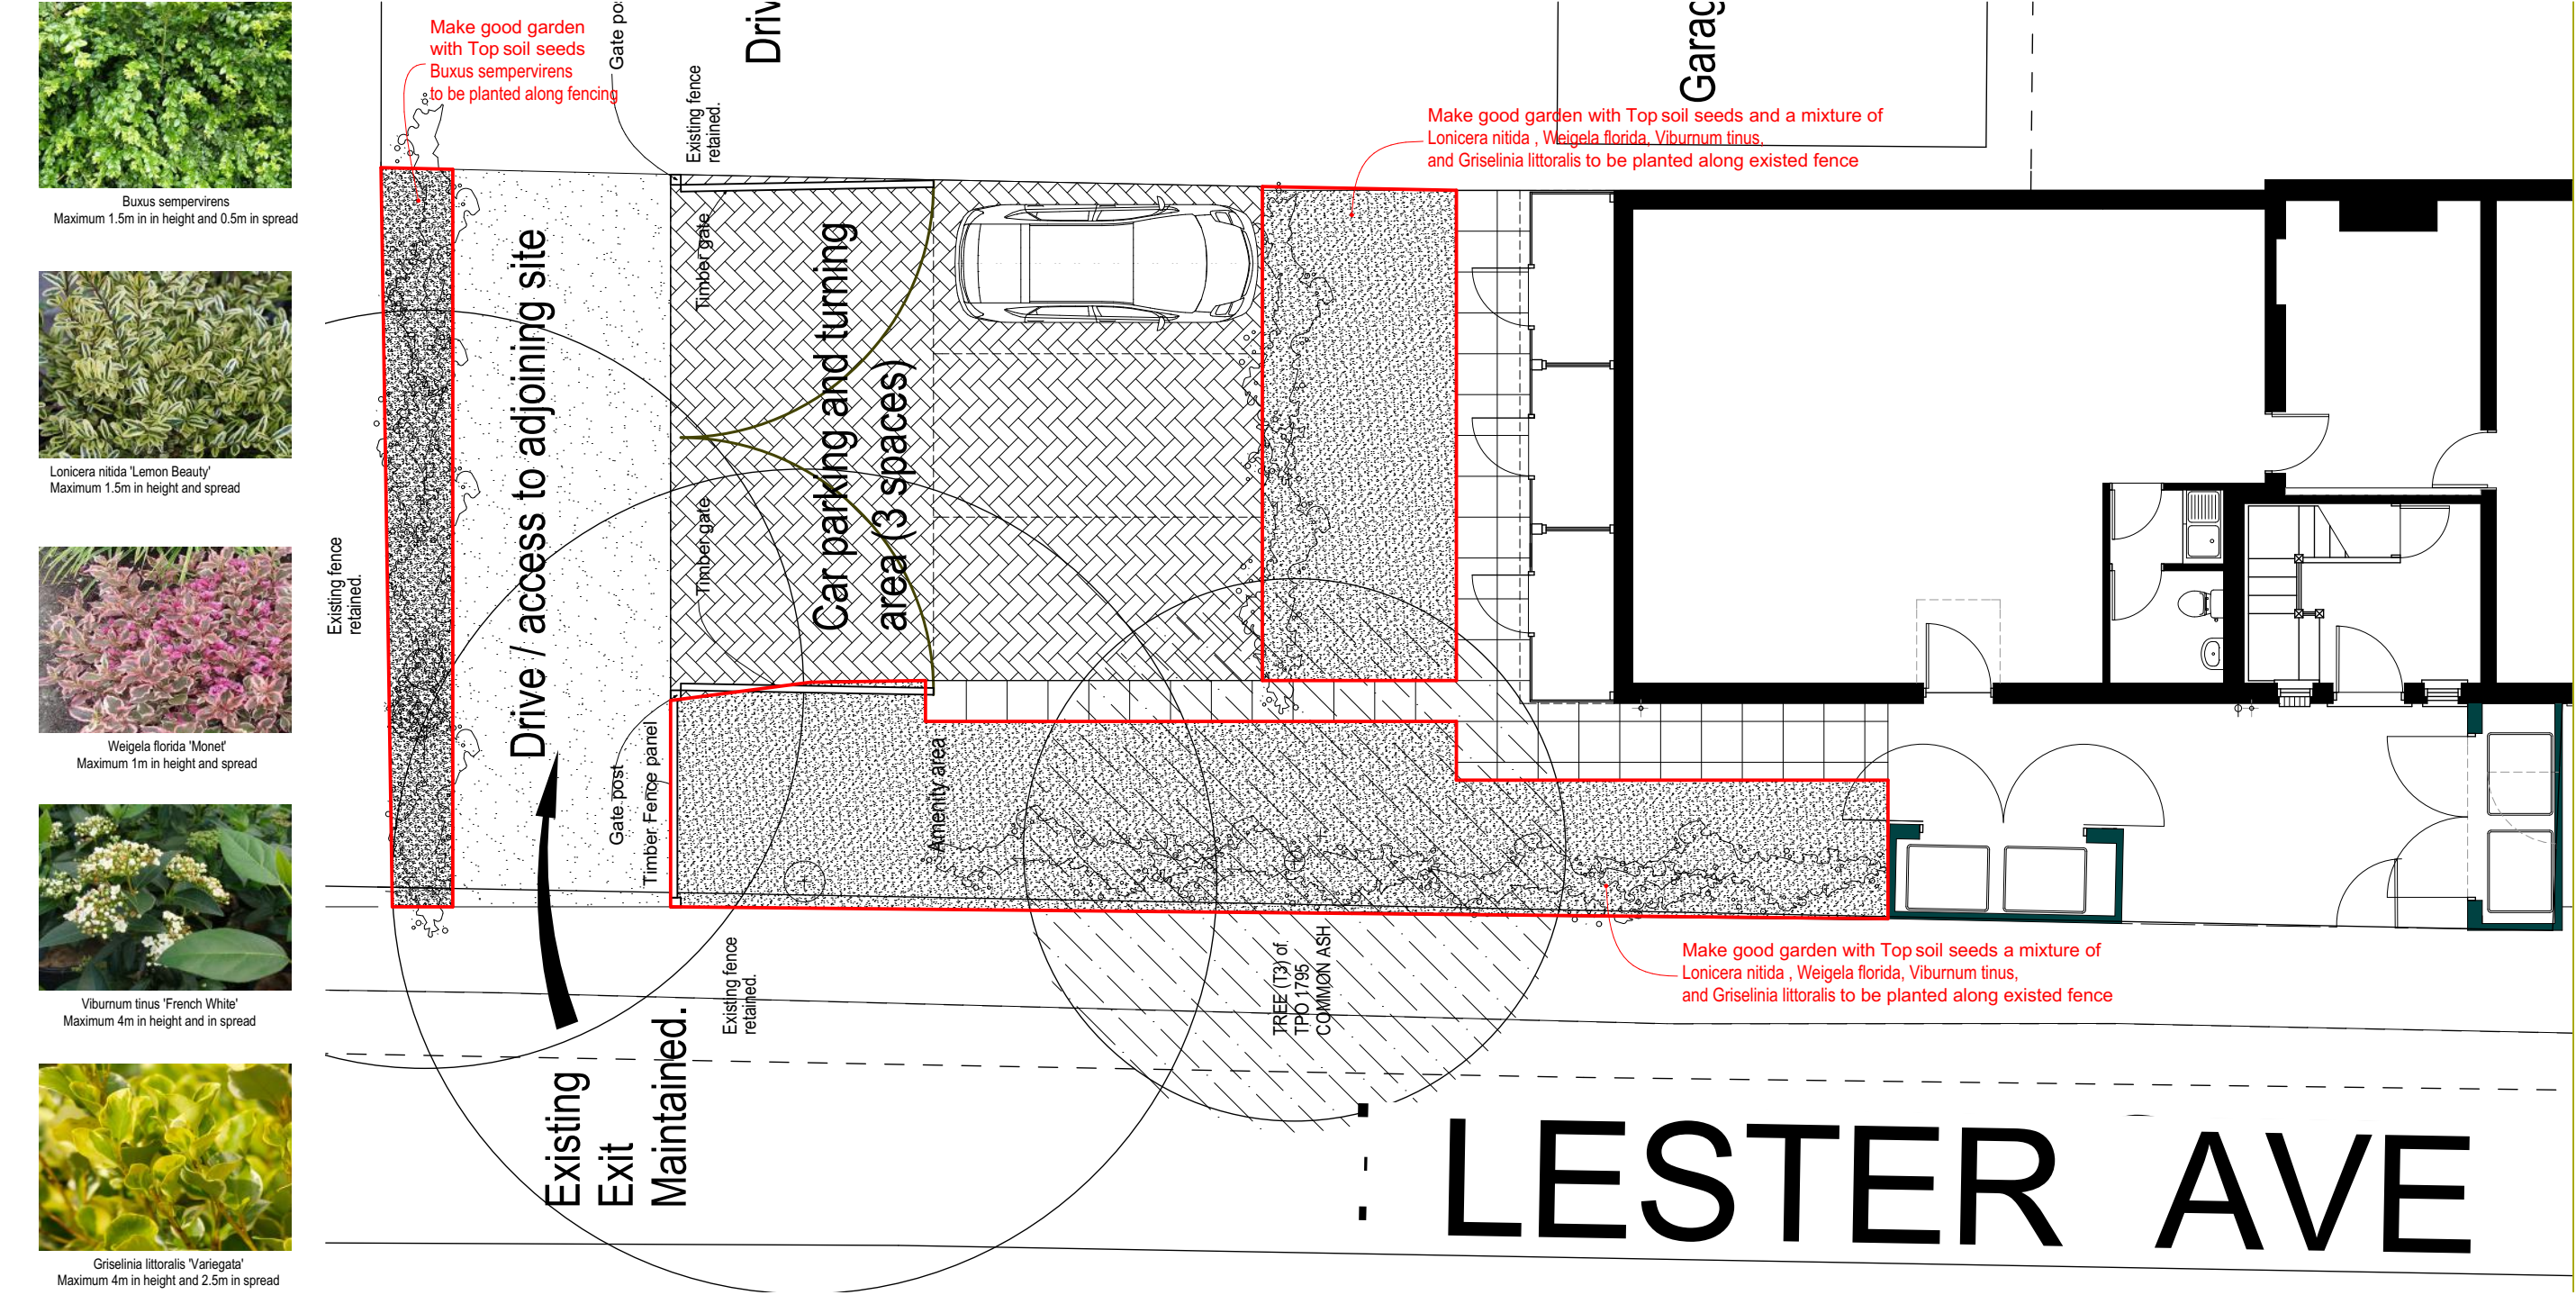


Soft Landscaping

1:100

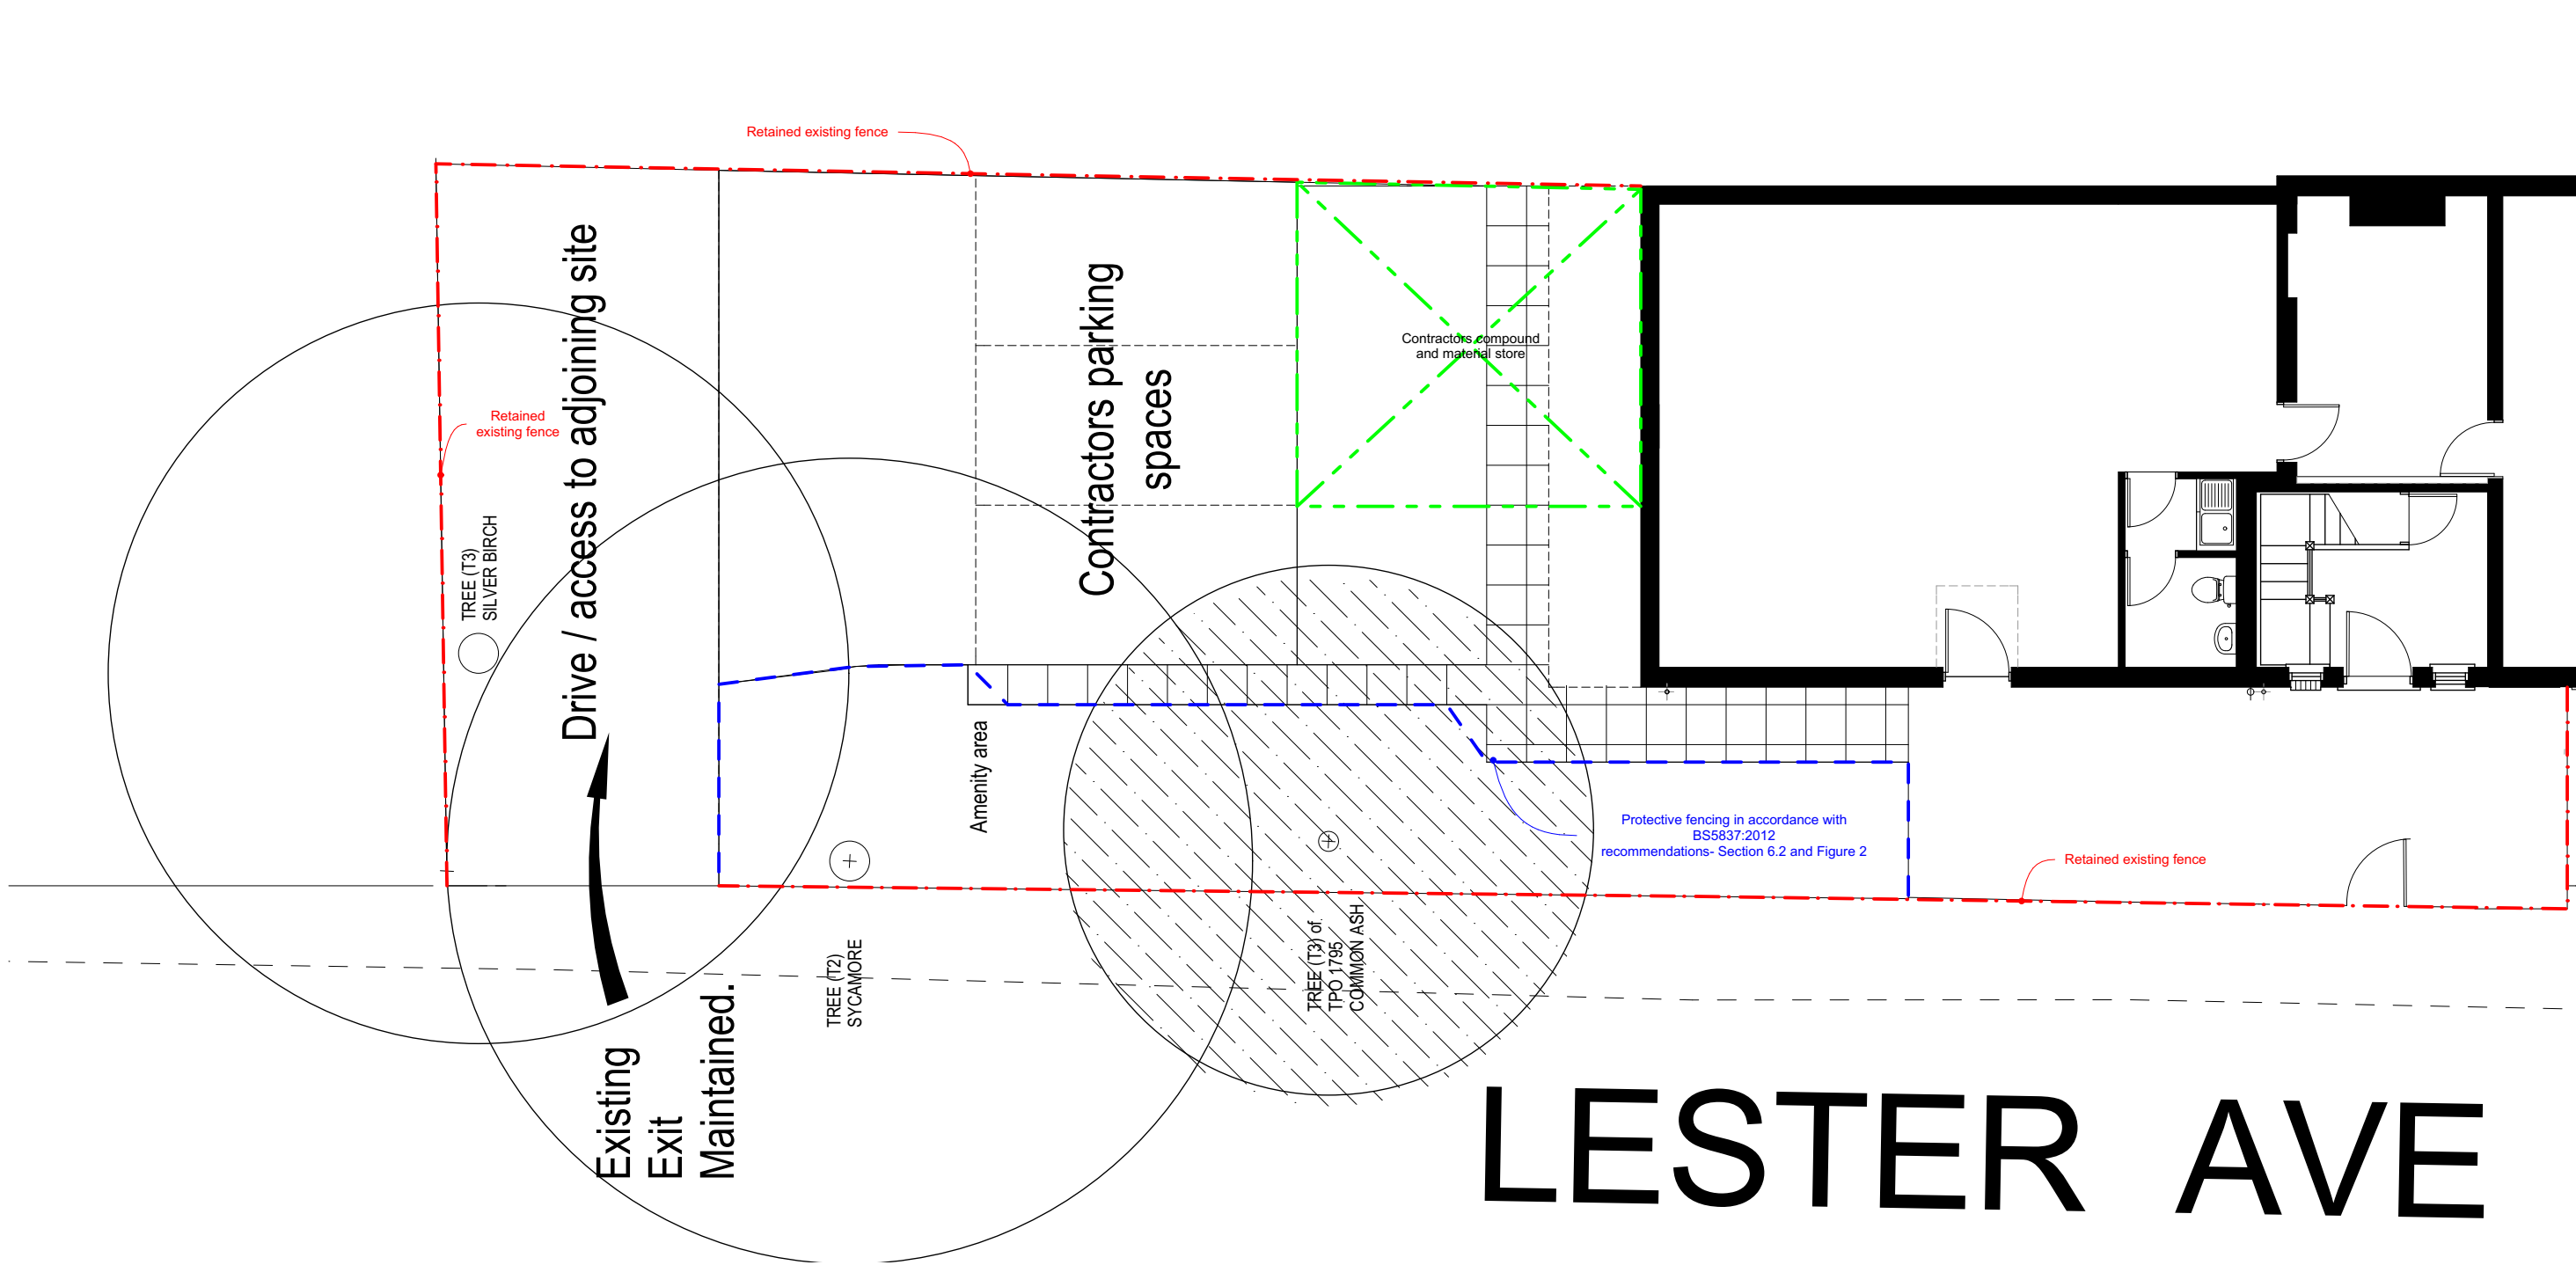


Contractors parking and material storage

1:100

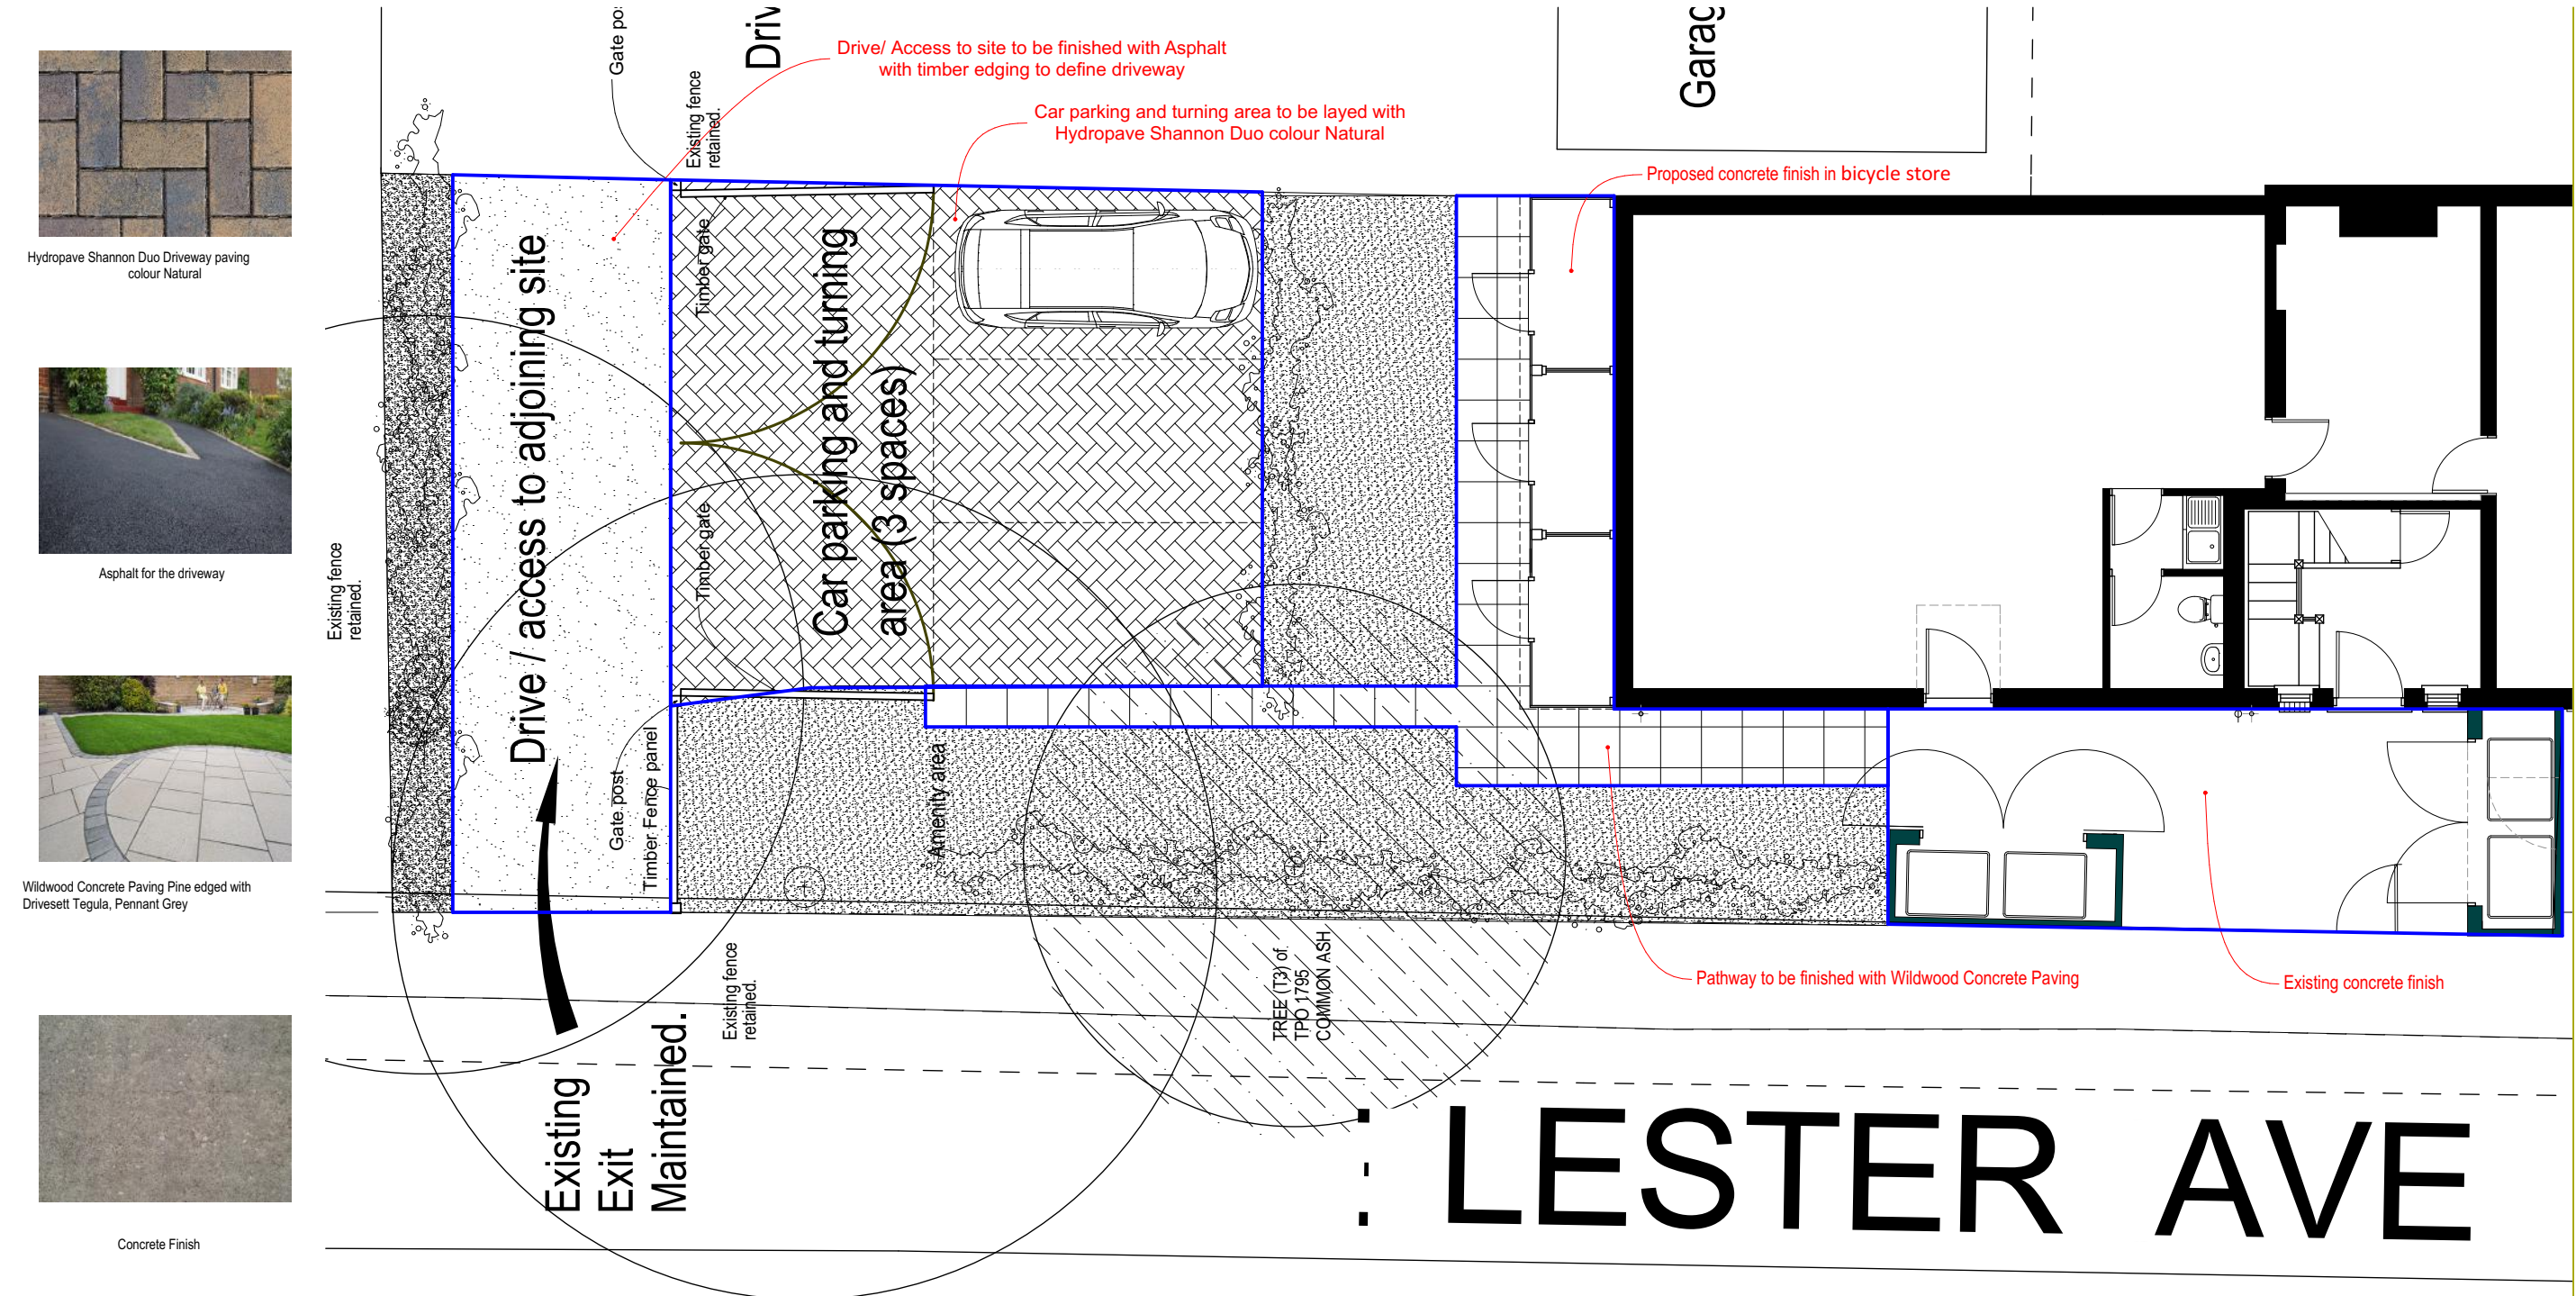


Hard landscaping

1:100

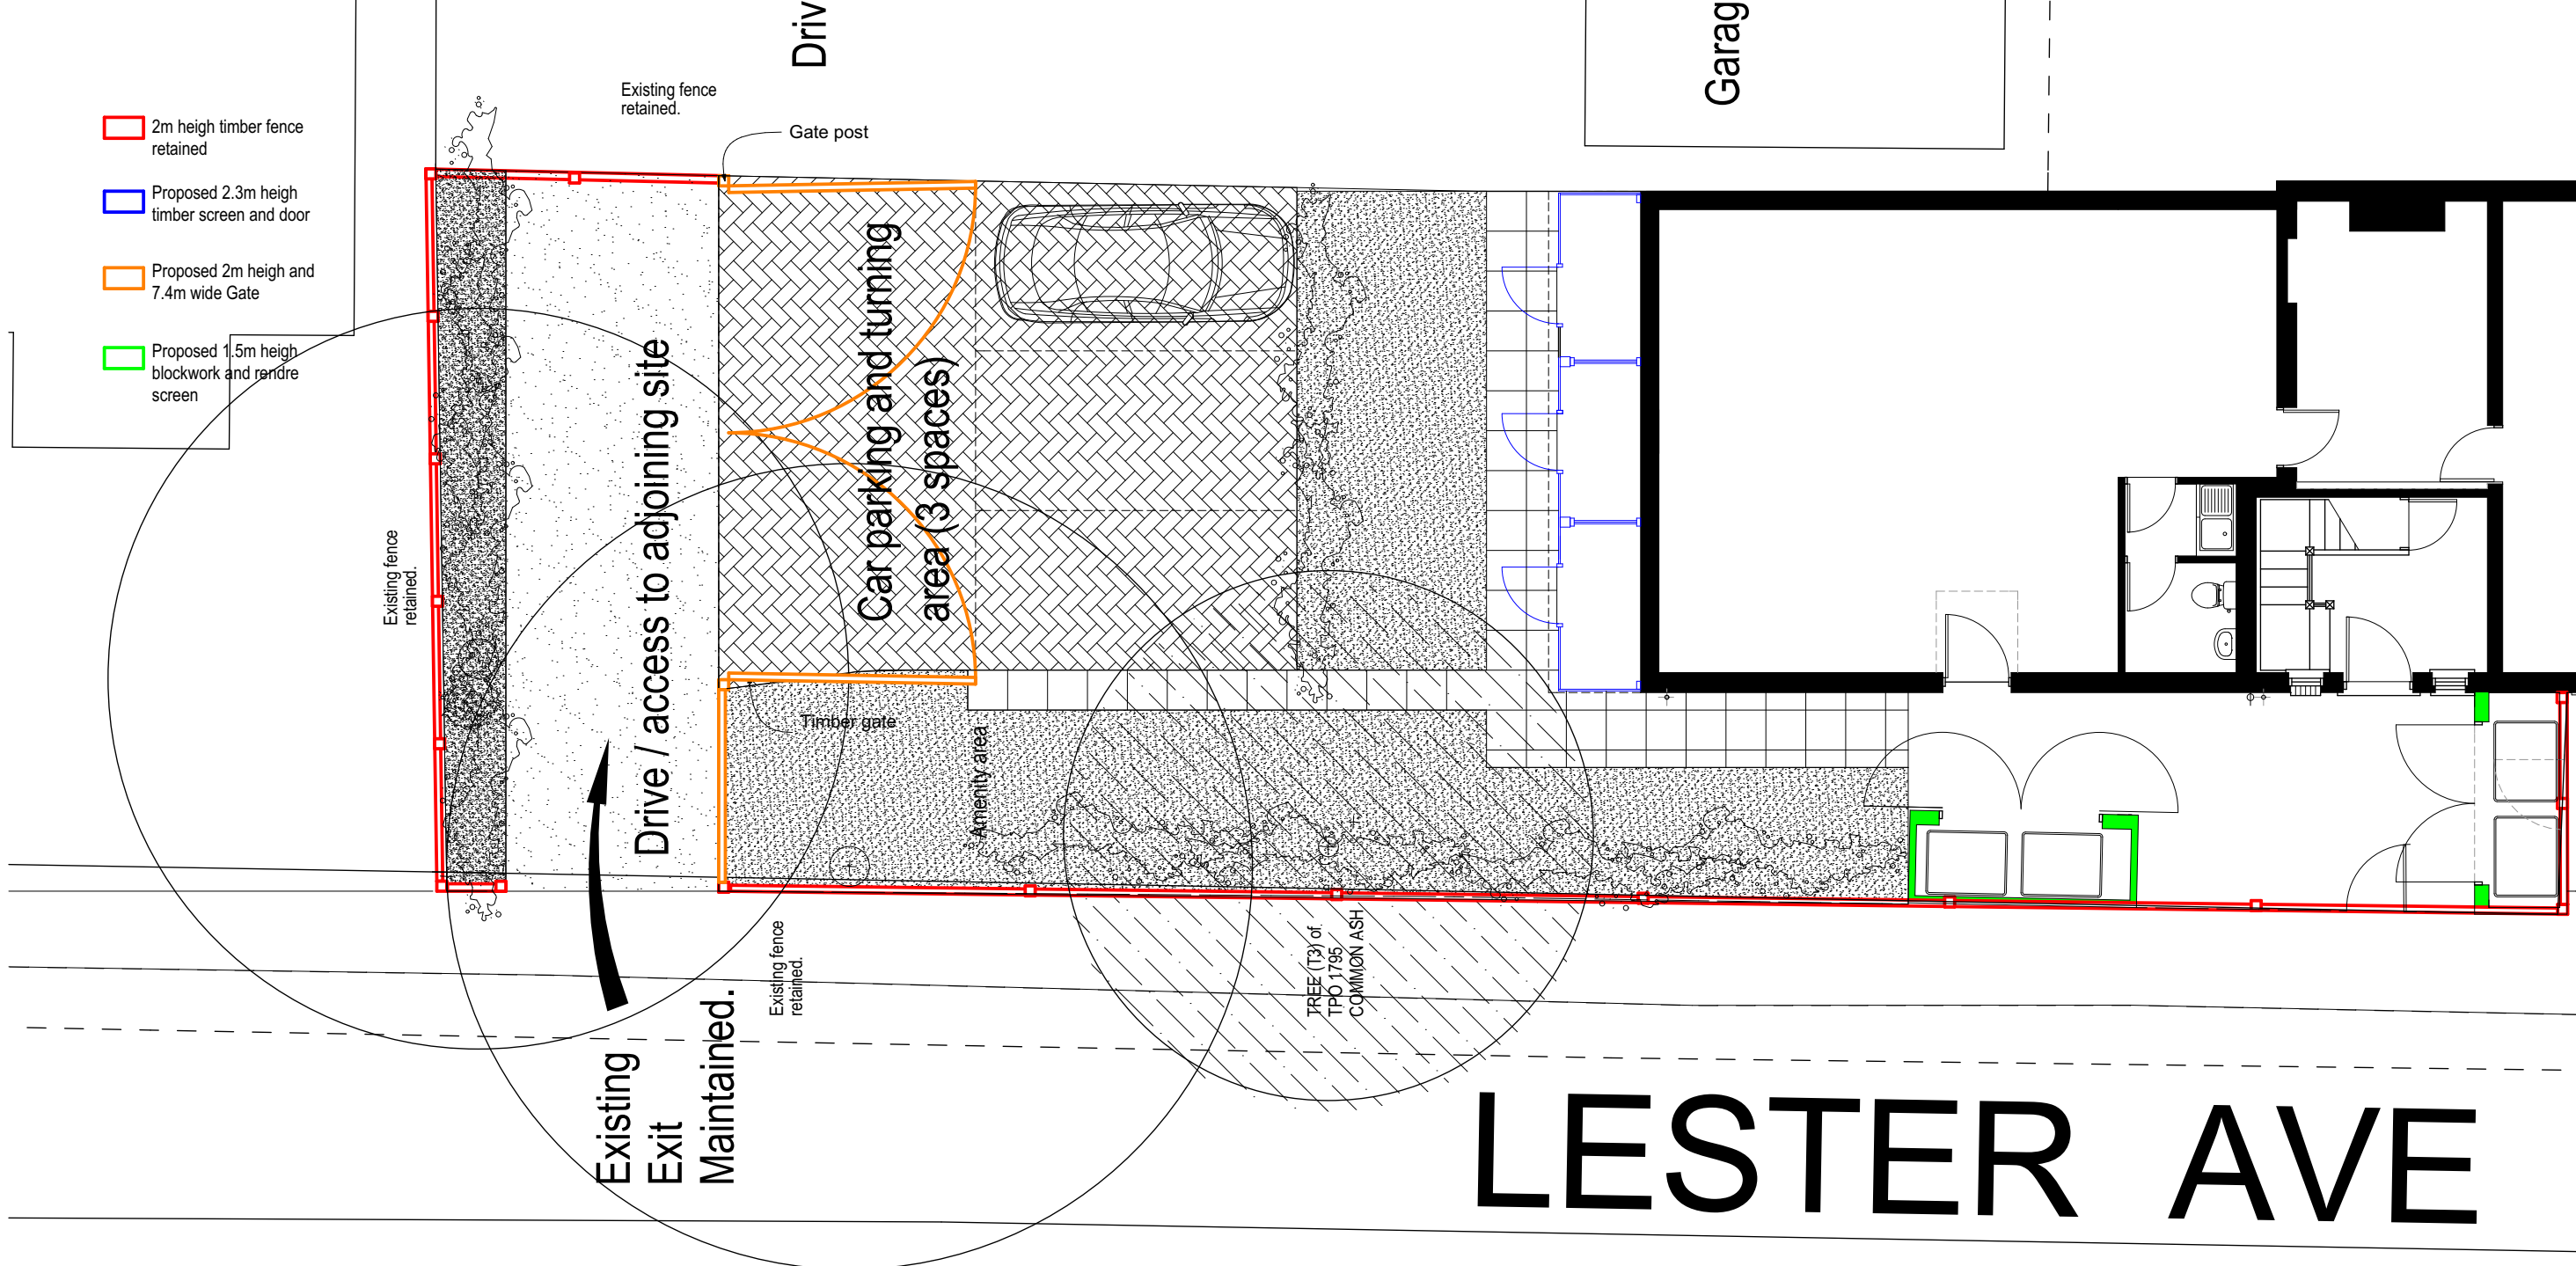

Screen walls, fence, hedges and other means of enclosure

1:100

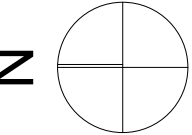

revisions & notes: A | 14.06.16 | NWM | PLANNING

project: 98 Bedhampton Road

Hard & soft landscaping,
Contractors compound, and
Boundary layout as proposed

drawing name:
status: PLANNING
date: 14.06.16
scale: 1:100 @A1
drawn: NWM

pwparchitects
61 South Street, Havant, Hampshire PO9 1BZ
t: 023 9248 2494
e: design@pwp-architects.com
w: www.pwp-architects.com
f: 023 9248 1152
Project No. **5336**
drawing No. **1012** rev **A**

Note: All dimensions to be checked on site by the contractor before fabrication and erection. Figured dimensions to be taken in preference to scaled dimensions. This drawing is the copyright of the architects and must not be reproduced or used without their express consent, except for the purposes of a planning application. Electronic issue of this drawing to be confirmed by paper hard copy only.