



PHYSICAL SCALE IN METERS @ 1:100

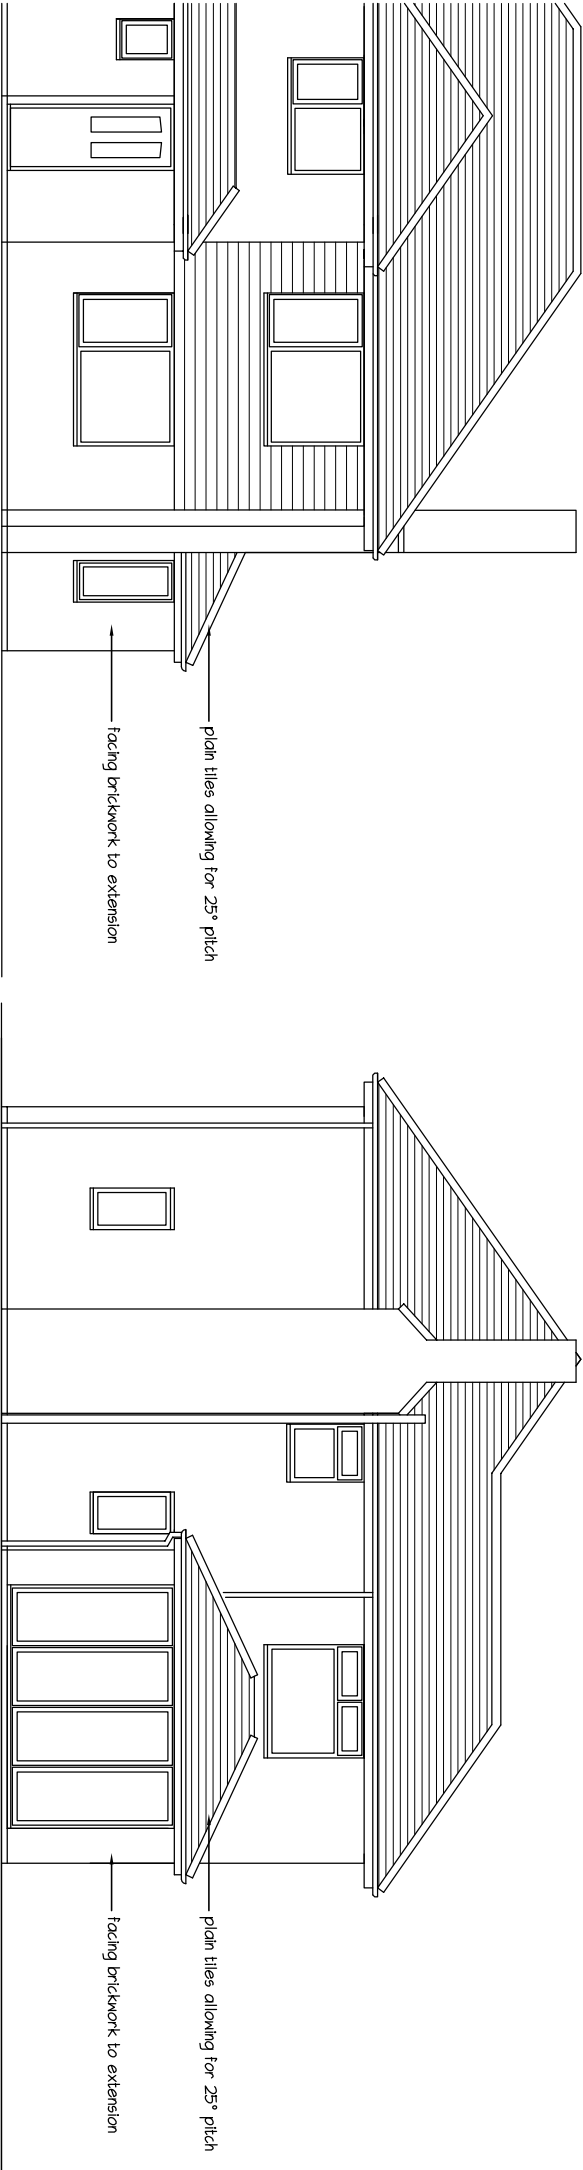

Proposed South


Proposed East

4150.

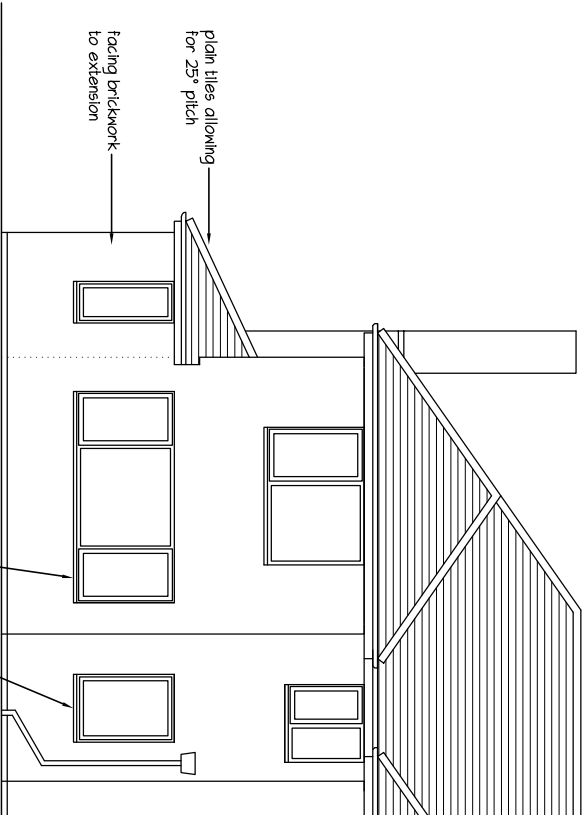

Proposed North

1650

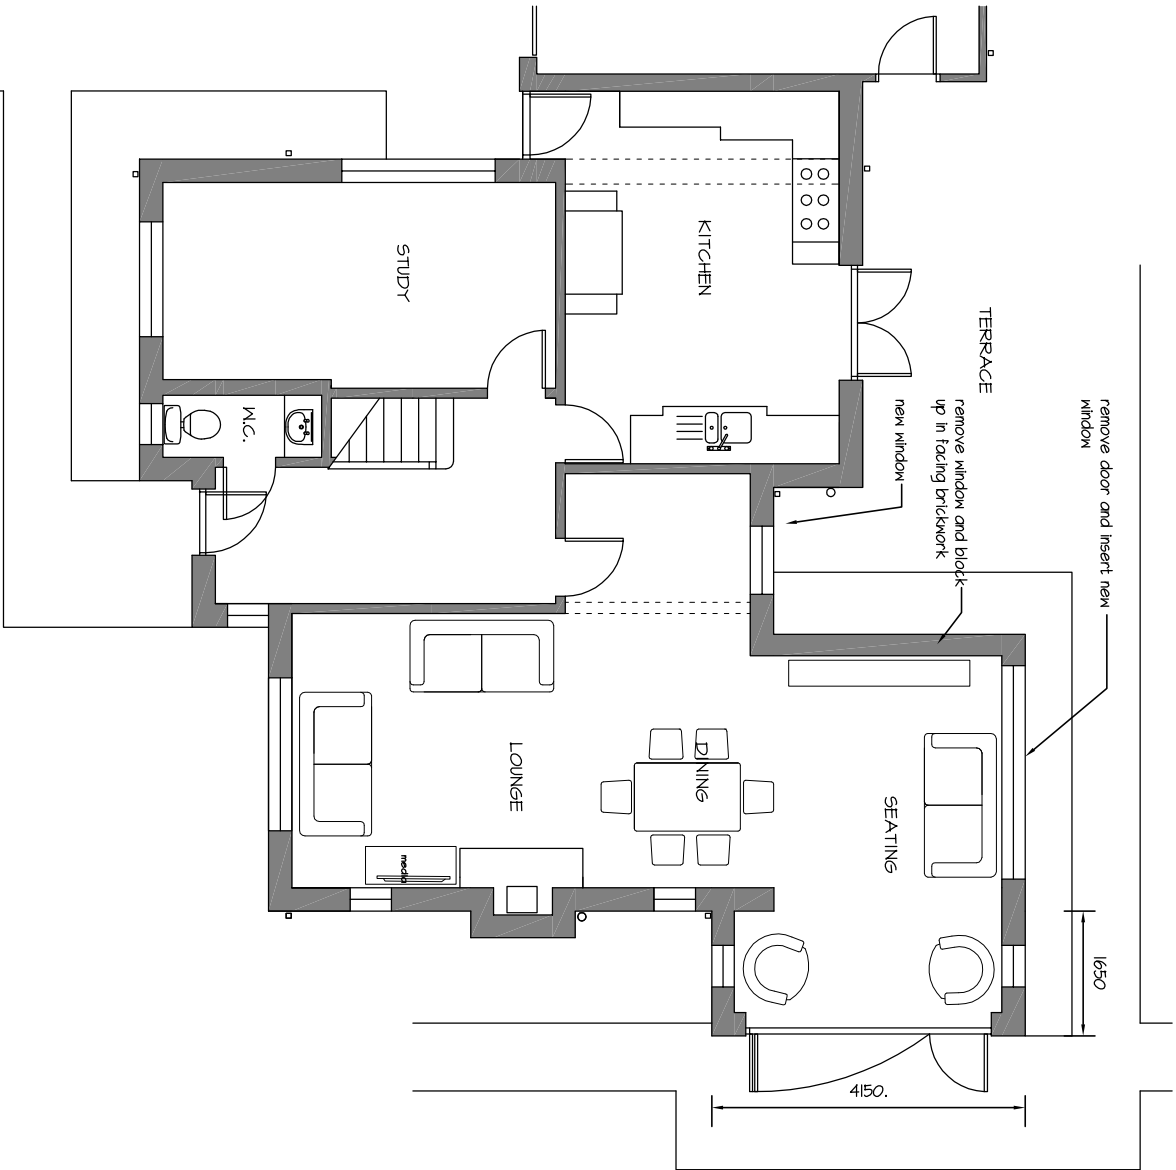

Proposed Ground

EXTENSION & ALTERATIONS - 48 Beacon Square, Emsworth. PO10 7HU



NOTES:
This drawing has been produced solely for PLANNING/DESIGN.
Do not Scale from this Drawing except for planning purposes.
Any drainage shown is presumed and to be checked on site before commencement of works.
This drawing is the copyright of MF Designs Ltd.

A: 23/05/2016 - revised fenestration