



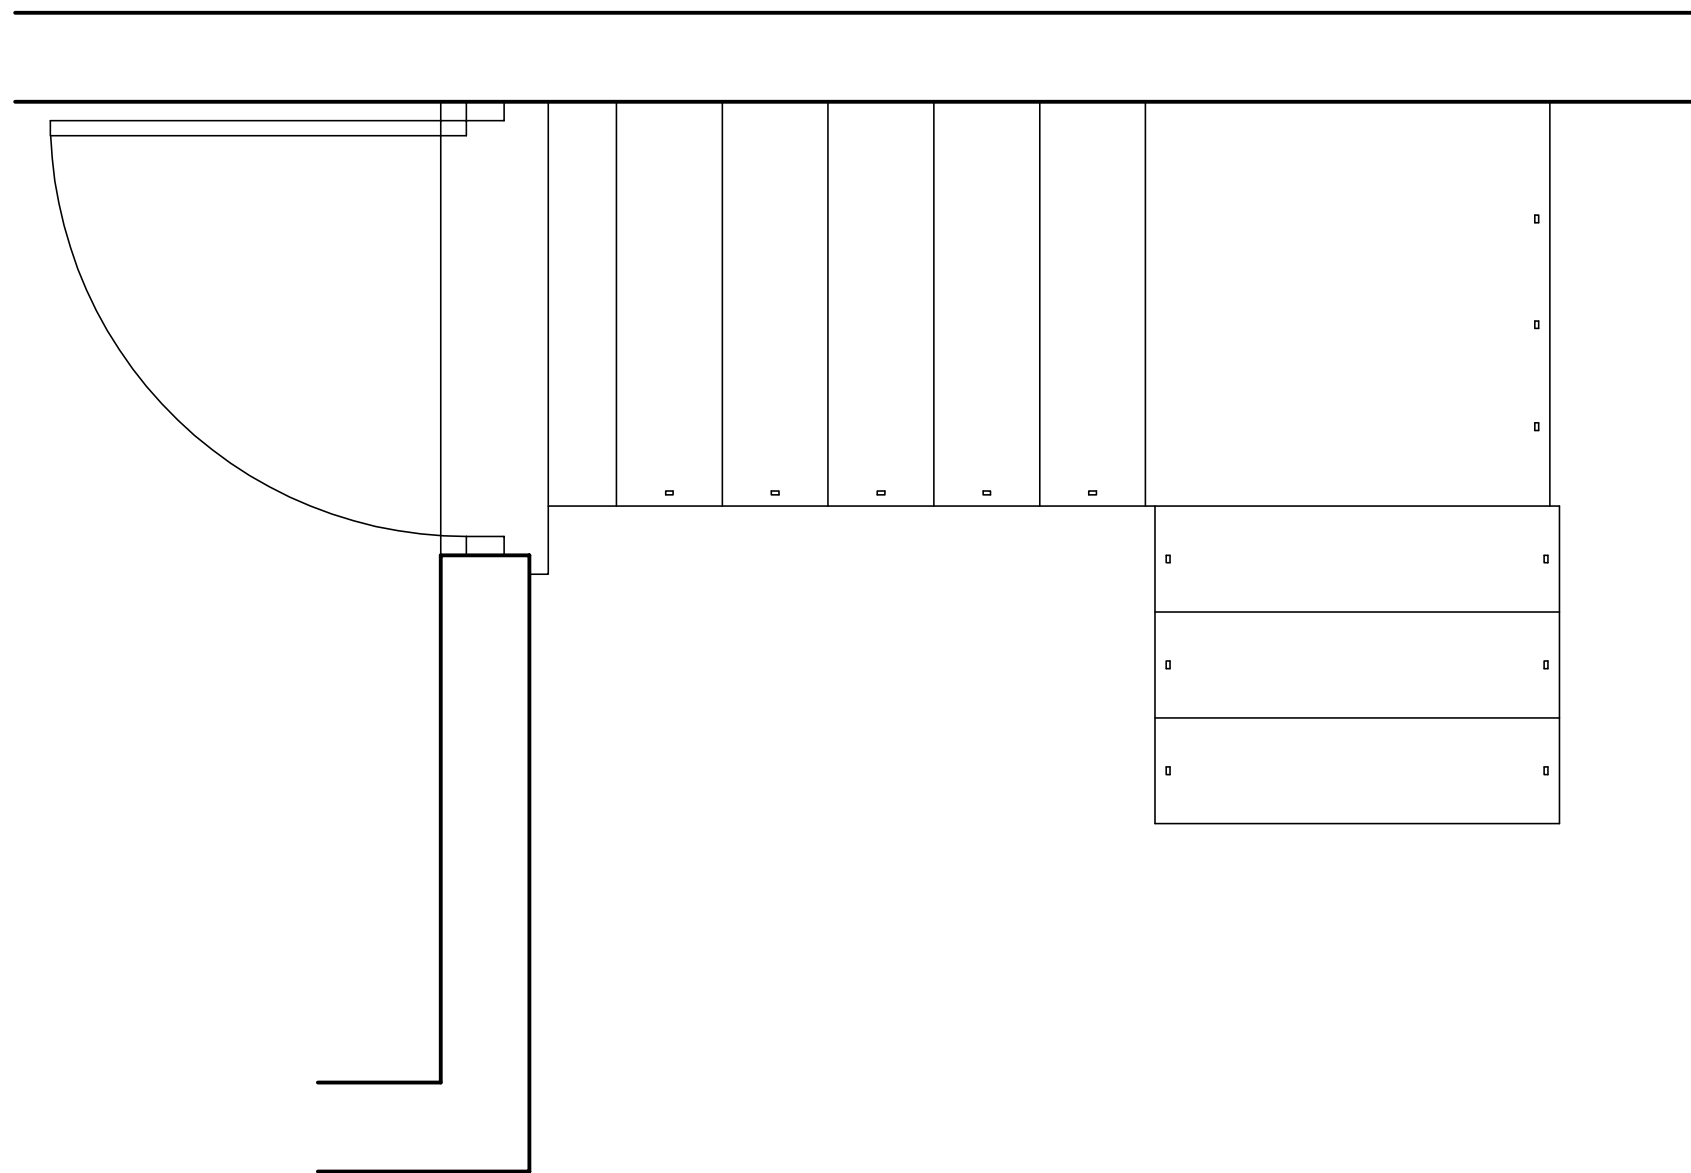

The Gazebo Garden,
The Pallant,
Havant,
PO9 1EA
metres

EXISTING GROUND STAIR PLAN

Revisions
A.
B.

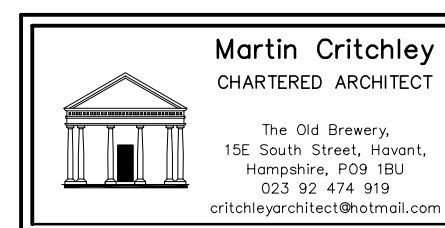

Scale A3 = 1:20
Date 01/03/16
Drawn BLB/NKM

1534-214⁰