
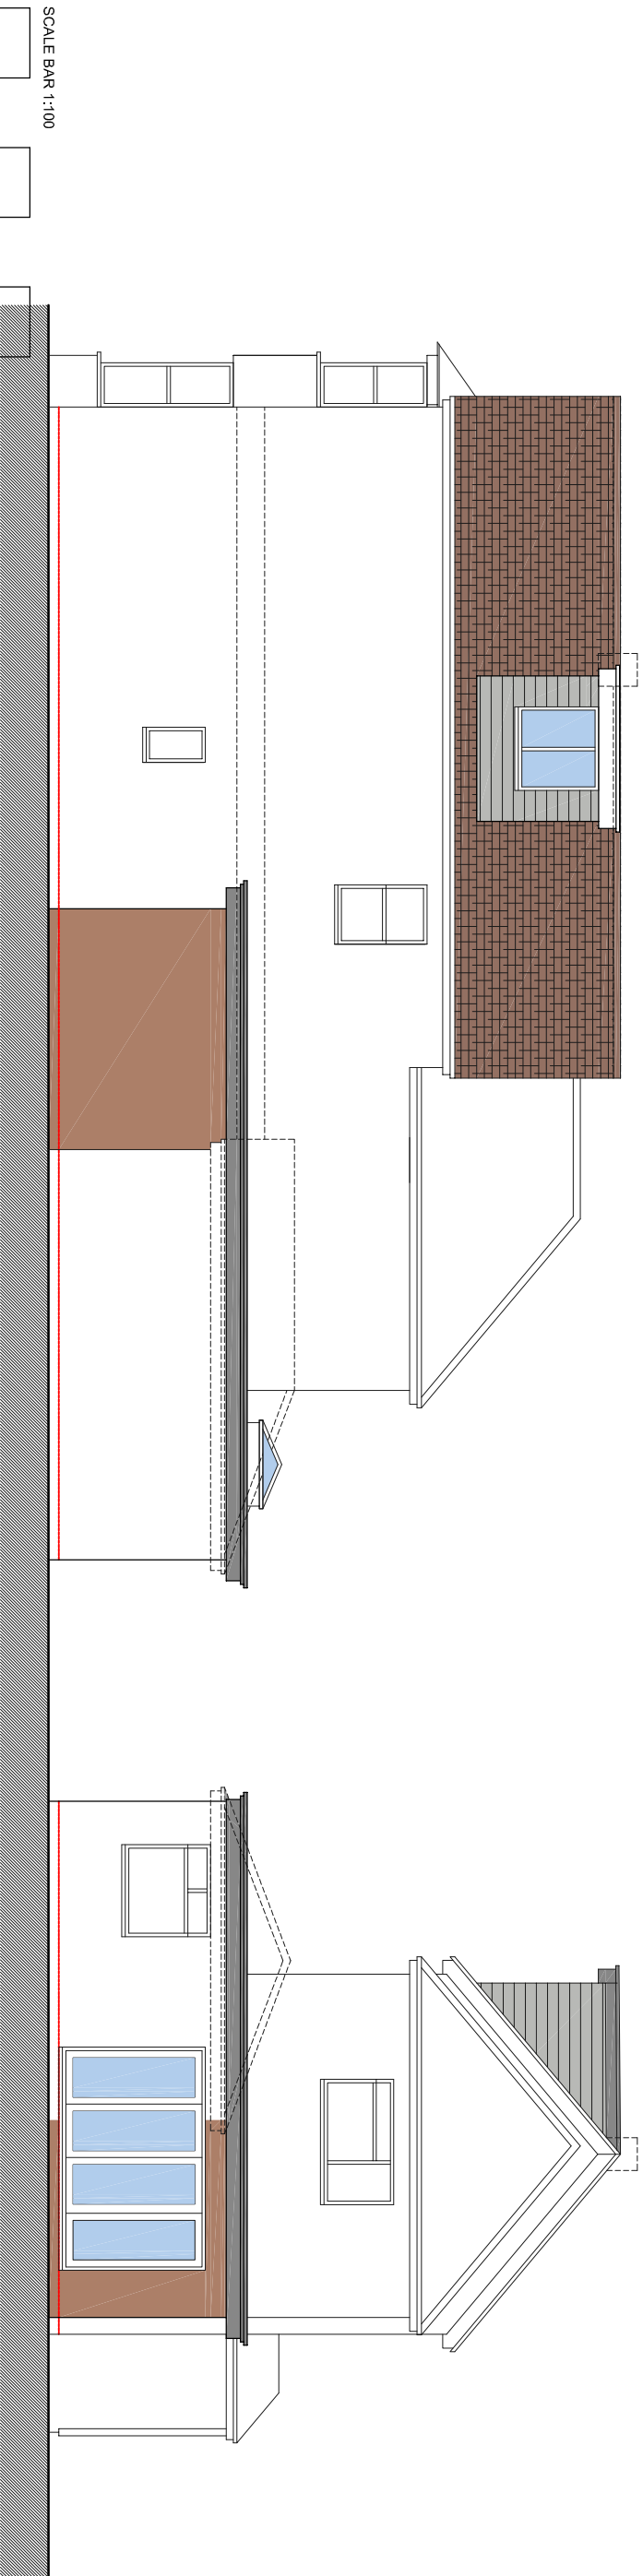


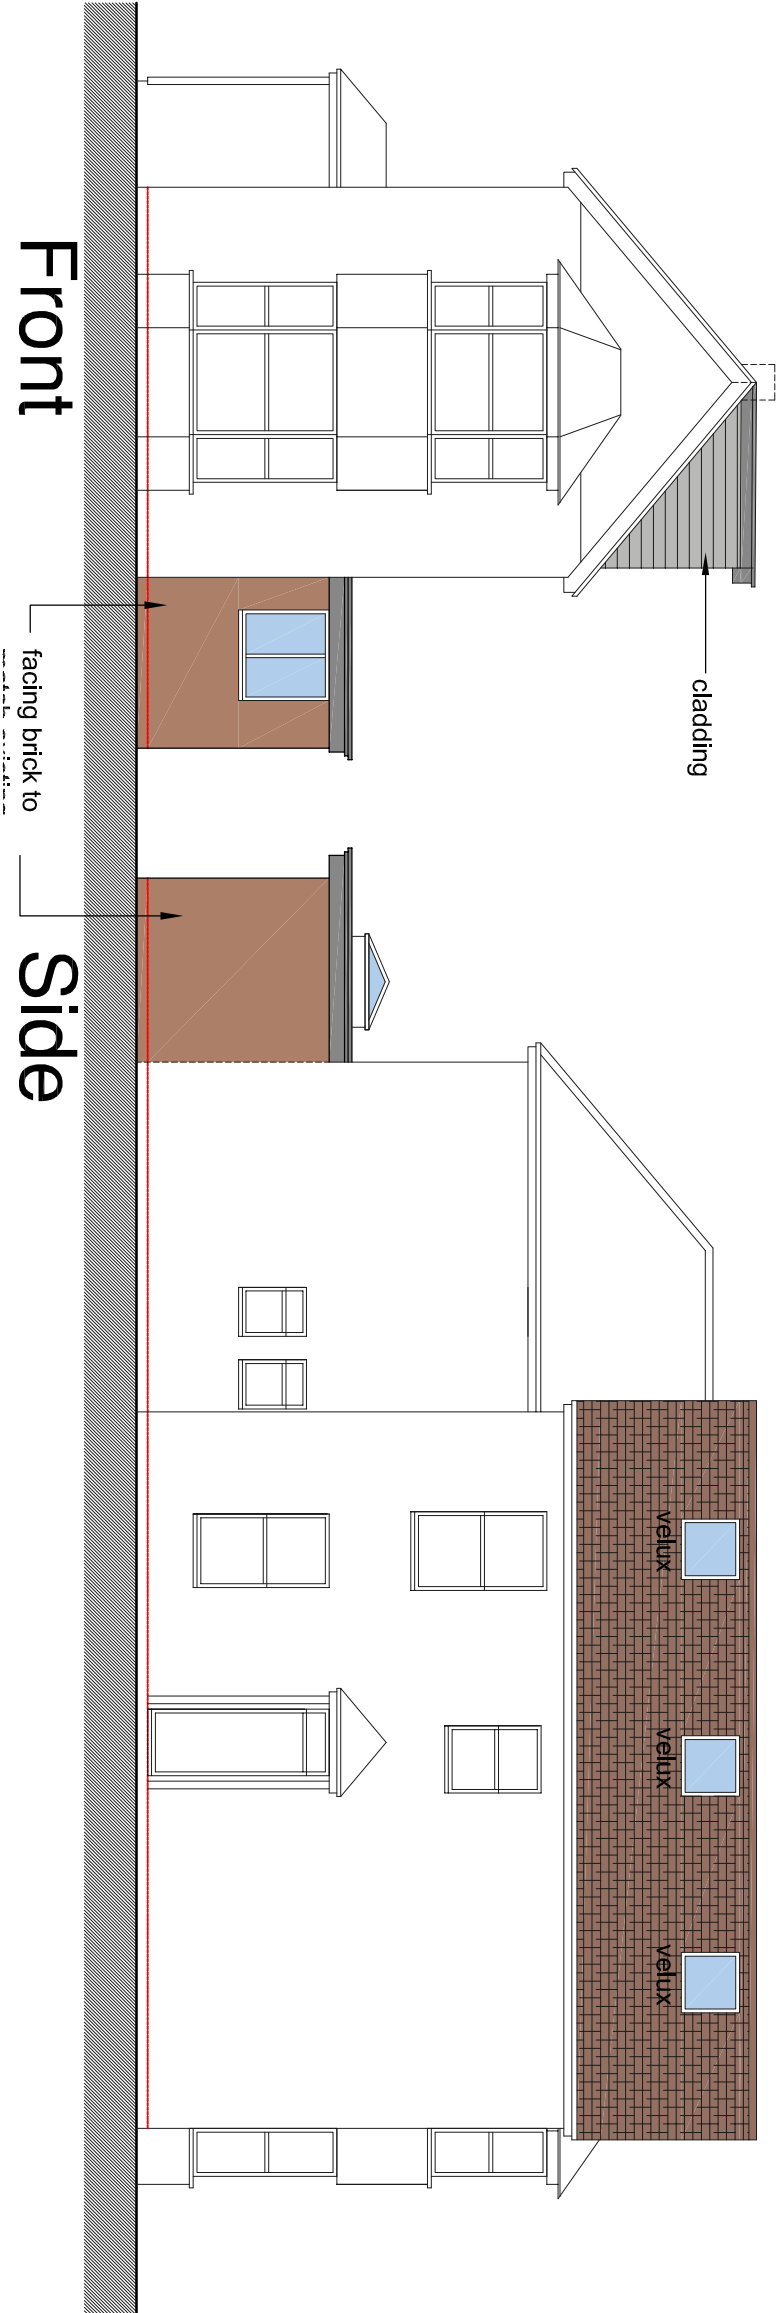

Rear

Side

PROJECT

*Proposed Alterations to
14 Knox Road, Bedhampton*

CLIENT

Nexgen Capital Investments Ltd

DRG. TITLE

Elevations

PROJECT NO.

21010

DRAWING NO.

200

SCALE

1:100@A3

REV

B

*This drawing is copyright and must not be disclosed to third parties without permission
Scaled dimensions are not to be used for construction*

Tel: 01329 288911
Fax: 01329 221913
E-mail: adm@n2architecture.com

Wychwood
Thompsons Lane
Denmead
Hampshire
PO7 6NB

n2
architecture
architectural technologist