


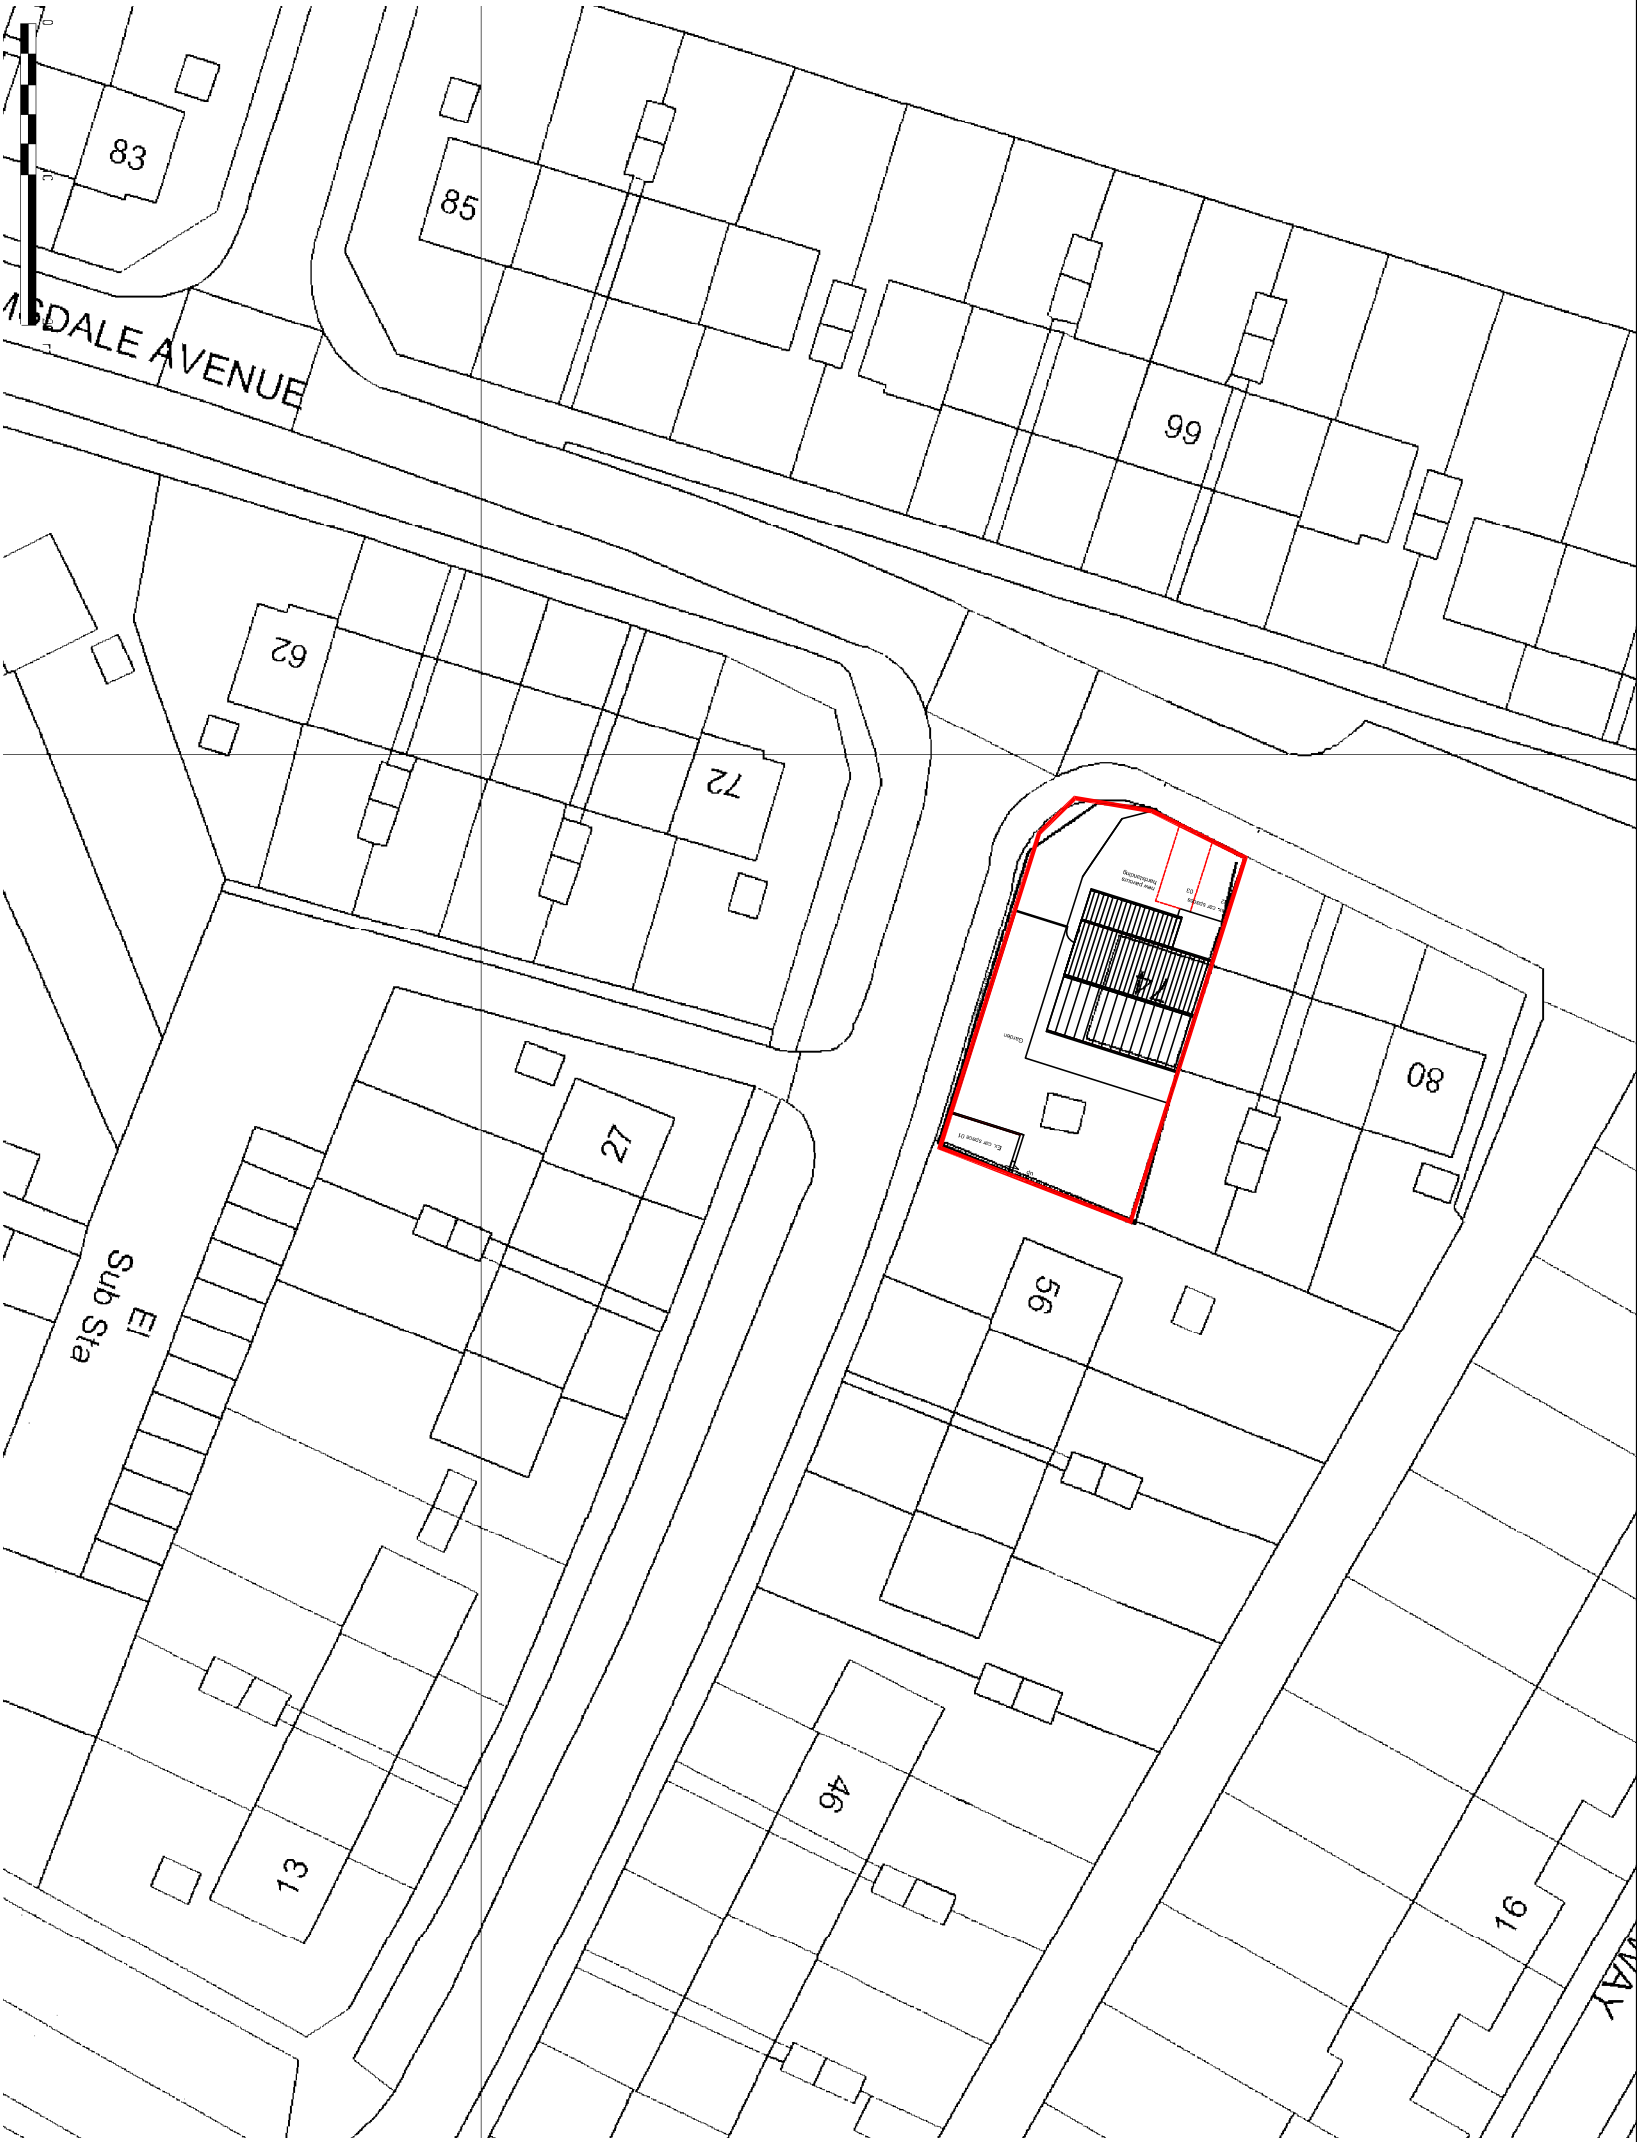

SCALE	TITLE
1/500 @ A3	Proposed Extension
DATE	REF
Nov. 2016	74, Ramsdale Avenue, Havant
AUTHOR	DRAWING NO
 PETER GALLOWAY ARCHITECTS	Block Plan
PG	DRAWING NO
16202/B01	16202/B01