




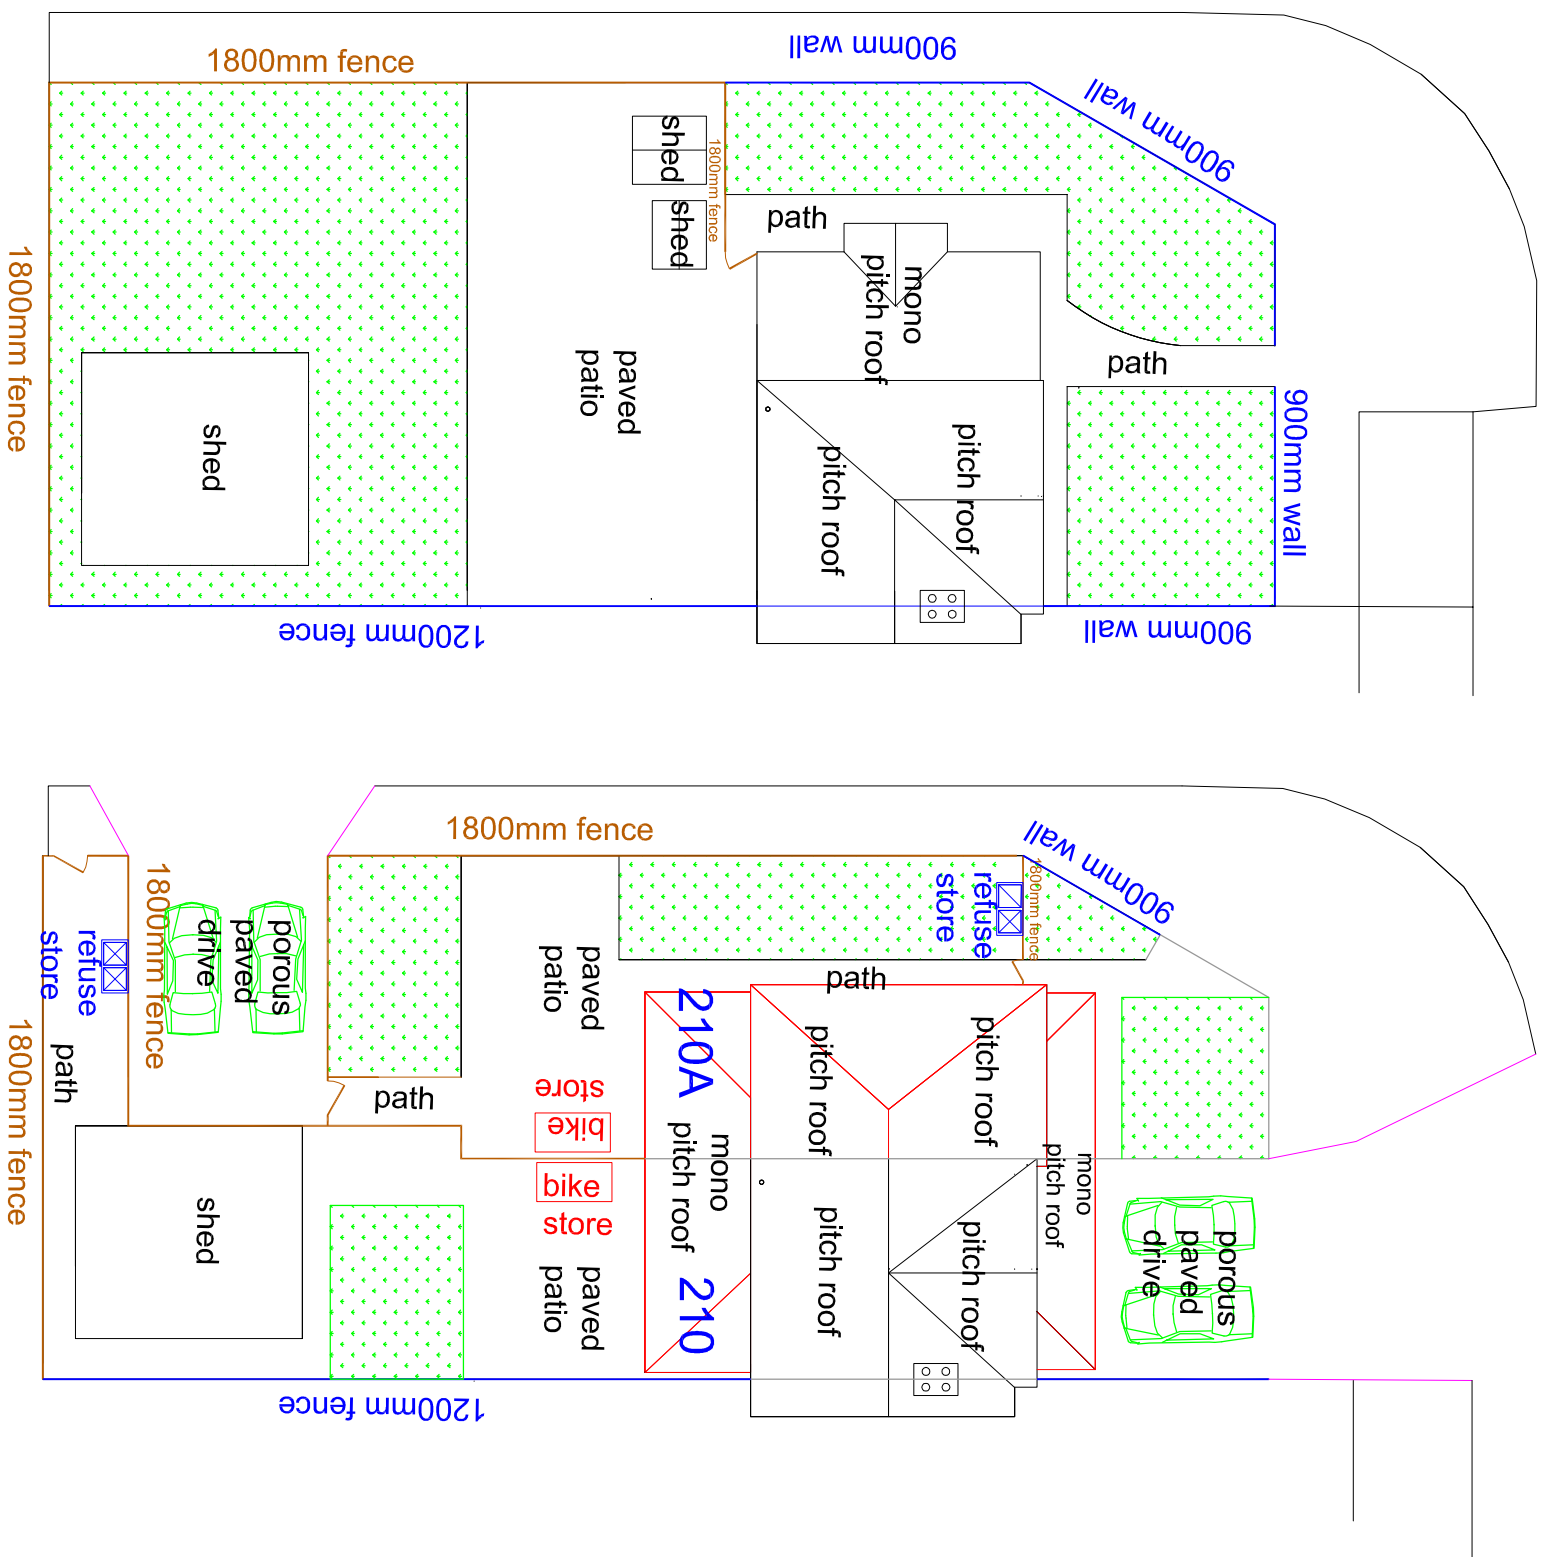

EXISTING  
BLOCK PLAN  
SCALE 1:200

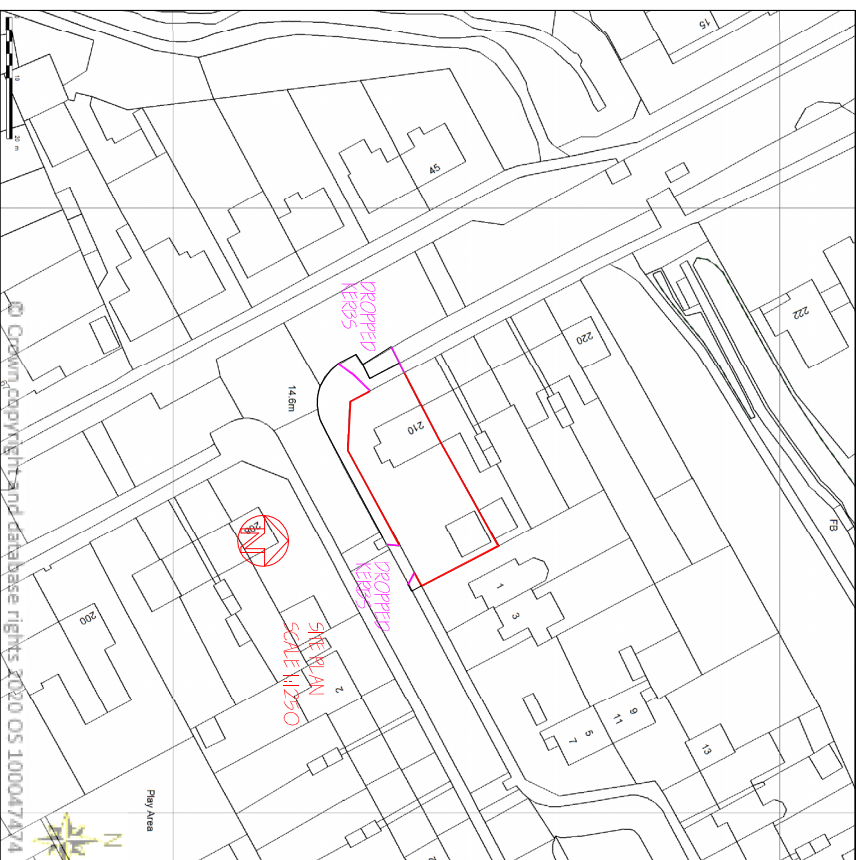

**PROPOSED  
BLOCK PLAN  
SCALE 1:200**

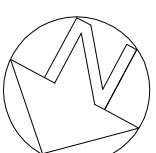