
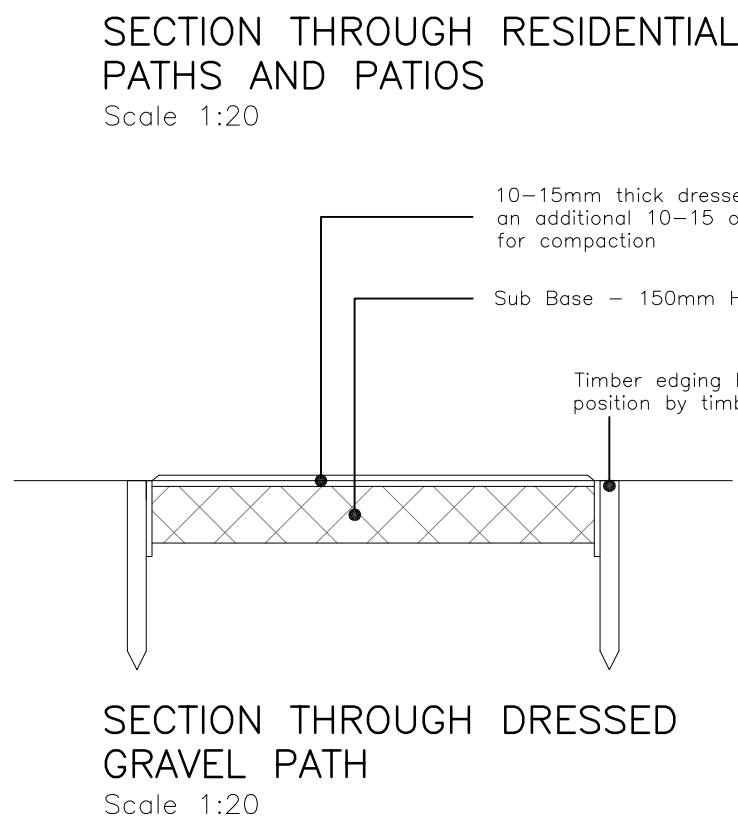
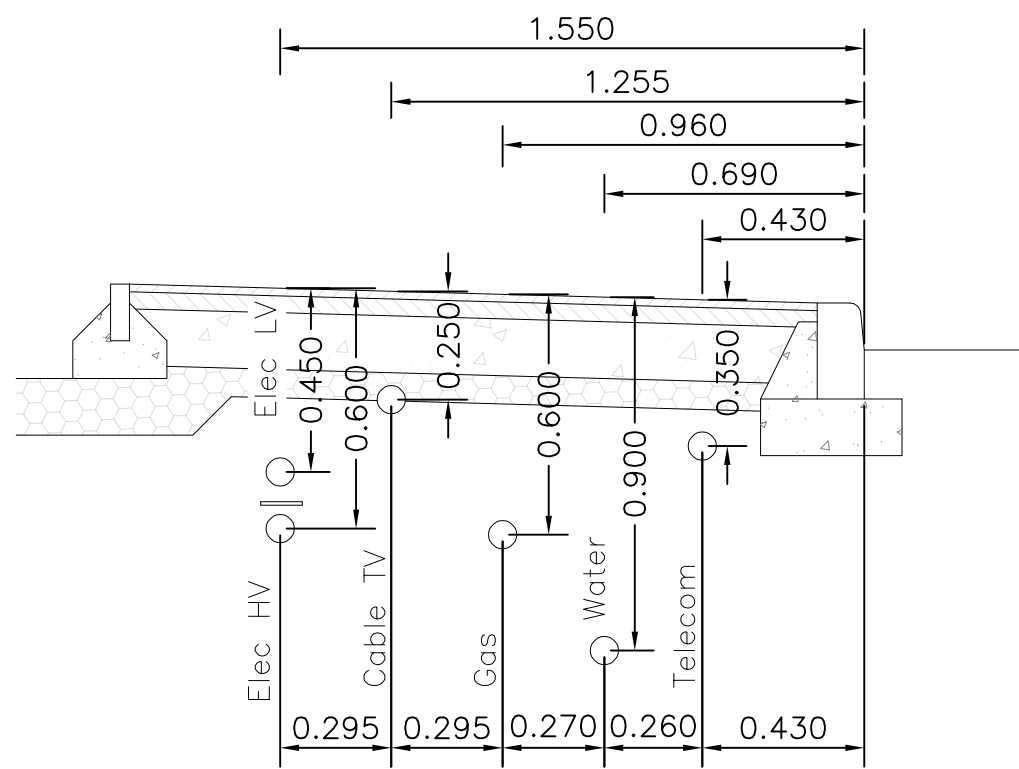
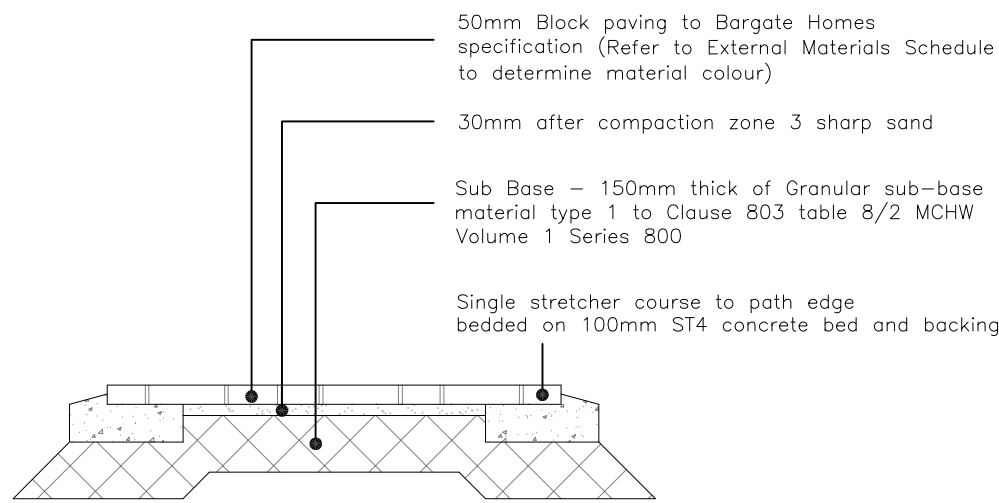


Gully Notes:

All gully covers in shared surface areas in in front of drives to be pedestrian/cycle friendly, regardless of surface material (macadam or block).

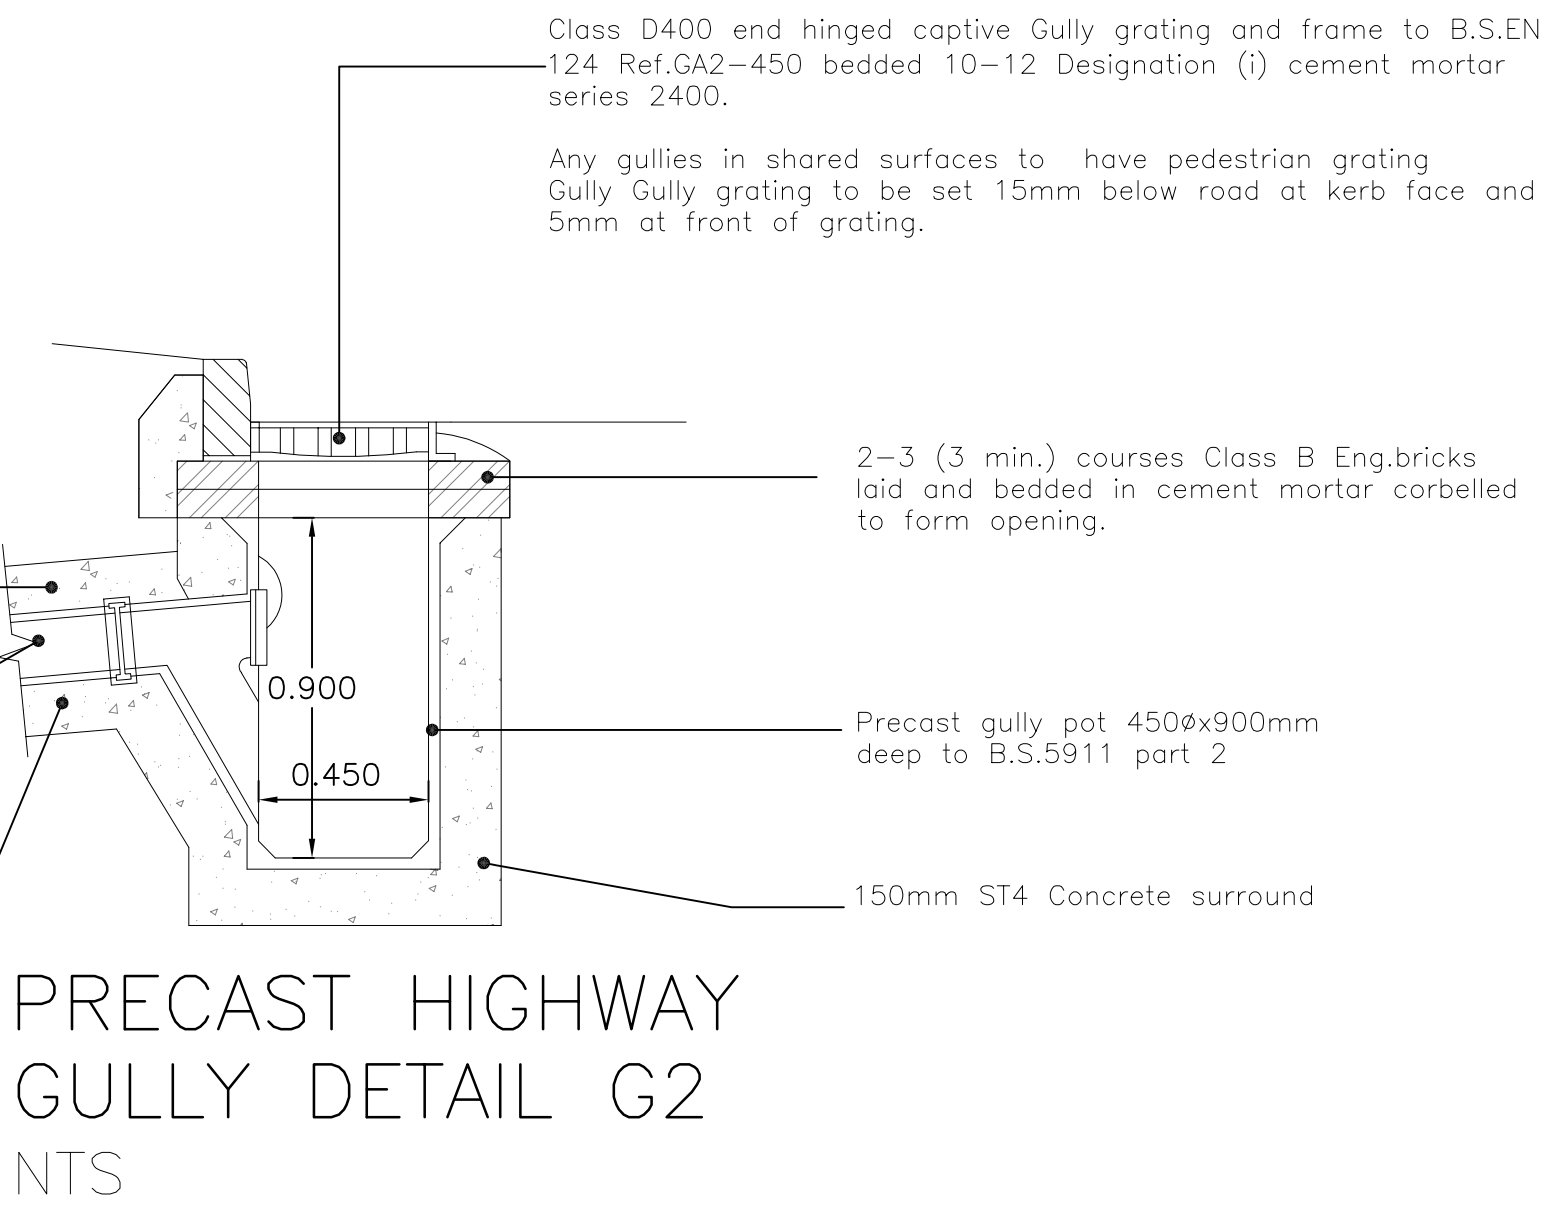

10-15mm thick dressed gravel with an additional 10-15 overlay to allow for compaction

Sub Base - 150mm Hoggins base

Timber edging held in position by timber stakes

B	04.08.21	Drawing amended, updated to construction	KTG
A	18.03.21	Client comments added to layout	KTG
REV. No.	DATE	DESCRIPTION	INITIALS
Client		 	
		MJA CONSULTING CIVIL & STRUCTURAL ENGINEERS Ipsum Court, 24 The Quadrant, Abingdon Science Park, Oxon, OX14 3YS Tel: 01235 555173 Fax: 01235 523226	
Project	Manor Farm Bedhampton		
Title	Scale: 1:20 @ A1 Checked:	Date: Mar '20 Drawn: KTG	Drawing No.: 5992:26 Rev: B
Road and swale construction details			