



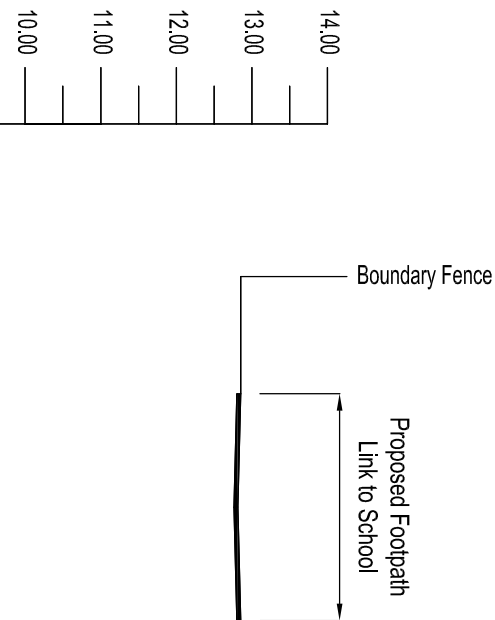


DATUM 9.00m AOD				
OFFSET DISTANCE (m)				
0	1.55	3.05	4.55	
PROPOSED LEVEL (m AOD)	12.85	12.85	12.812	12.85

SECTION AA (Scale V-1:100, H-1:100)

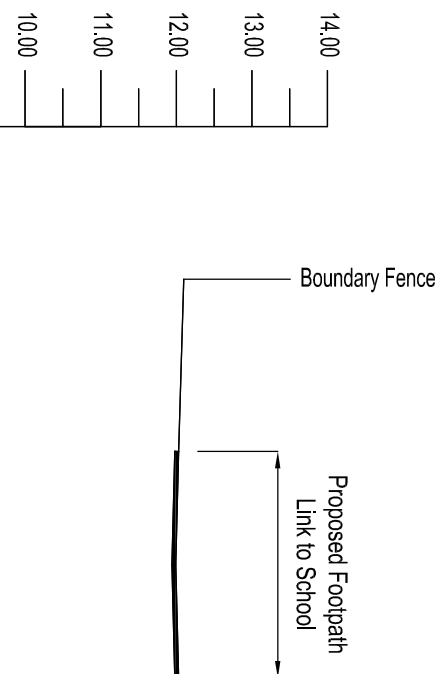


DATUM 9.00m AOD				
OFFSET DISTANCE (m)				
0	2.27	3.77	5.27	
PROPOSED LEVEL (m AOD)	12.10	12.03	11.933	12.03

SECTION B-B (Scale V-1:100, H-1:100)

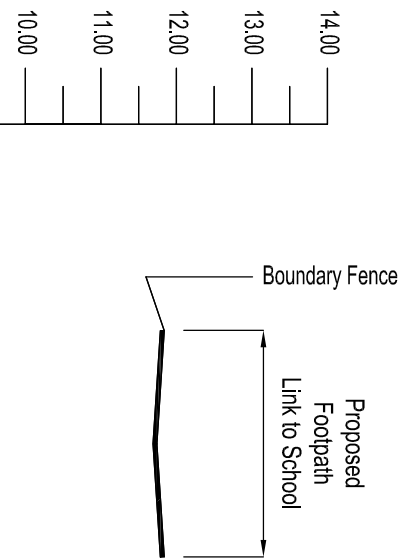

DATUM 9.00m AOD				
OFFSET DISTANCE (m)				
0	0.71	2.21	3.71	
PROPOSED LEVEL (m AOD)	11.60	11.84	11.81	11.84

SECTION C-C (Scale V-1:100, H-1:100)

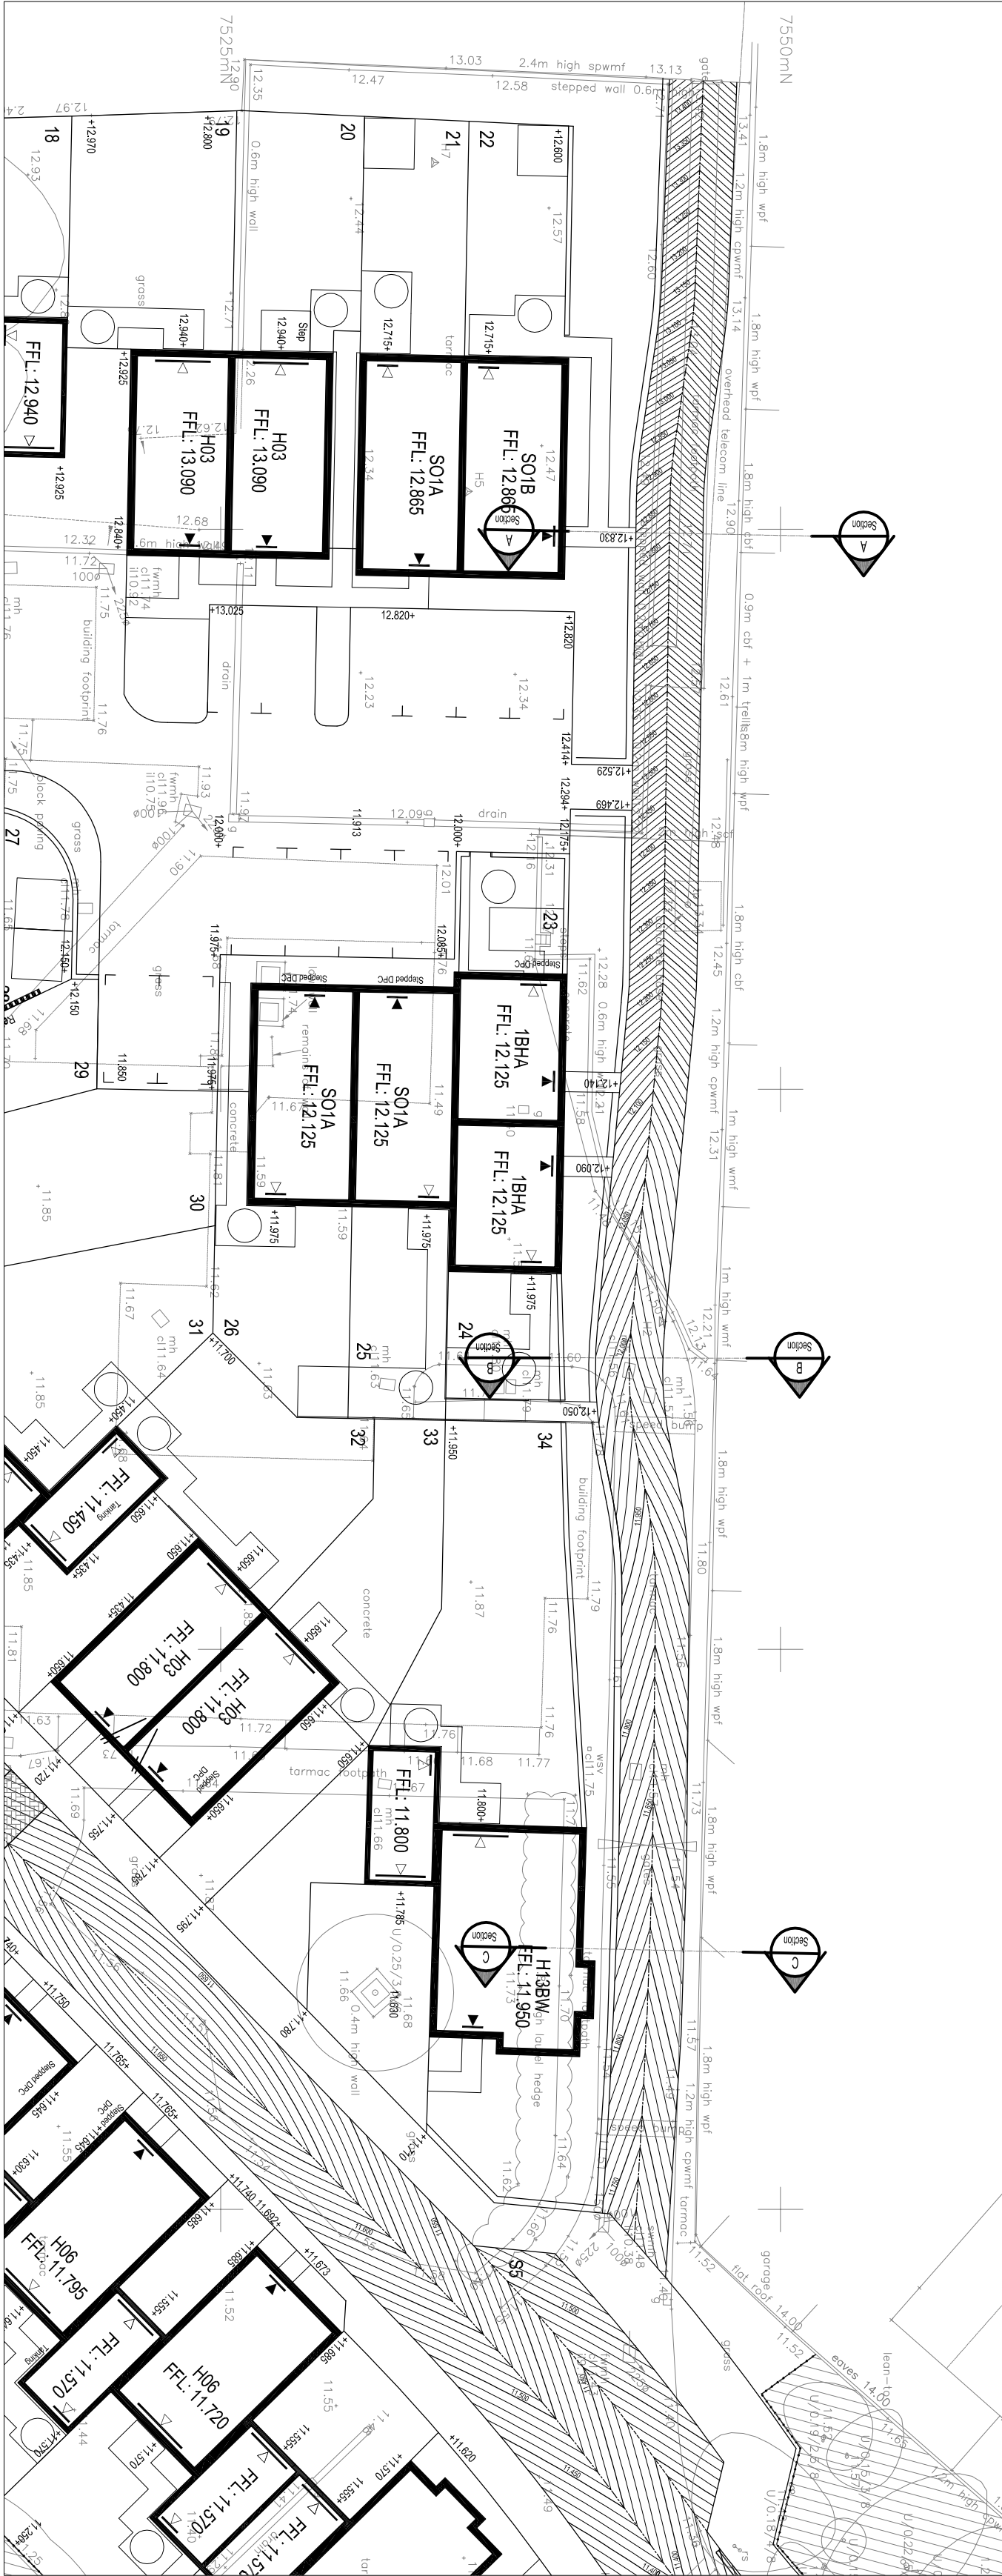

Location Plan
Scale 1:250

B	06.10.14	Boundary description to sections amended.	KAM
A	07.10.14	Initial Issue	KAM
Rev.	Date	Details	Initials

Drawing Status
PRELIMINARY

Project
**Barncroft Way
Hovant**

Client
Bellway Homes



ESCHER · SILVERMAN
Civil & Structural Consulting Engineers
The Stables, Lone Barn Studios, Stanbridge Lane, Ramsey, Cambridgeshire, SG8 0TE.
Tel: 01794 523123, Fax: 01794 523195, email: mail@esher.com, www.esher.com

Drawing Title
**Engineering Details
Footpath Cross Sections**

Drawn	Checked	Scales	Page Size	Date
KAM	KHN	As indicated	A2	10.14
Job No.	Drawing No.			Revision
ESI423	1423-510-02			B