



PHYSICAL SCALE IN METERS @ 1:100


NOTES:
This drawing has been produced solely for PLANNING/DESIGN.
Do not Scale from this Drawing except for planning purposes.
Any drainage shown is presumed and to be checked on site
before commencement of works.
This drawing is the copyright of MF Designs Ltd.

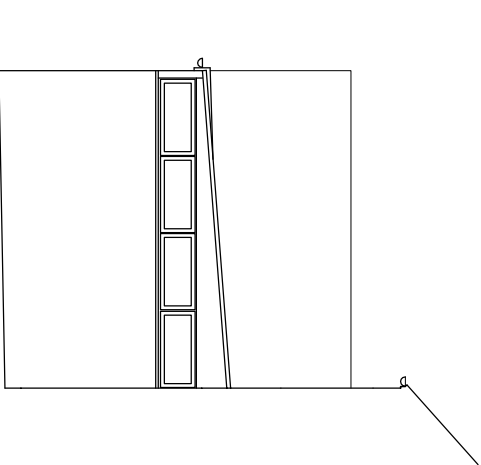


Existing North

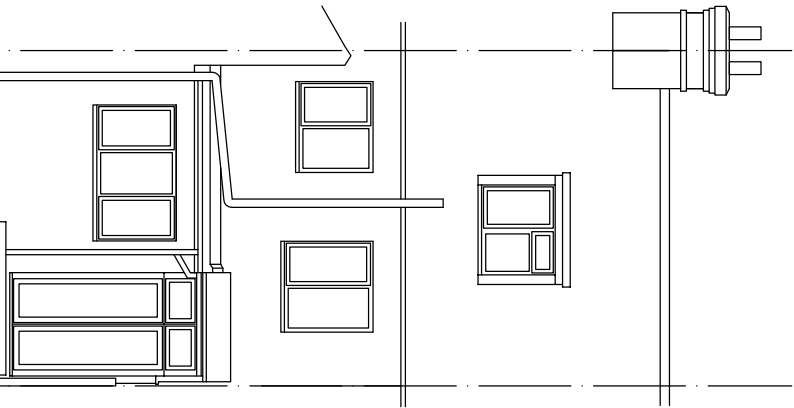


Existing East

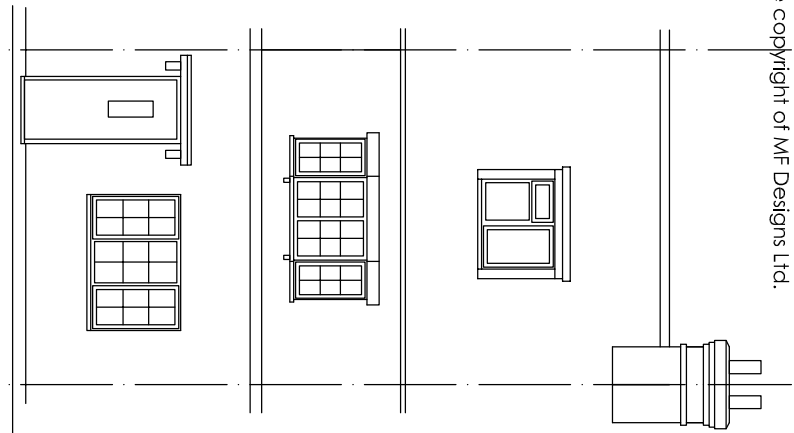


Existing West

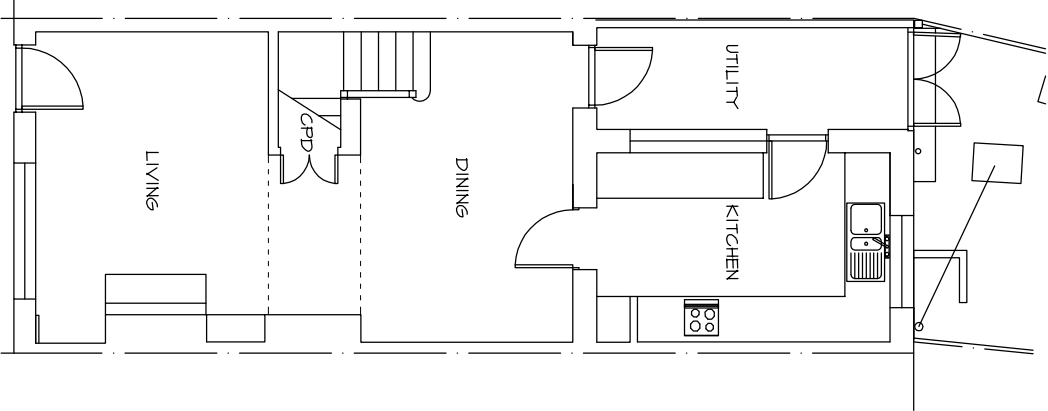


Existing Ground

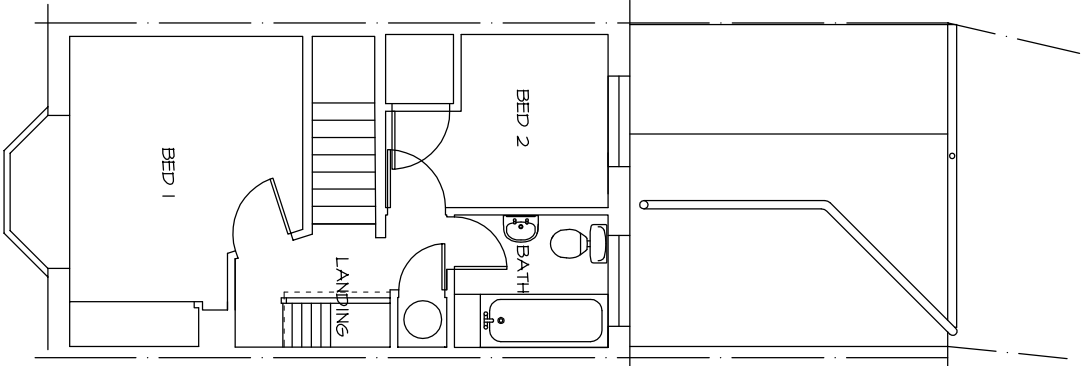

Existing First

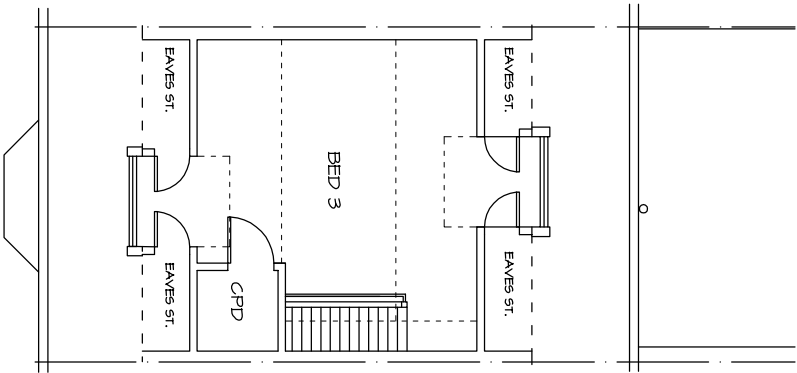

Existing Second

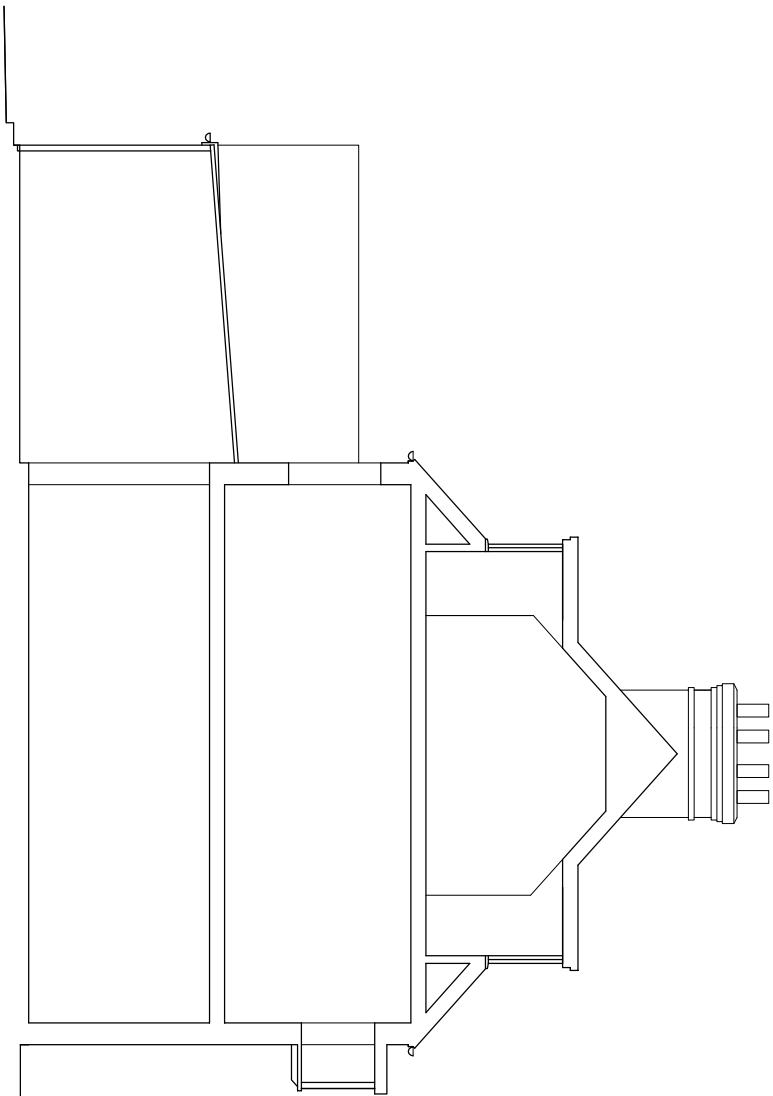

Existing Typical Section

EXISTING SURVEY - 3 Stanley Road, Emsworth



mf designs ltd
Chartered Architects



52 King Street • Emsworth • Hampshire • PO10 7AZ
Director: Martin Farrer RIBA • Co Registration No.4507379
Date: Nov 2015
Scale: 1:100
Job No: 3143
Dwg No: EX_01

01243 377766
admin@mfdesigns.org.uk