



Existing & Proposed House Layouts

Job Title: High Towers Guest House
14 Portdown Hill Road
Bedhampton
Havant


Client: Brady Drain
Scale: 1:100 @ A1
1:200 @ A3
Rev: B
Date: January 2016

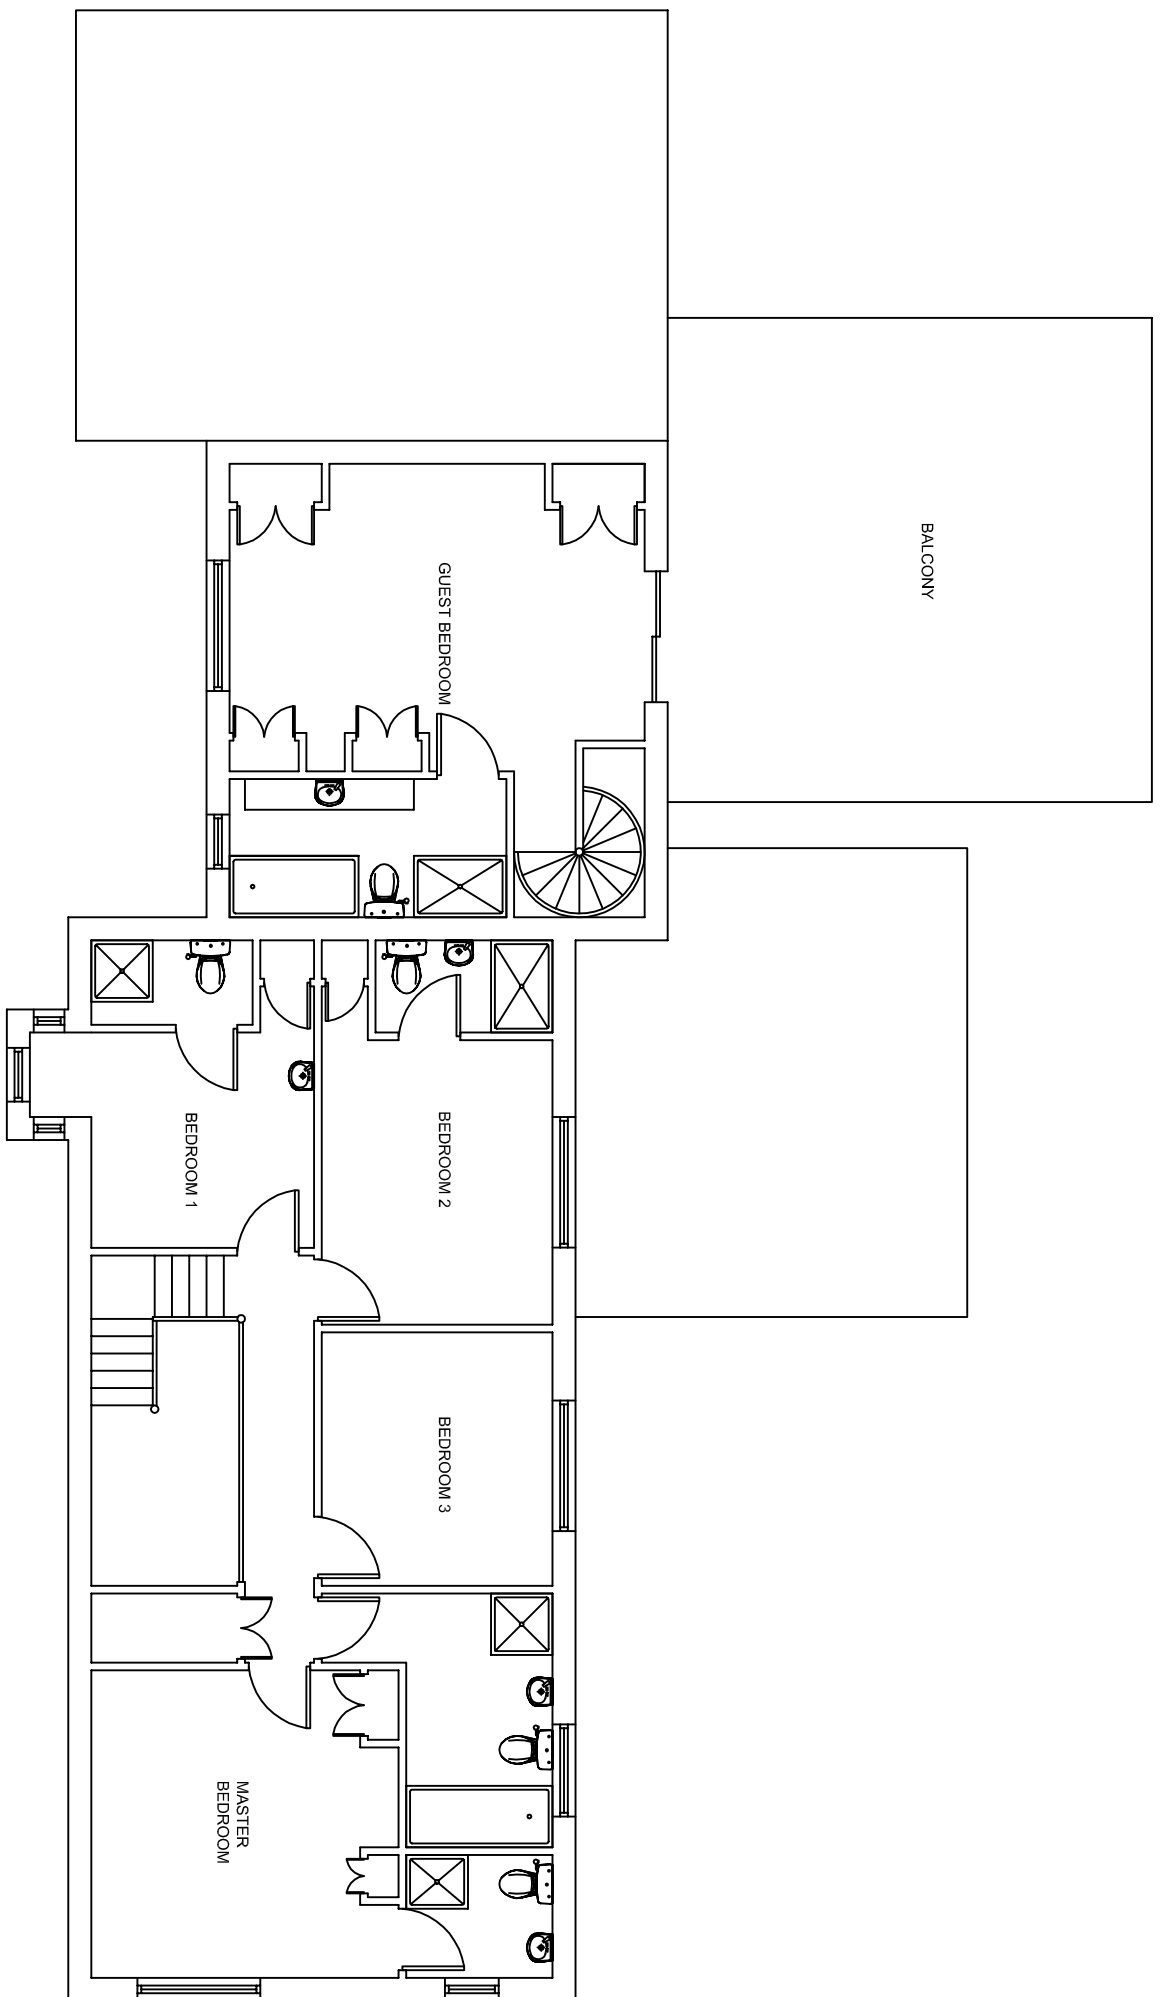


EXISTING FIRST FLOOR

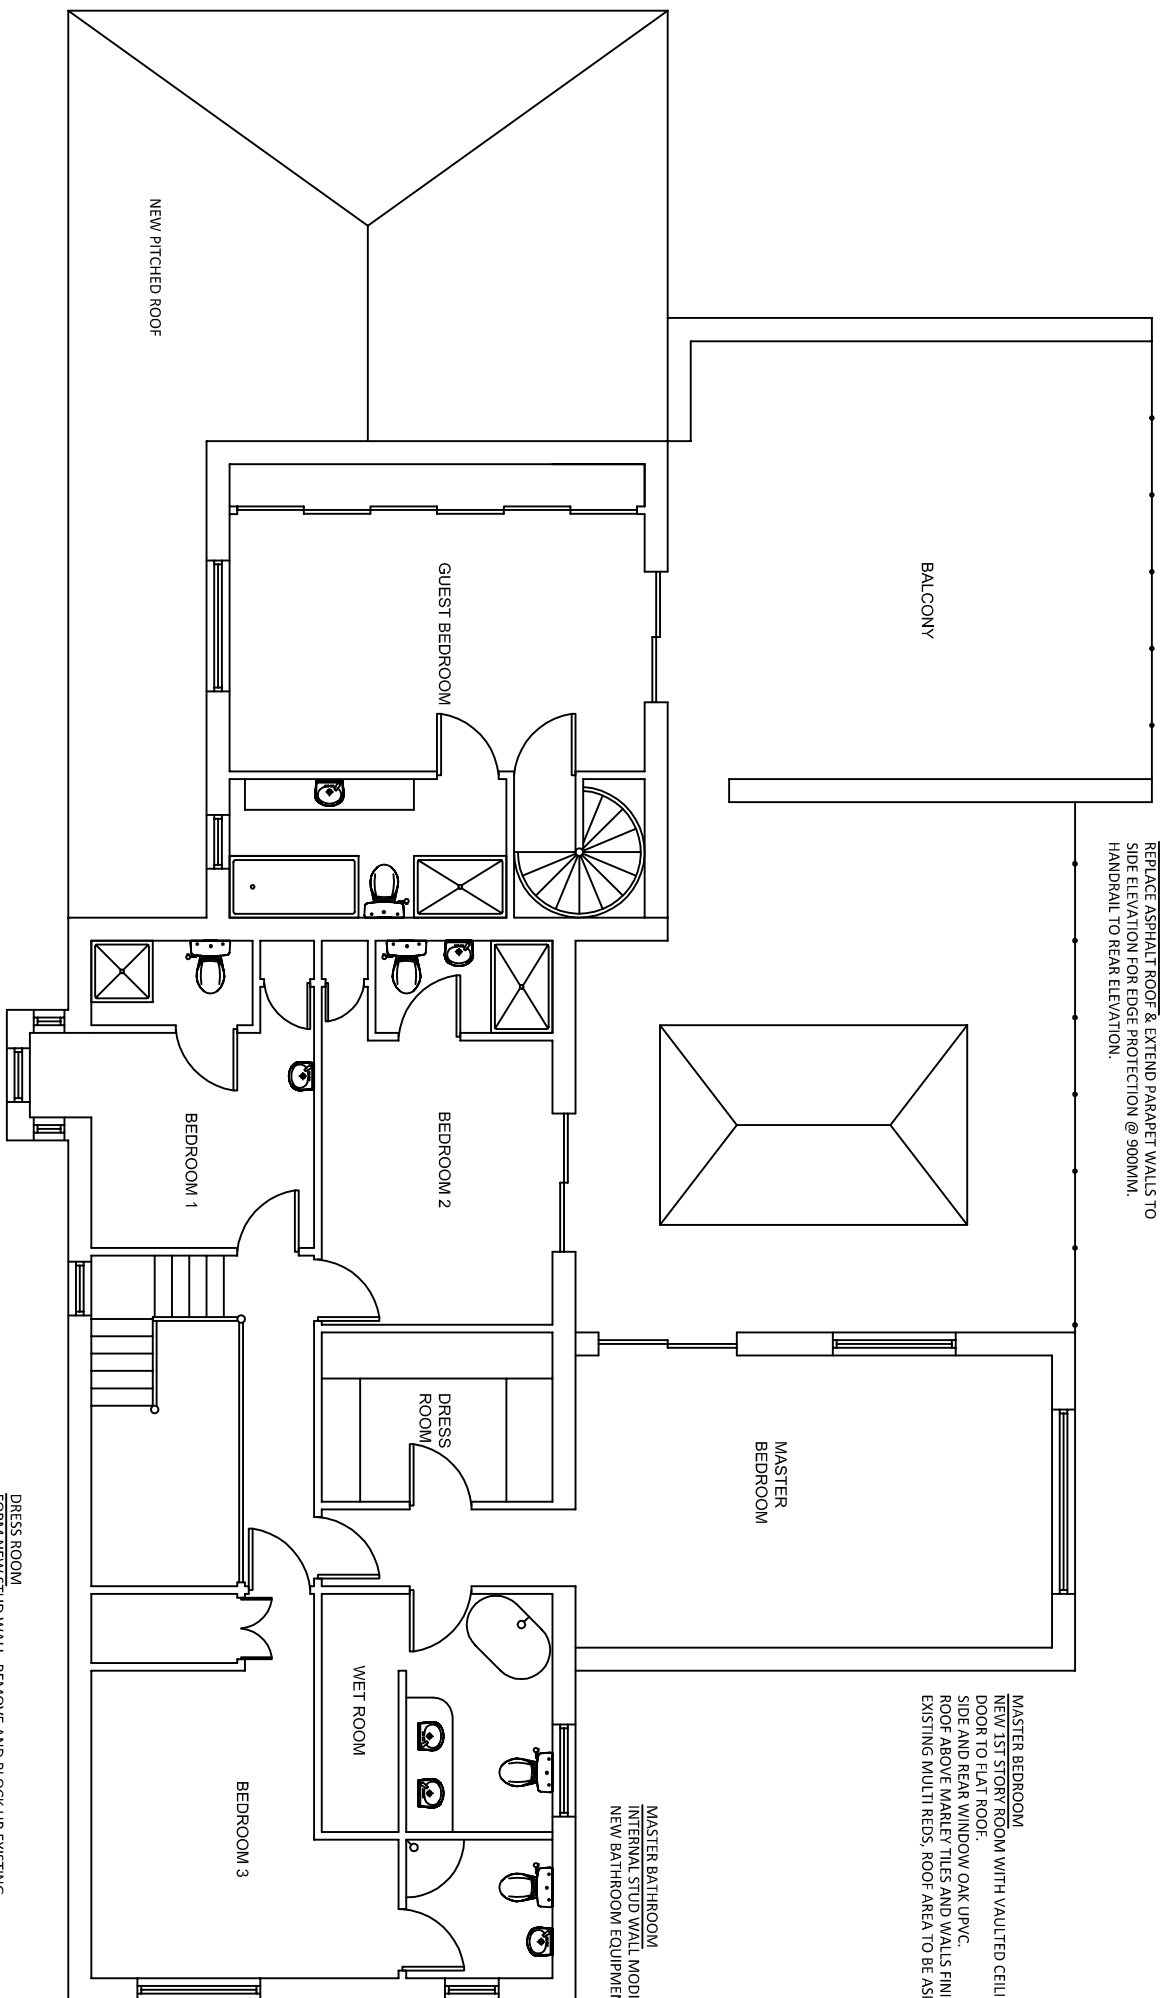


PROPOSED FIRST FLOOR

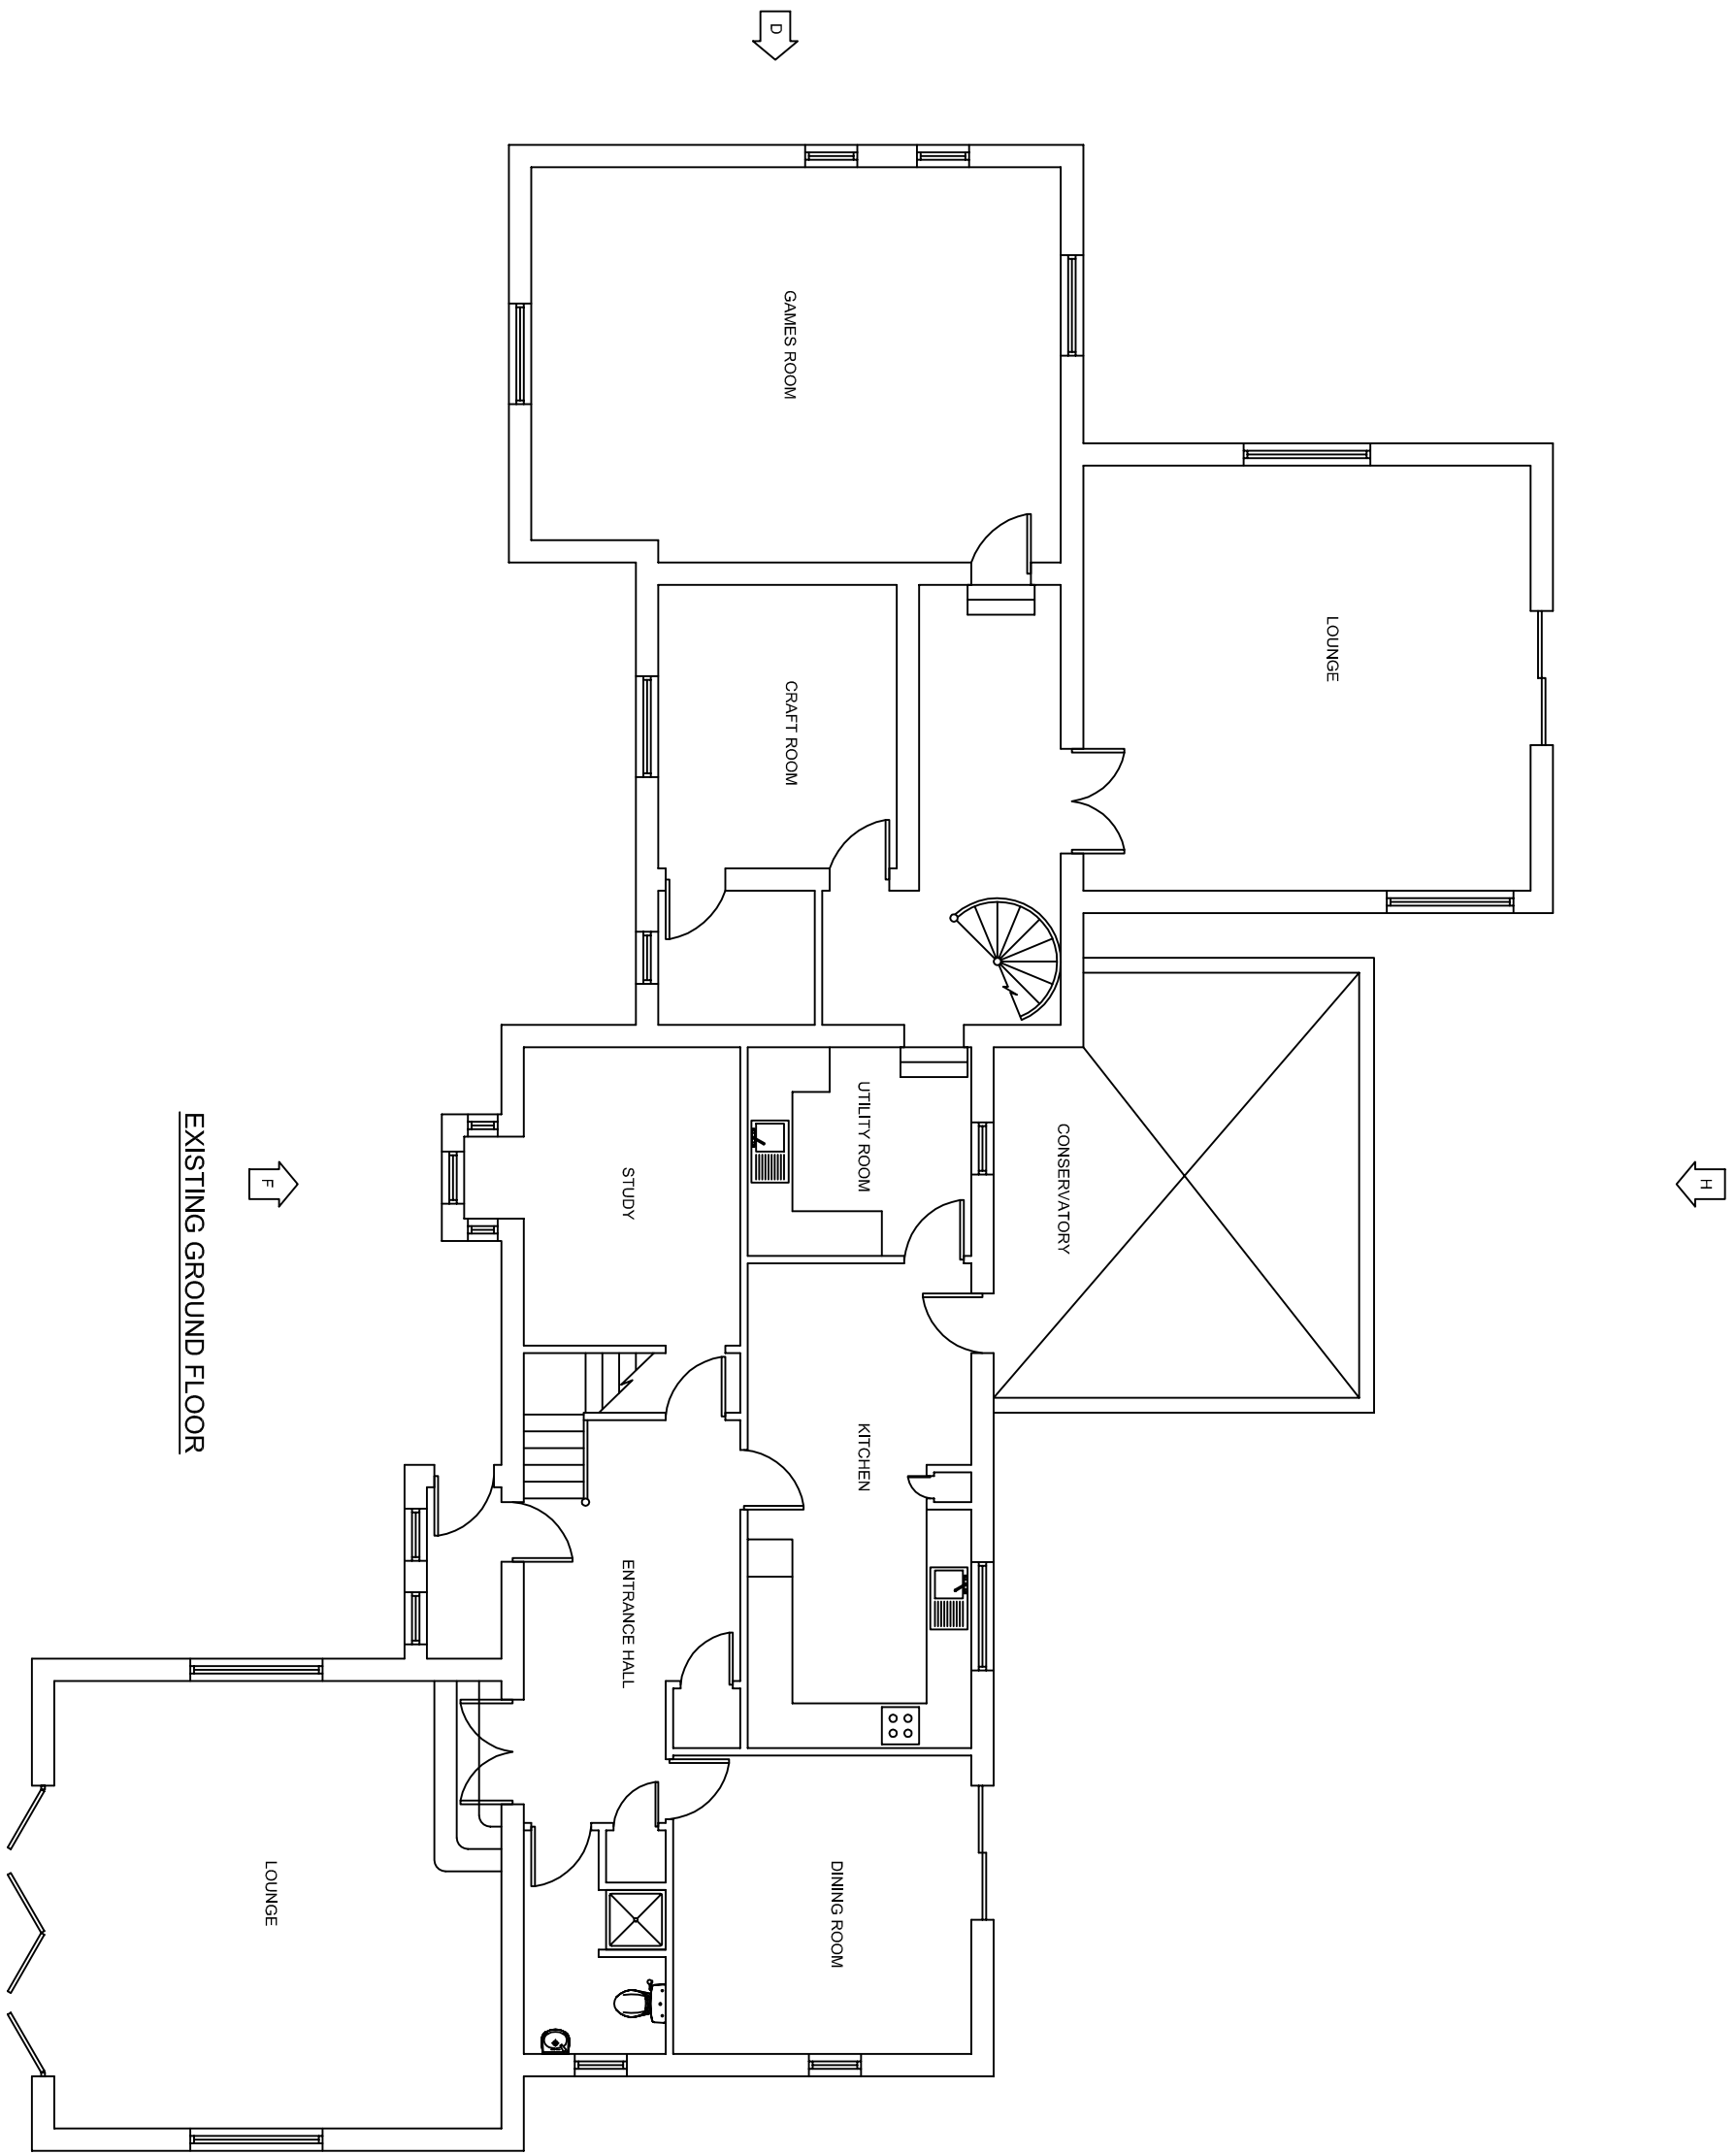

EXISTING GROUND FLOOR

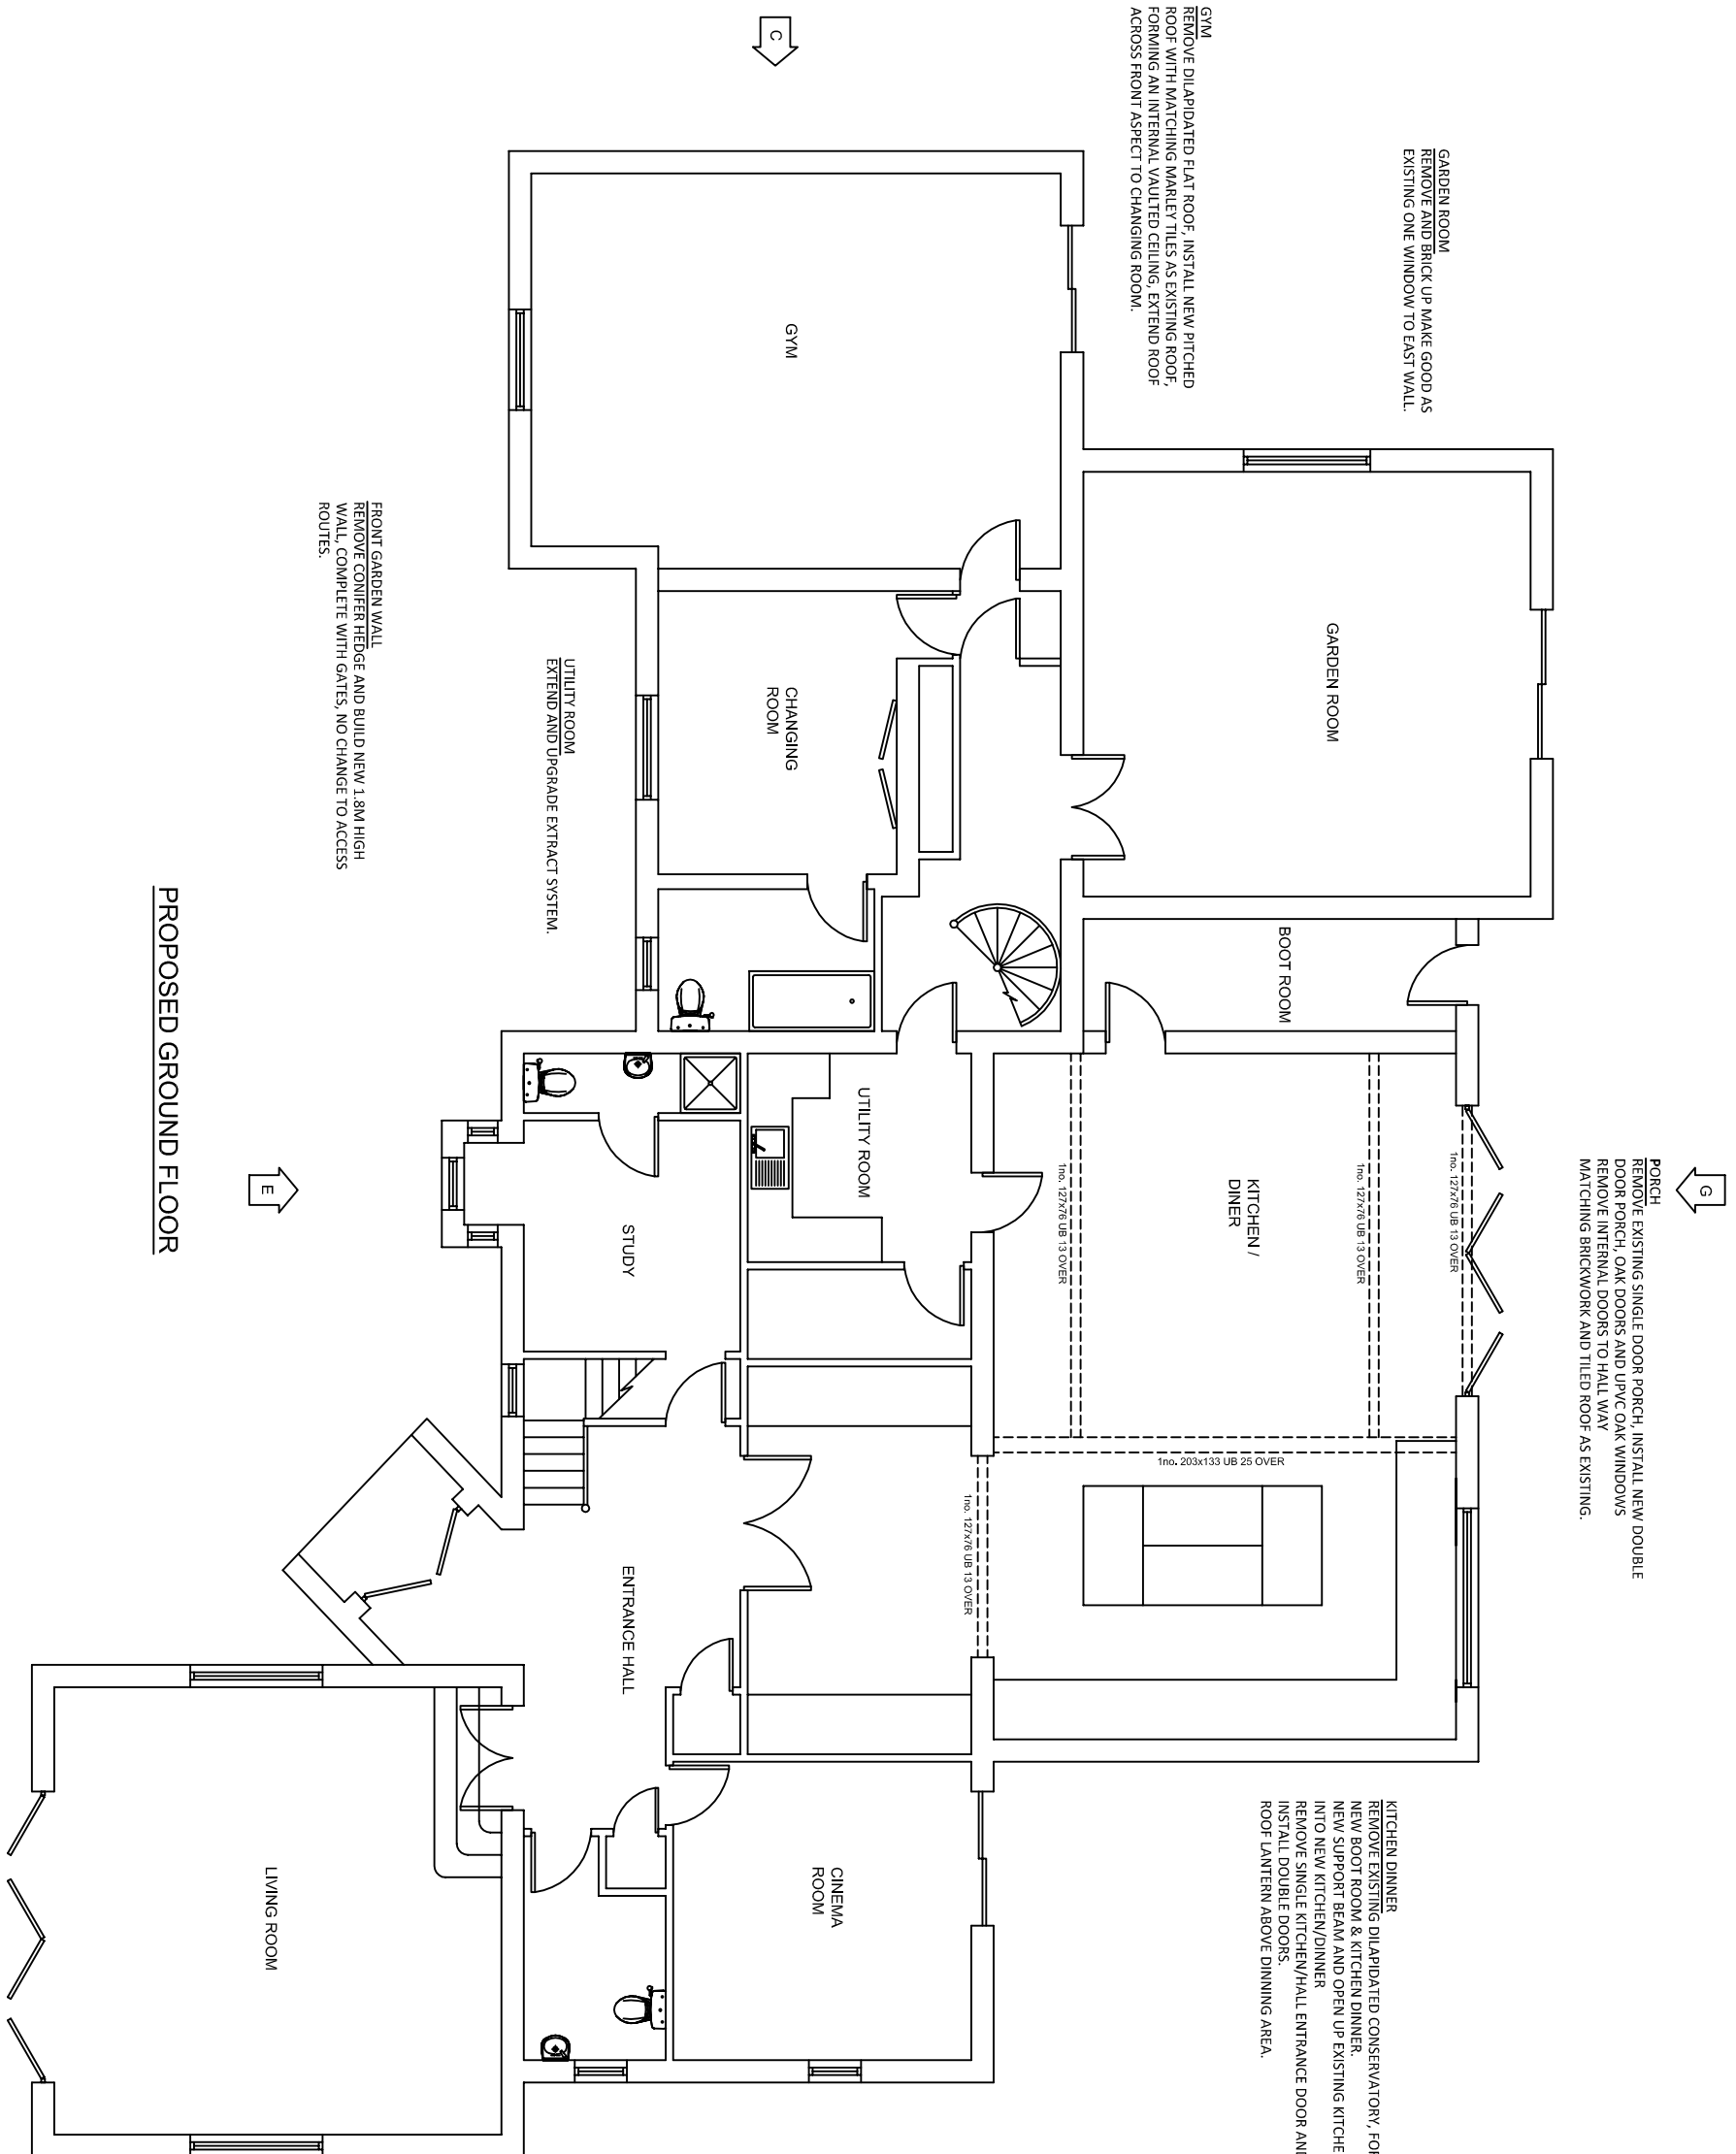

PROPOSED GROUND FLOOR

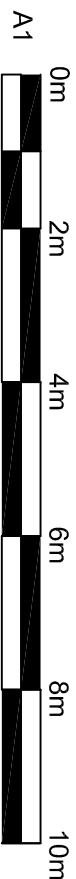

A1