



Proposed schedule of materials:

- ① Roof tiles to match main house
- ② Render K-rend or similar
- ③ UpVC doors & windows to match existing
- ④ Composite timber balustrade
- ⑤ Single ply flat roof

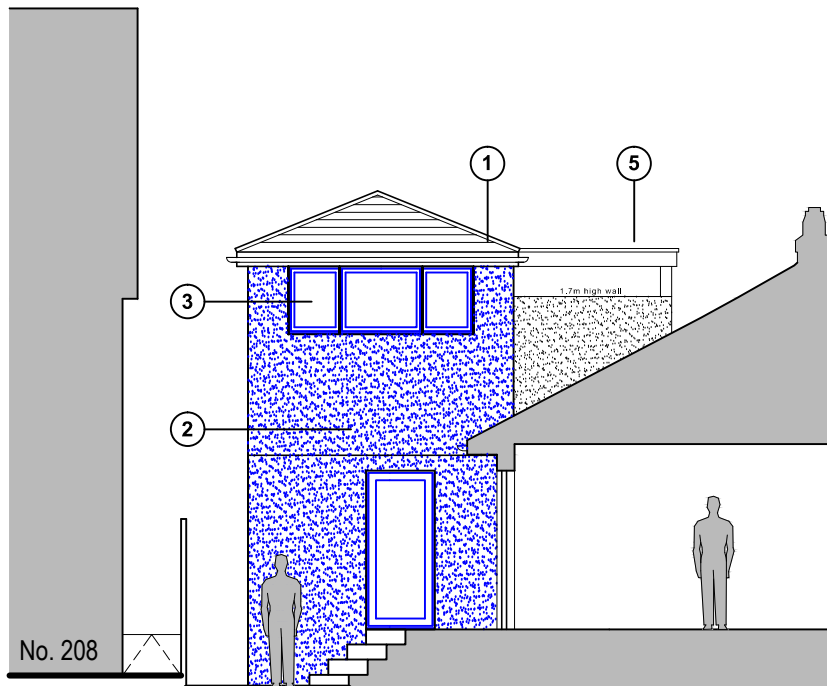


North (front) elevation
& section B-B

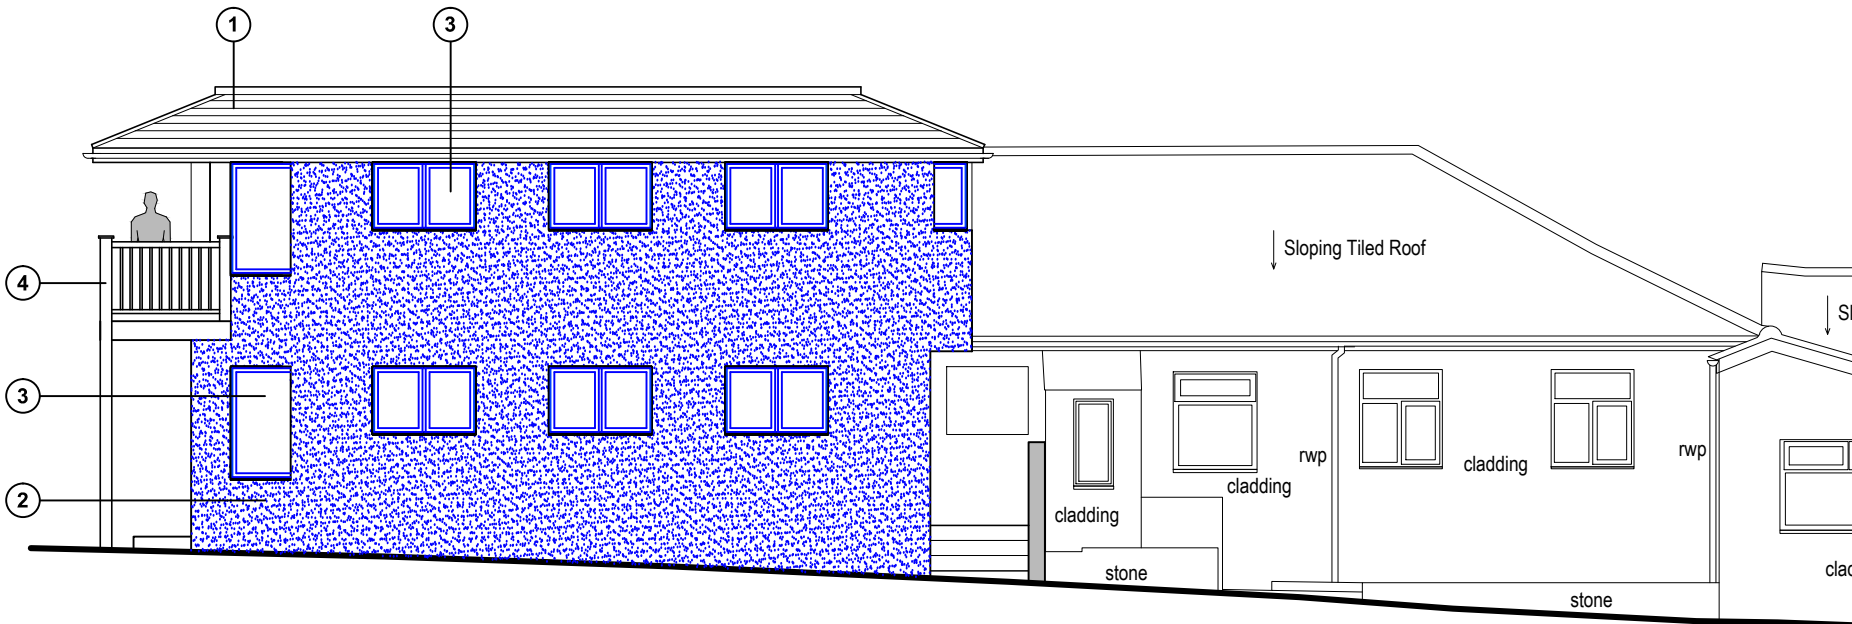

East (side) elevation




South (rear) elevation

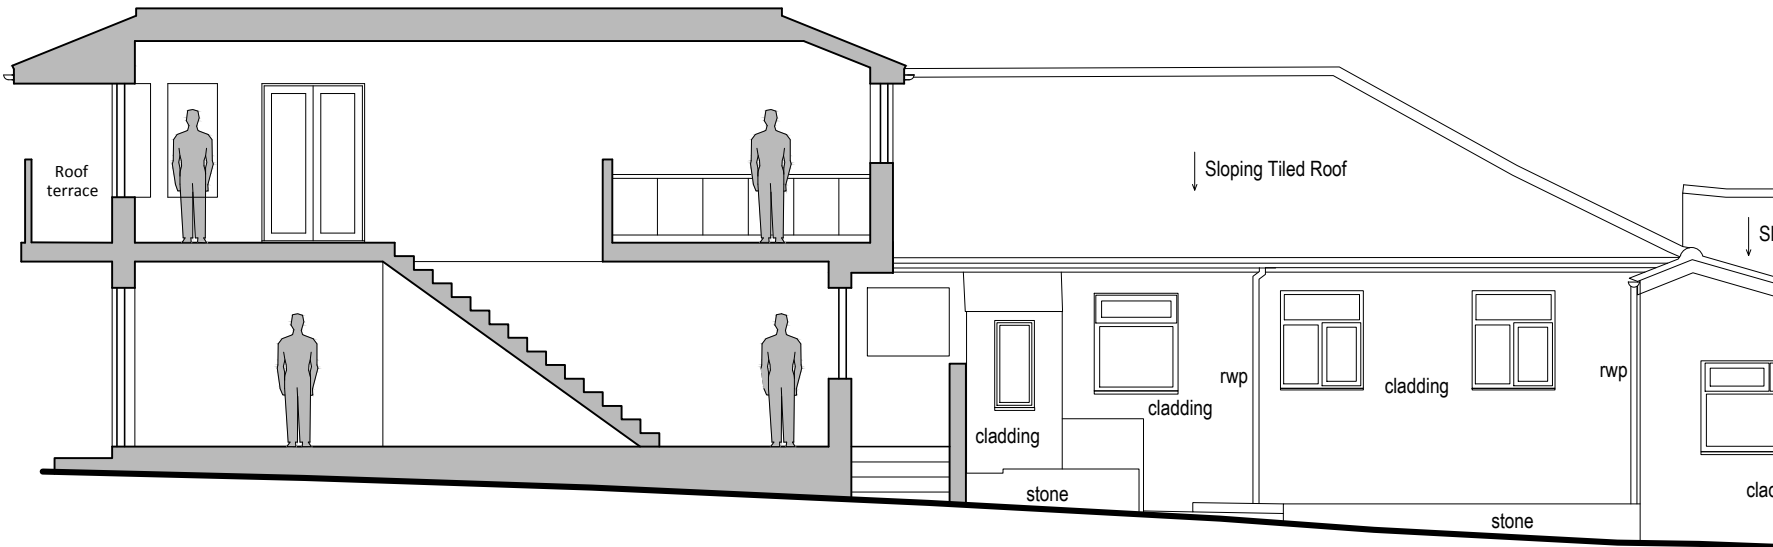

Typical section A-A

Proposed elevations scale 1:100

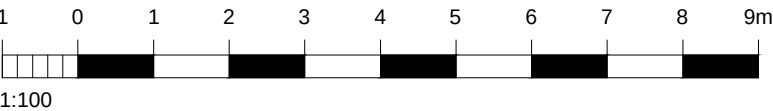

For MRS BARNES	Title PROPOSED ELEVATIONS & TYPICAL SECTIONS	Office Tel: 01243 933732
Project PROPOSED EXTENSION AT 204A SOUTHWOOD ROAD, HAYLING ISLAND, PO11 9QL	Date MAY 2021	Email: admin@jb-architecturedesign.com
	Drawn JB	Scale 1:100 @ A3
	Job Number PL472.21	Checked -
	Drawing Number -03	Revision B
		Web: www.jb-architecturedesign.com

