


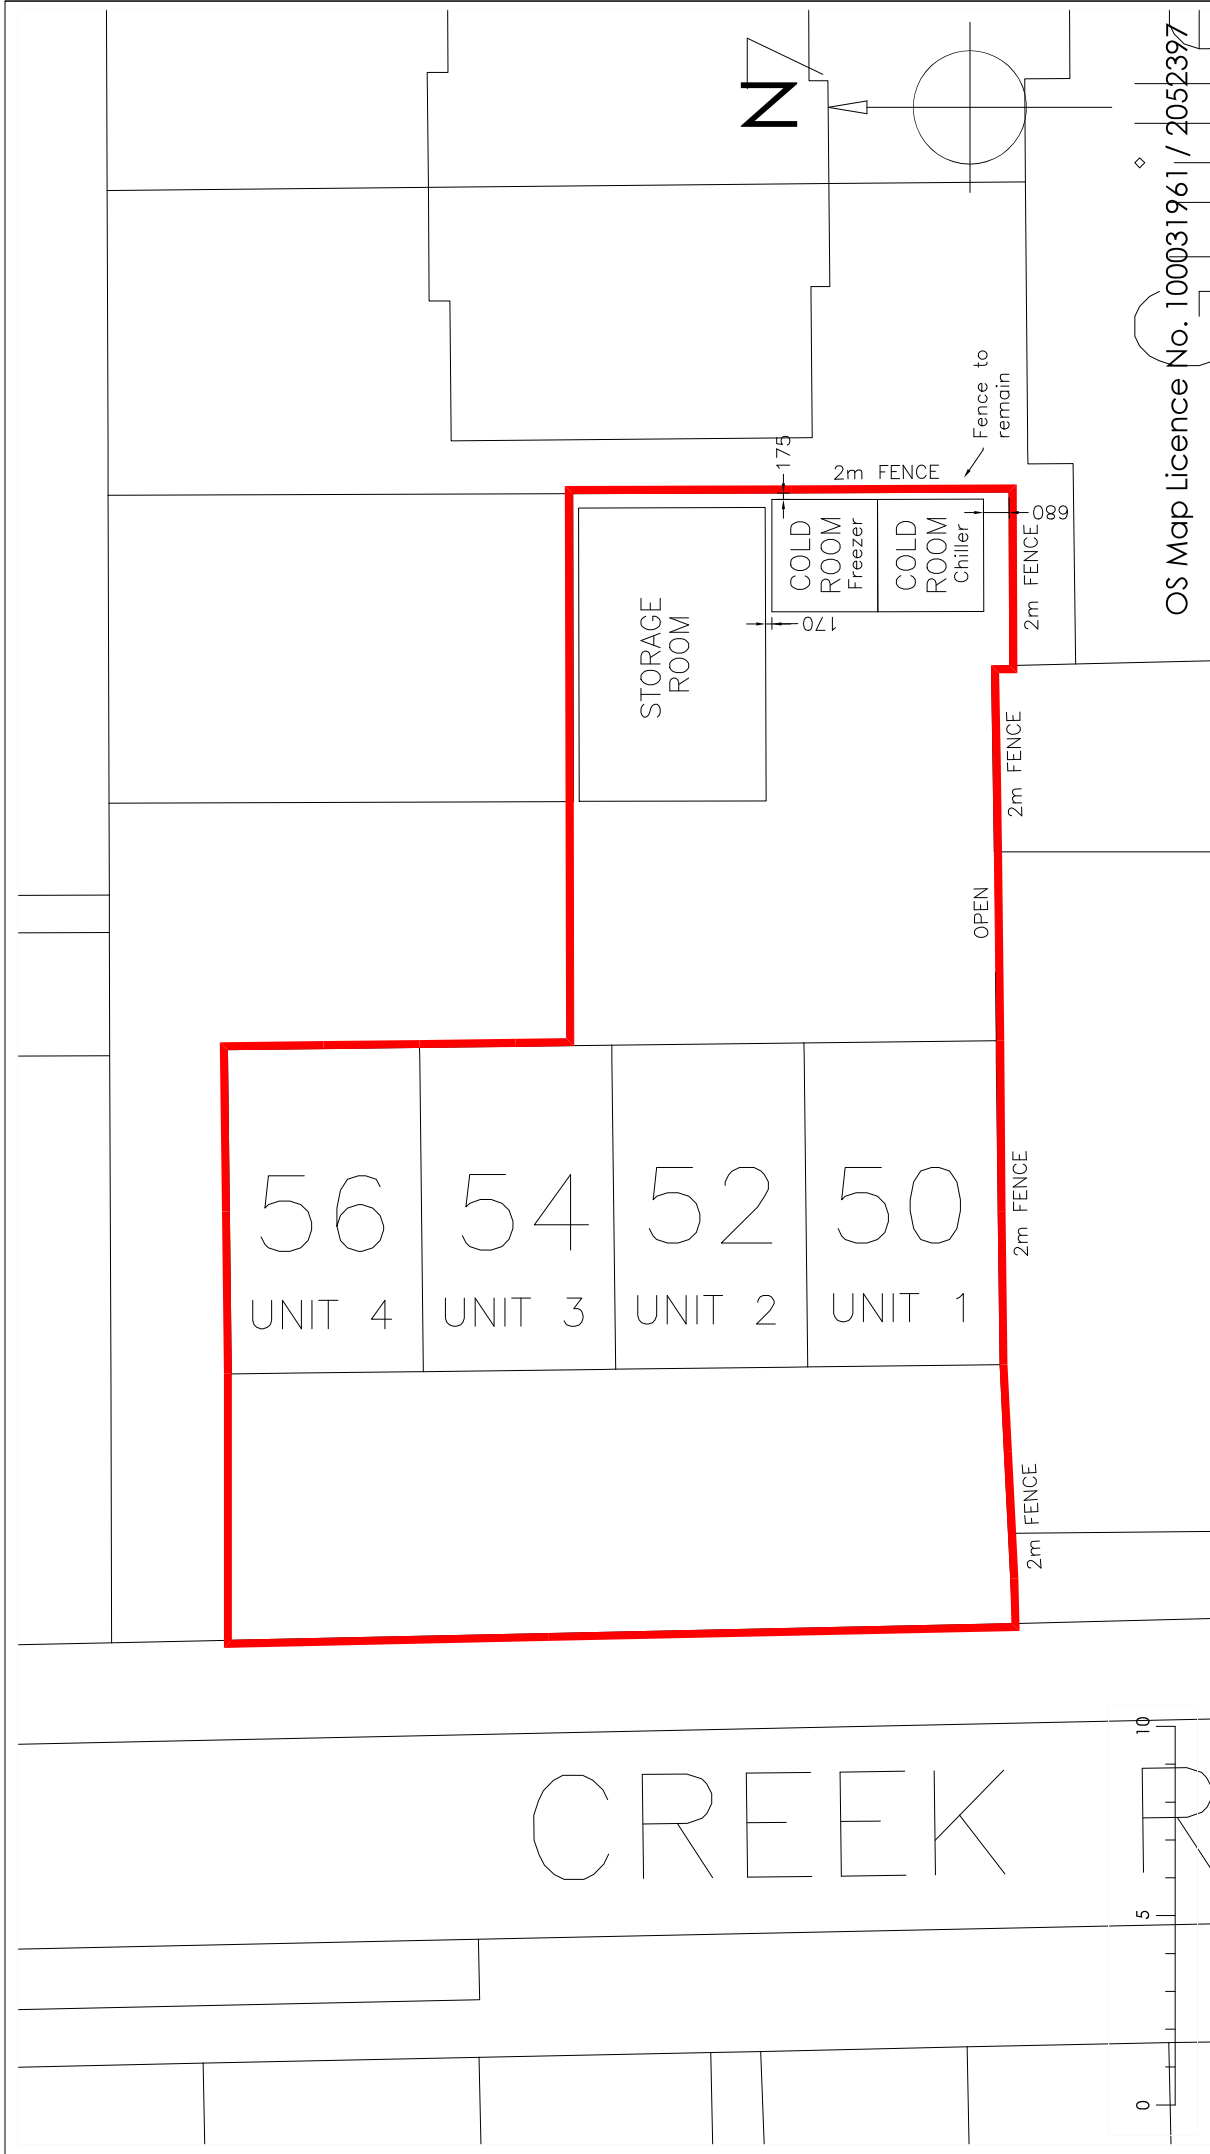

Copyright is reserved by GBS Designs and is issued on the condition that it is not copied or disclosed by or to any unauthorised persons without prior consent in writing from GBS Designs.

All dimensions to be checked on site

All structural elements to be specified by a suitably qualified structural engineer.

REV	DESCRIPTION	DRAWN	DATE	Drawing Ref	Drawing Title
-	Initial design	GBS	09.04.21	5056CREDRCDR 04	External Coldroom at
A	Revisions to map style drawings	GBS	14.04.21	Scale at A2	50 to 56 Creek Road,
B	Compressor units added to scheme with appropriate additions	GBS	04.05.21	Scale at A4	Hayling Island,
				1:100	Hampshire,
				1:200	PO11 9DQ.
				Date	
				09 APRIL 2021	
				Drawn by	
				GBS	

gbs designs

CAD - ARCHITECTURE - DESIGN

6 Shillinglee Waterlooville
Hampshire PO7 5RW
Tel 023 9225 8315
www.gbs-designs.co.uk